
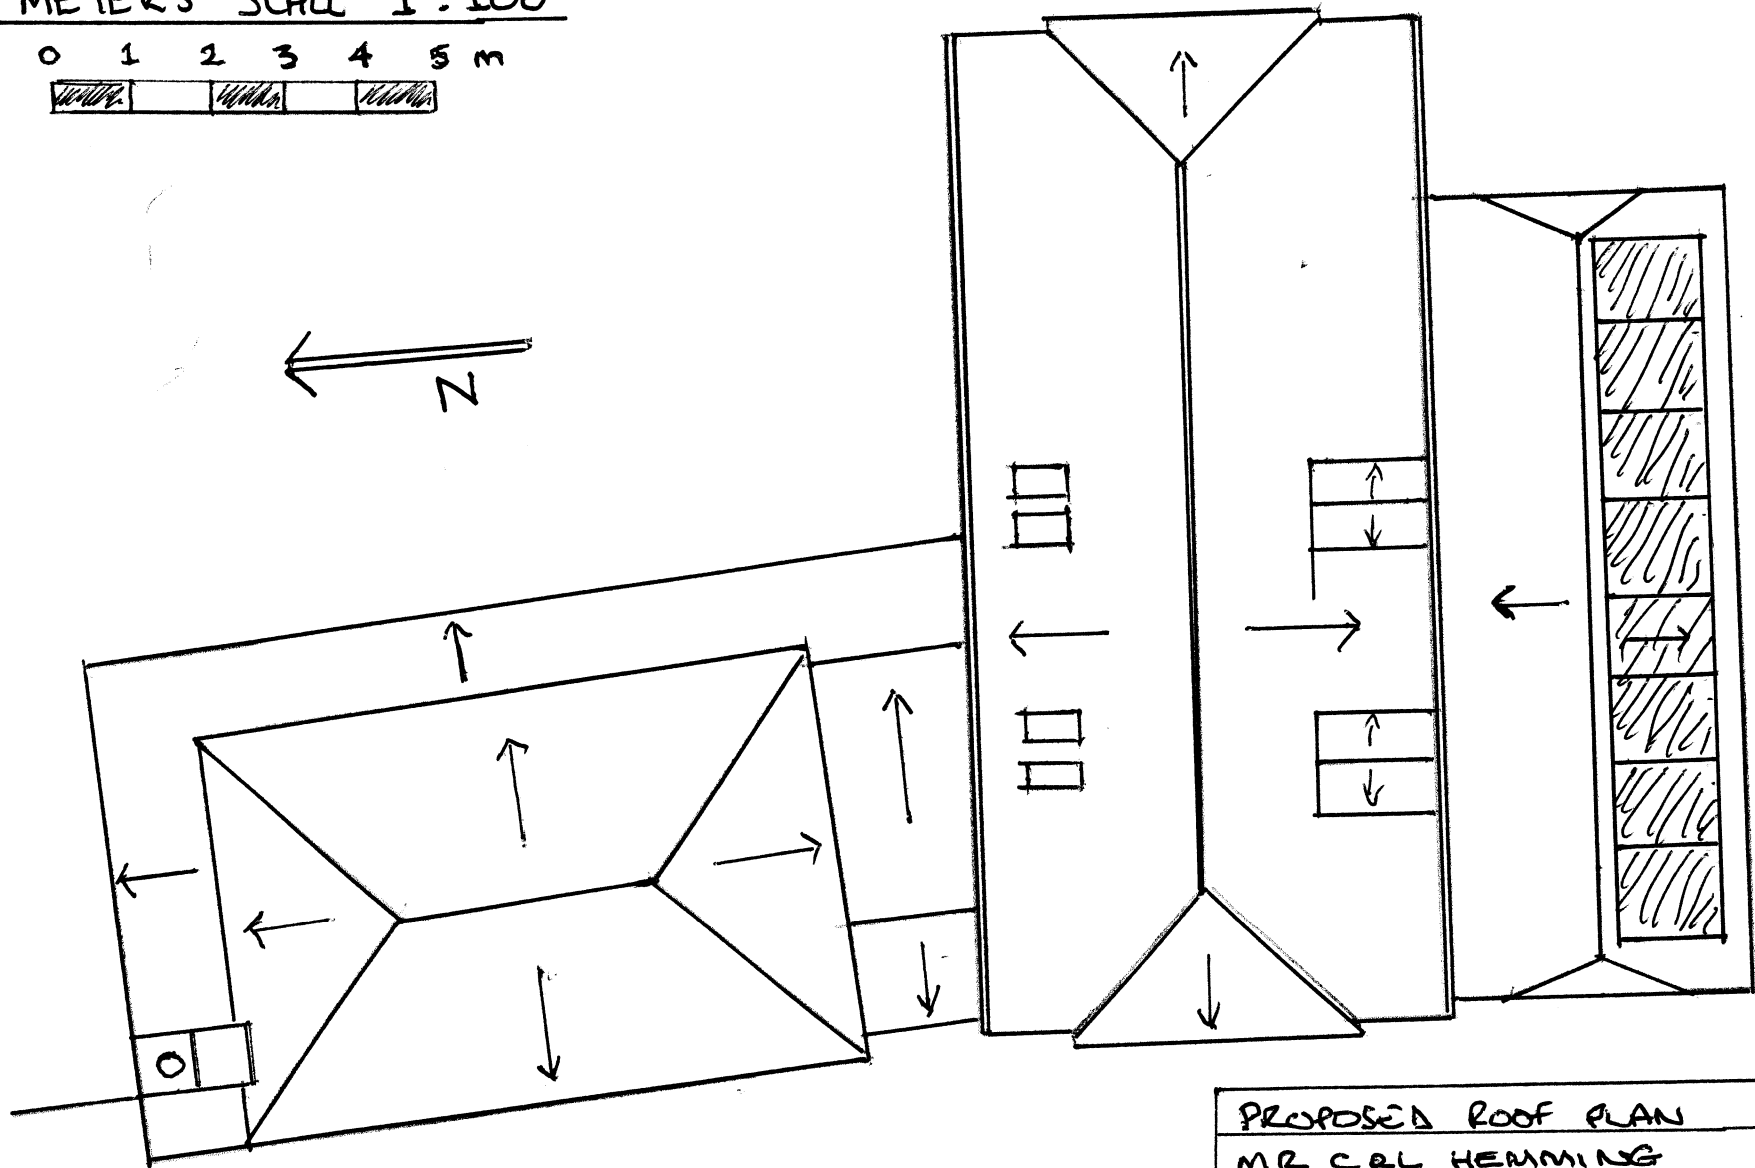


1:100

METERS SCALE 1:100

 

SOLAR PANELS SHOWN SHADED

PROPOSED ROOF PLAN
MR CRL HEMMING
CHAPEL COTTAGE
NUTHURST STREET
RH13 6RG