



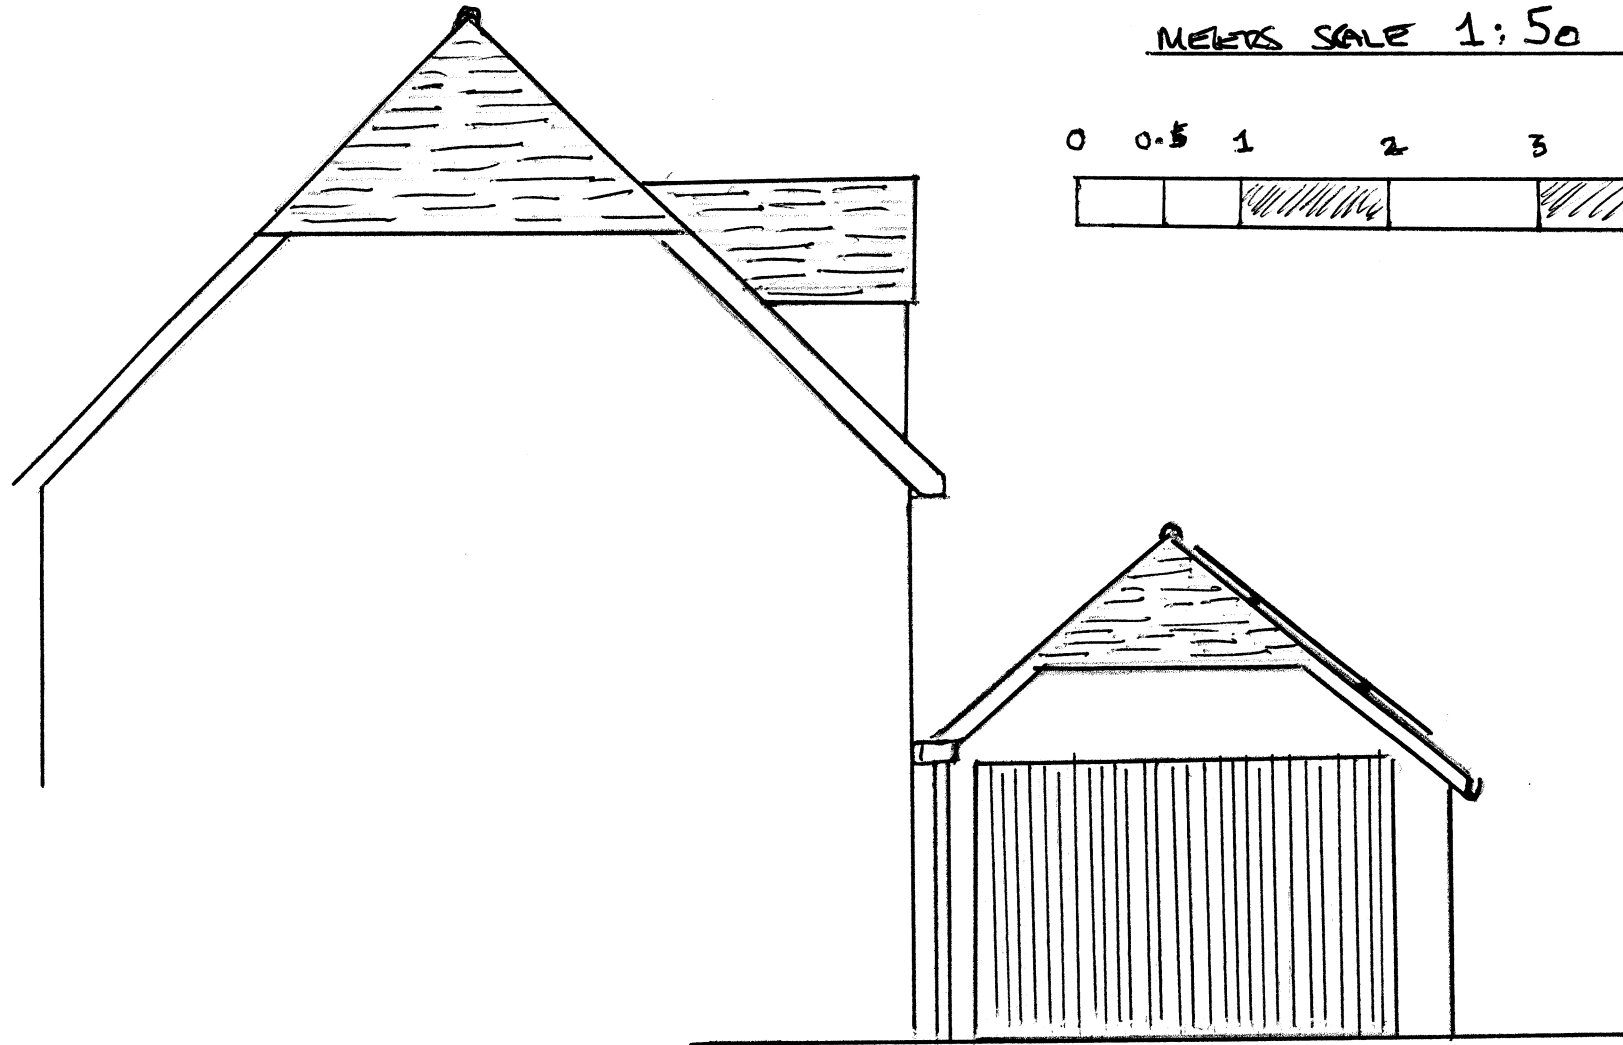

METERS SCALE 1:50

 

PROPOSED WEST ELEVATION FACING NUTHURST STREET SHOWING
SOLAR PANELS MOUNTED ON FRAMEWORK

NIR CRL HEMMING
CHAPEL COTTAGE
NUTHURST STREET
RH136RG