

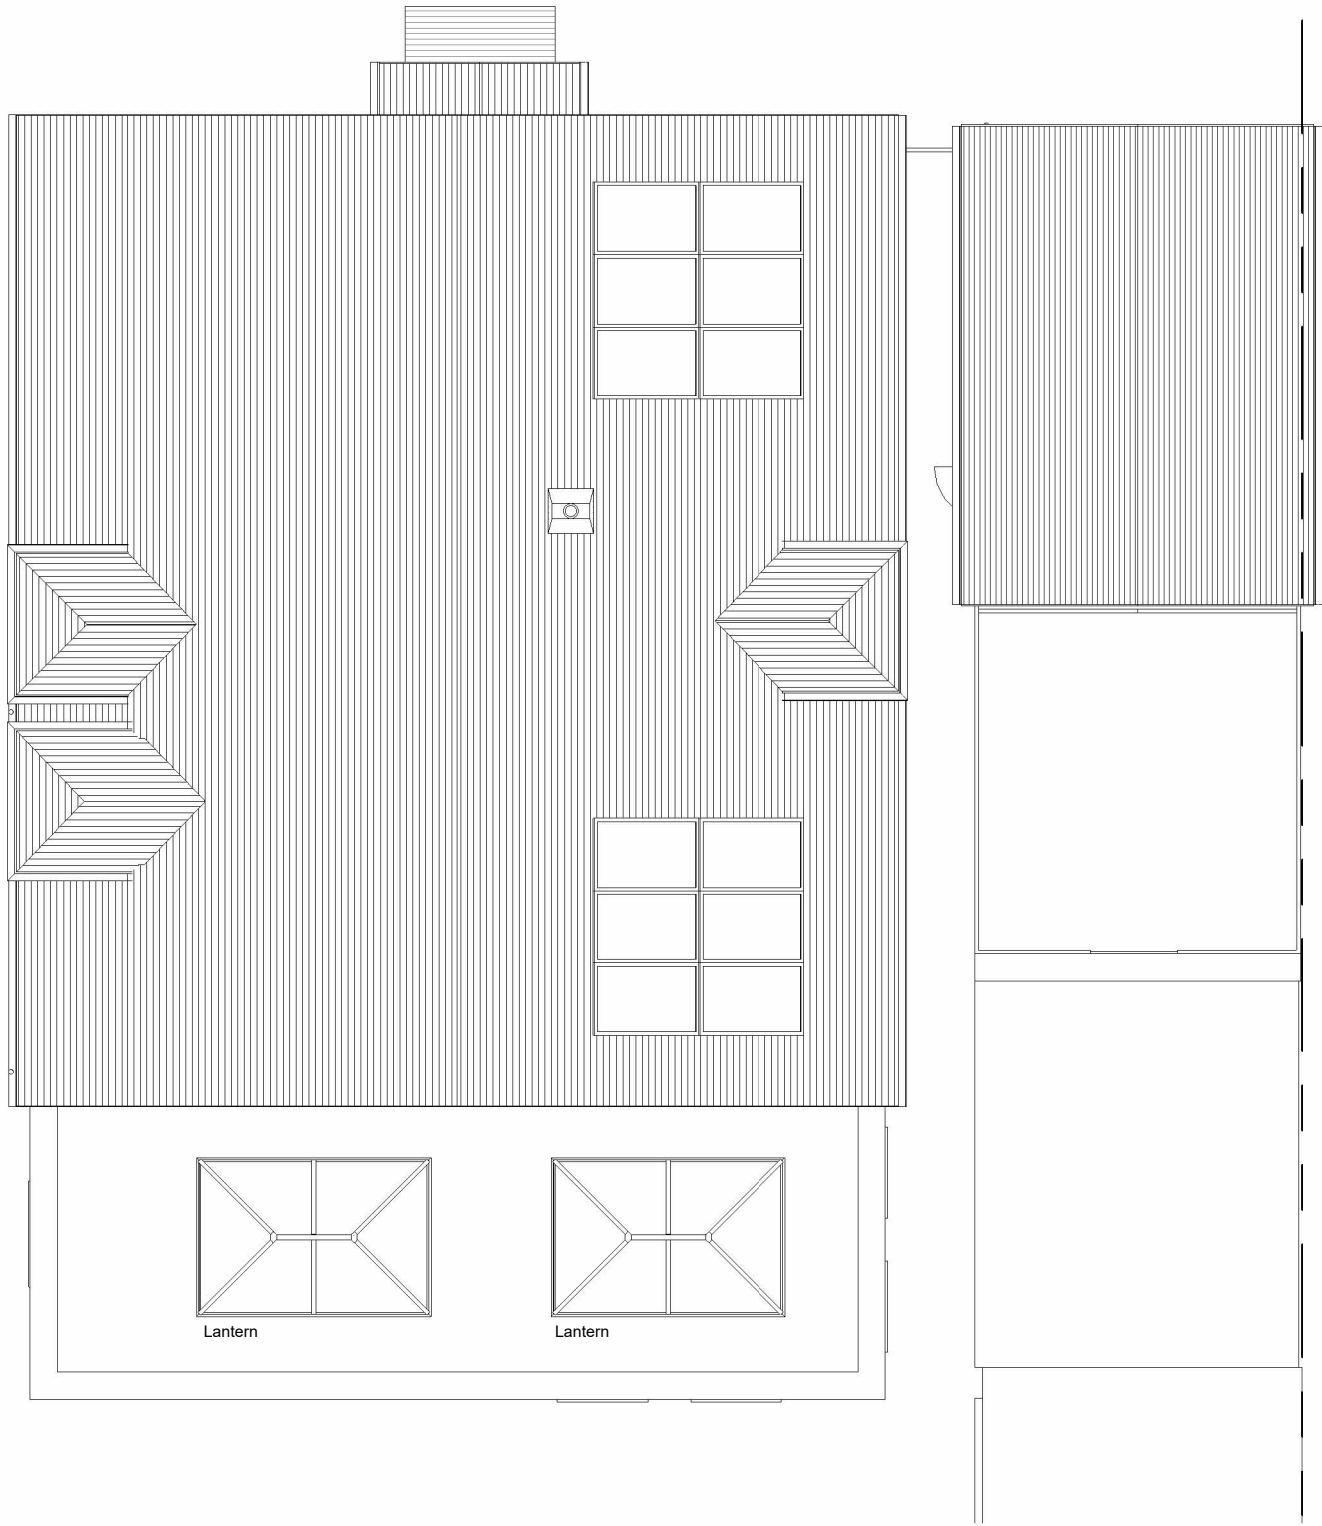


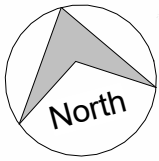

1 Proposed Roof  
1 : 100

 

|                    |                  |                              |     |                                       |          |
|--------------------|------------------|------------------------------|-----|---------------------------------------|----------|
| Tempus Fugit       | Scale @ A3       | Drawing number<br><br>002_07 | No. | Description                           | Date     |
|                    | 1 : 100          |                              | E   | Changes for re-submission to planning | 29.05.26 |
|                    | Date<br>13.02.22 |                              | F   | Client amendments                     | 18.6.26  |
| Proposed Roof Plan | Drawn by<br>GMc  | Rev<br>F                     |     |                                       |          |
|                    |                  |                              |     |                                       |          |
|                    |                  |                              |     |                                       |          |