


SOLAR PANEL PLACEMENT INDICATIVE  
EXACT POSITION TO BE DETERMINED BY SOLAR INSTALLER

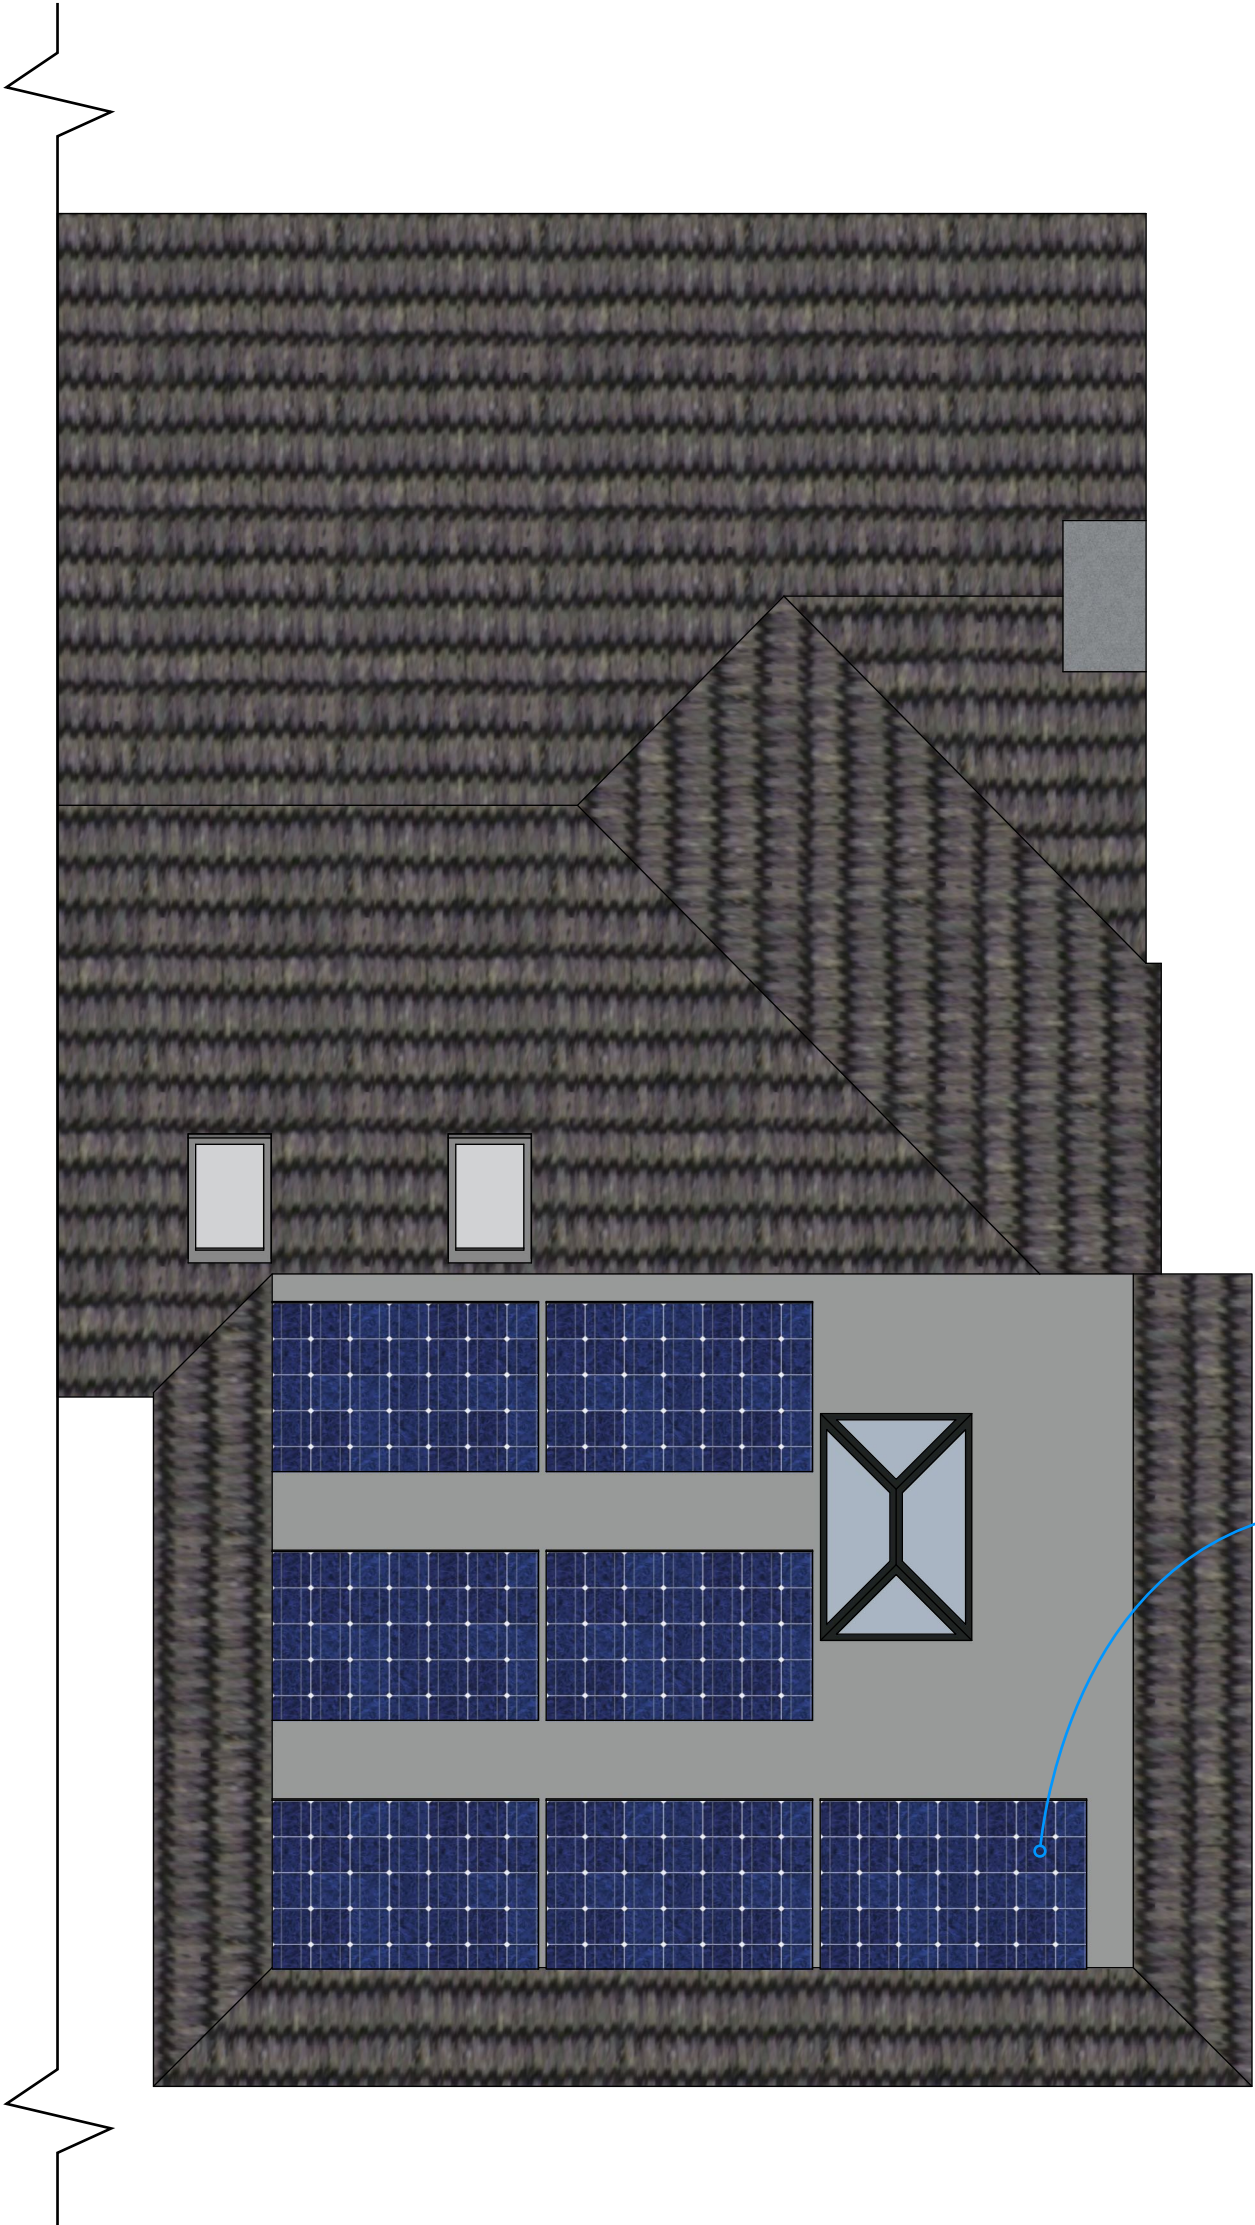

# PROPOSED ROOF PLAN

9 PENLANDS WAY, STEYNING, BN44 3PN  
ARCHITECTURE BY **jake** MCLEWEE BSC (HONS): ARCHITECTURAL TECHNOLOGY

Scale 1:50 @ A3



REFERENCE / DATE

**A 528-4**

10/12/2025

ARCHITECTUREBYJAKE.CO.UK