

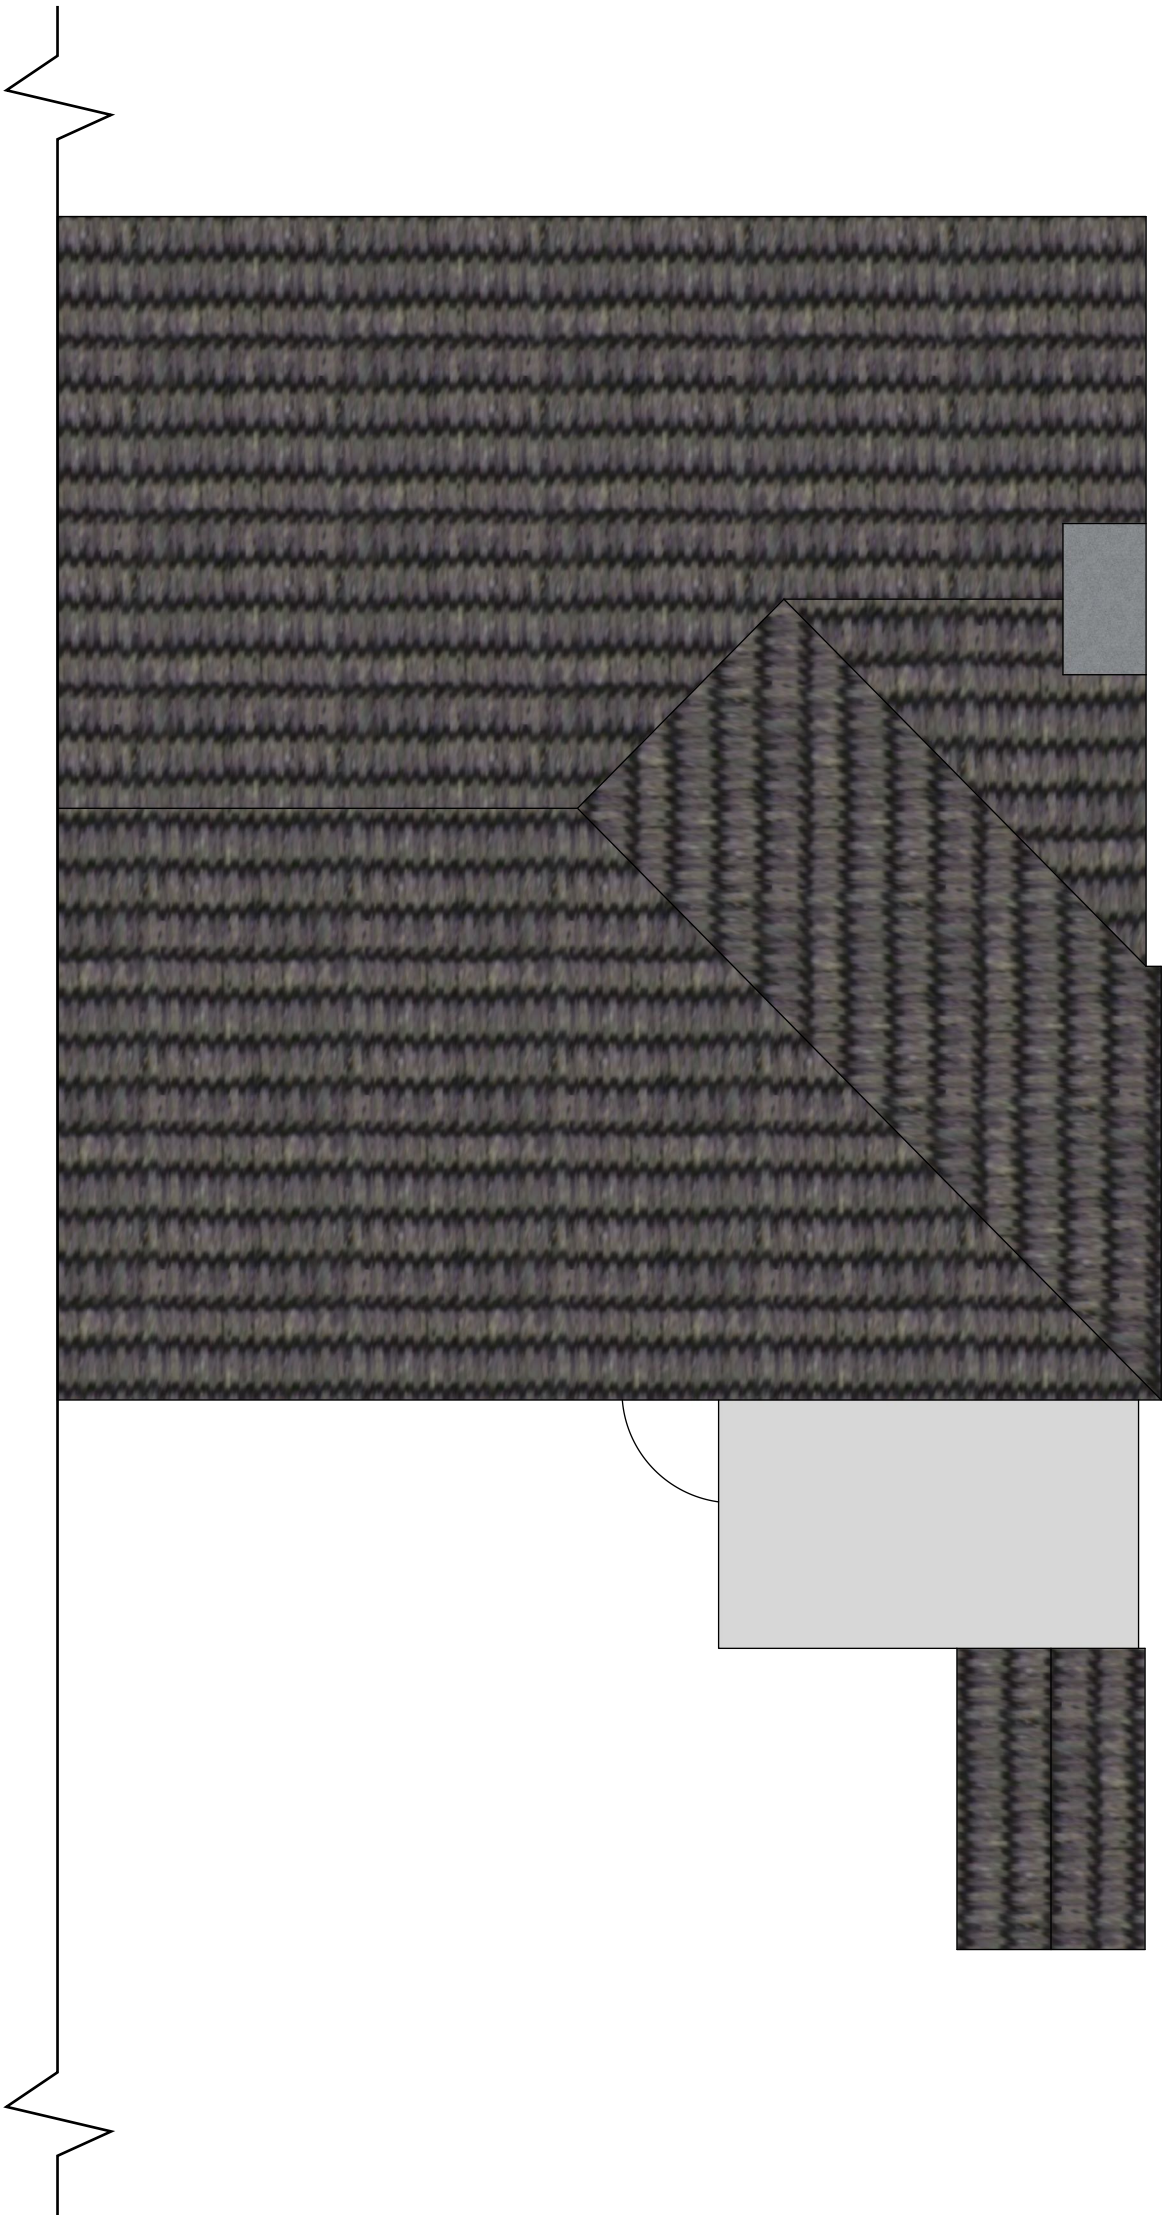


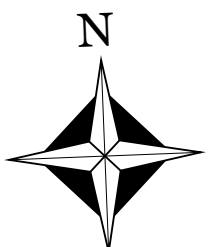

EXISTING ROOF PLAN

9 PENLANDS WAY, STEYNING, BN44 3PN
ARCHITECTURE BY **jake mcLEWEE** BSC (HONS): ARCHITECTURAL TECHNOLOGY

Scale 1:50 @ A3

 

REFERENCE / DATE

A 528-3

10/12/2025

ARCHITECTUREBYJAKE.CO.UK