


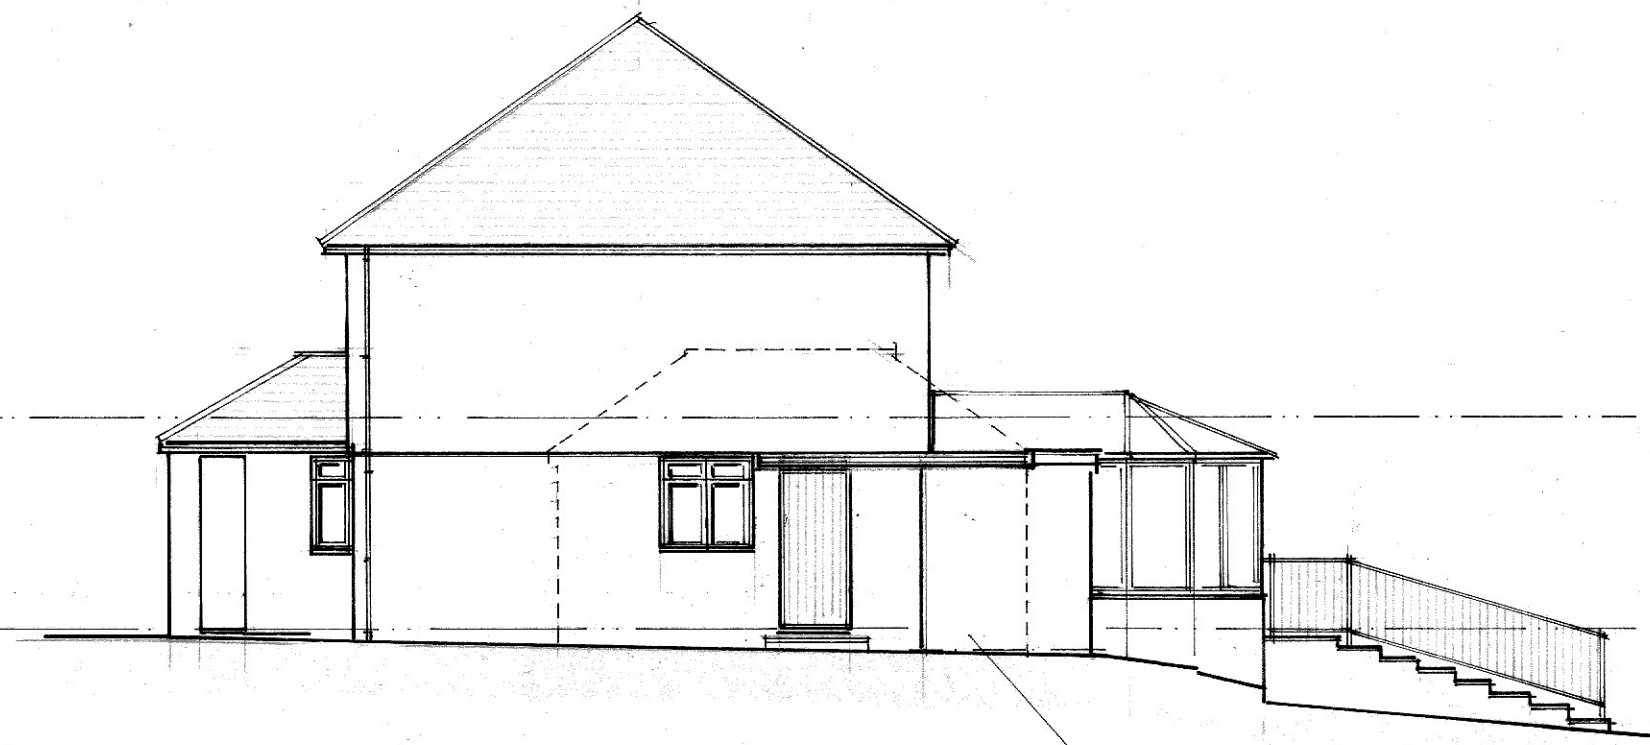

Existing West Elevation.



Existing North Elevation.




Existing East Elevation.


Garage omitted for clarity.



Existing South Elevation.

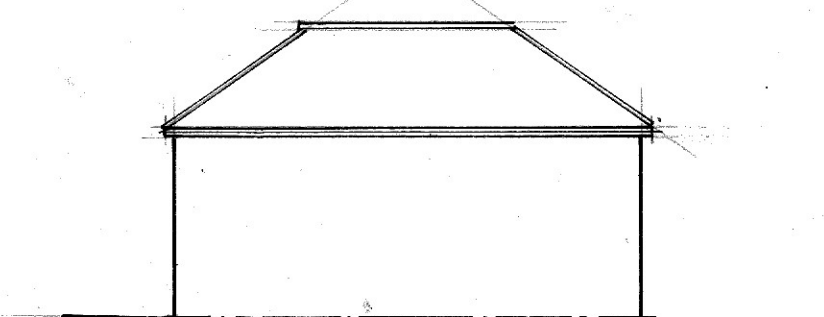


Garage Existing East Elevation.

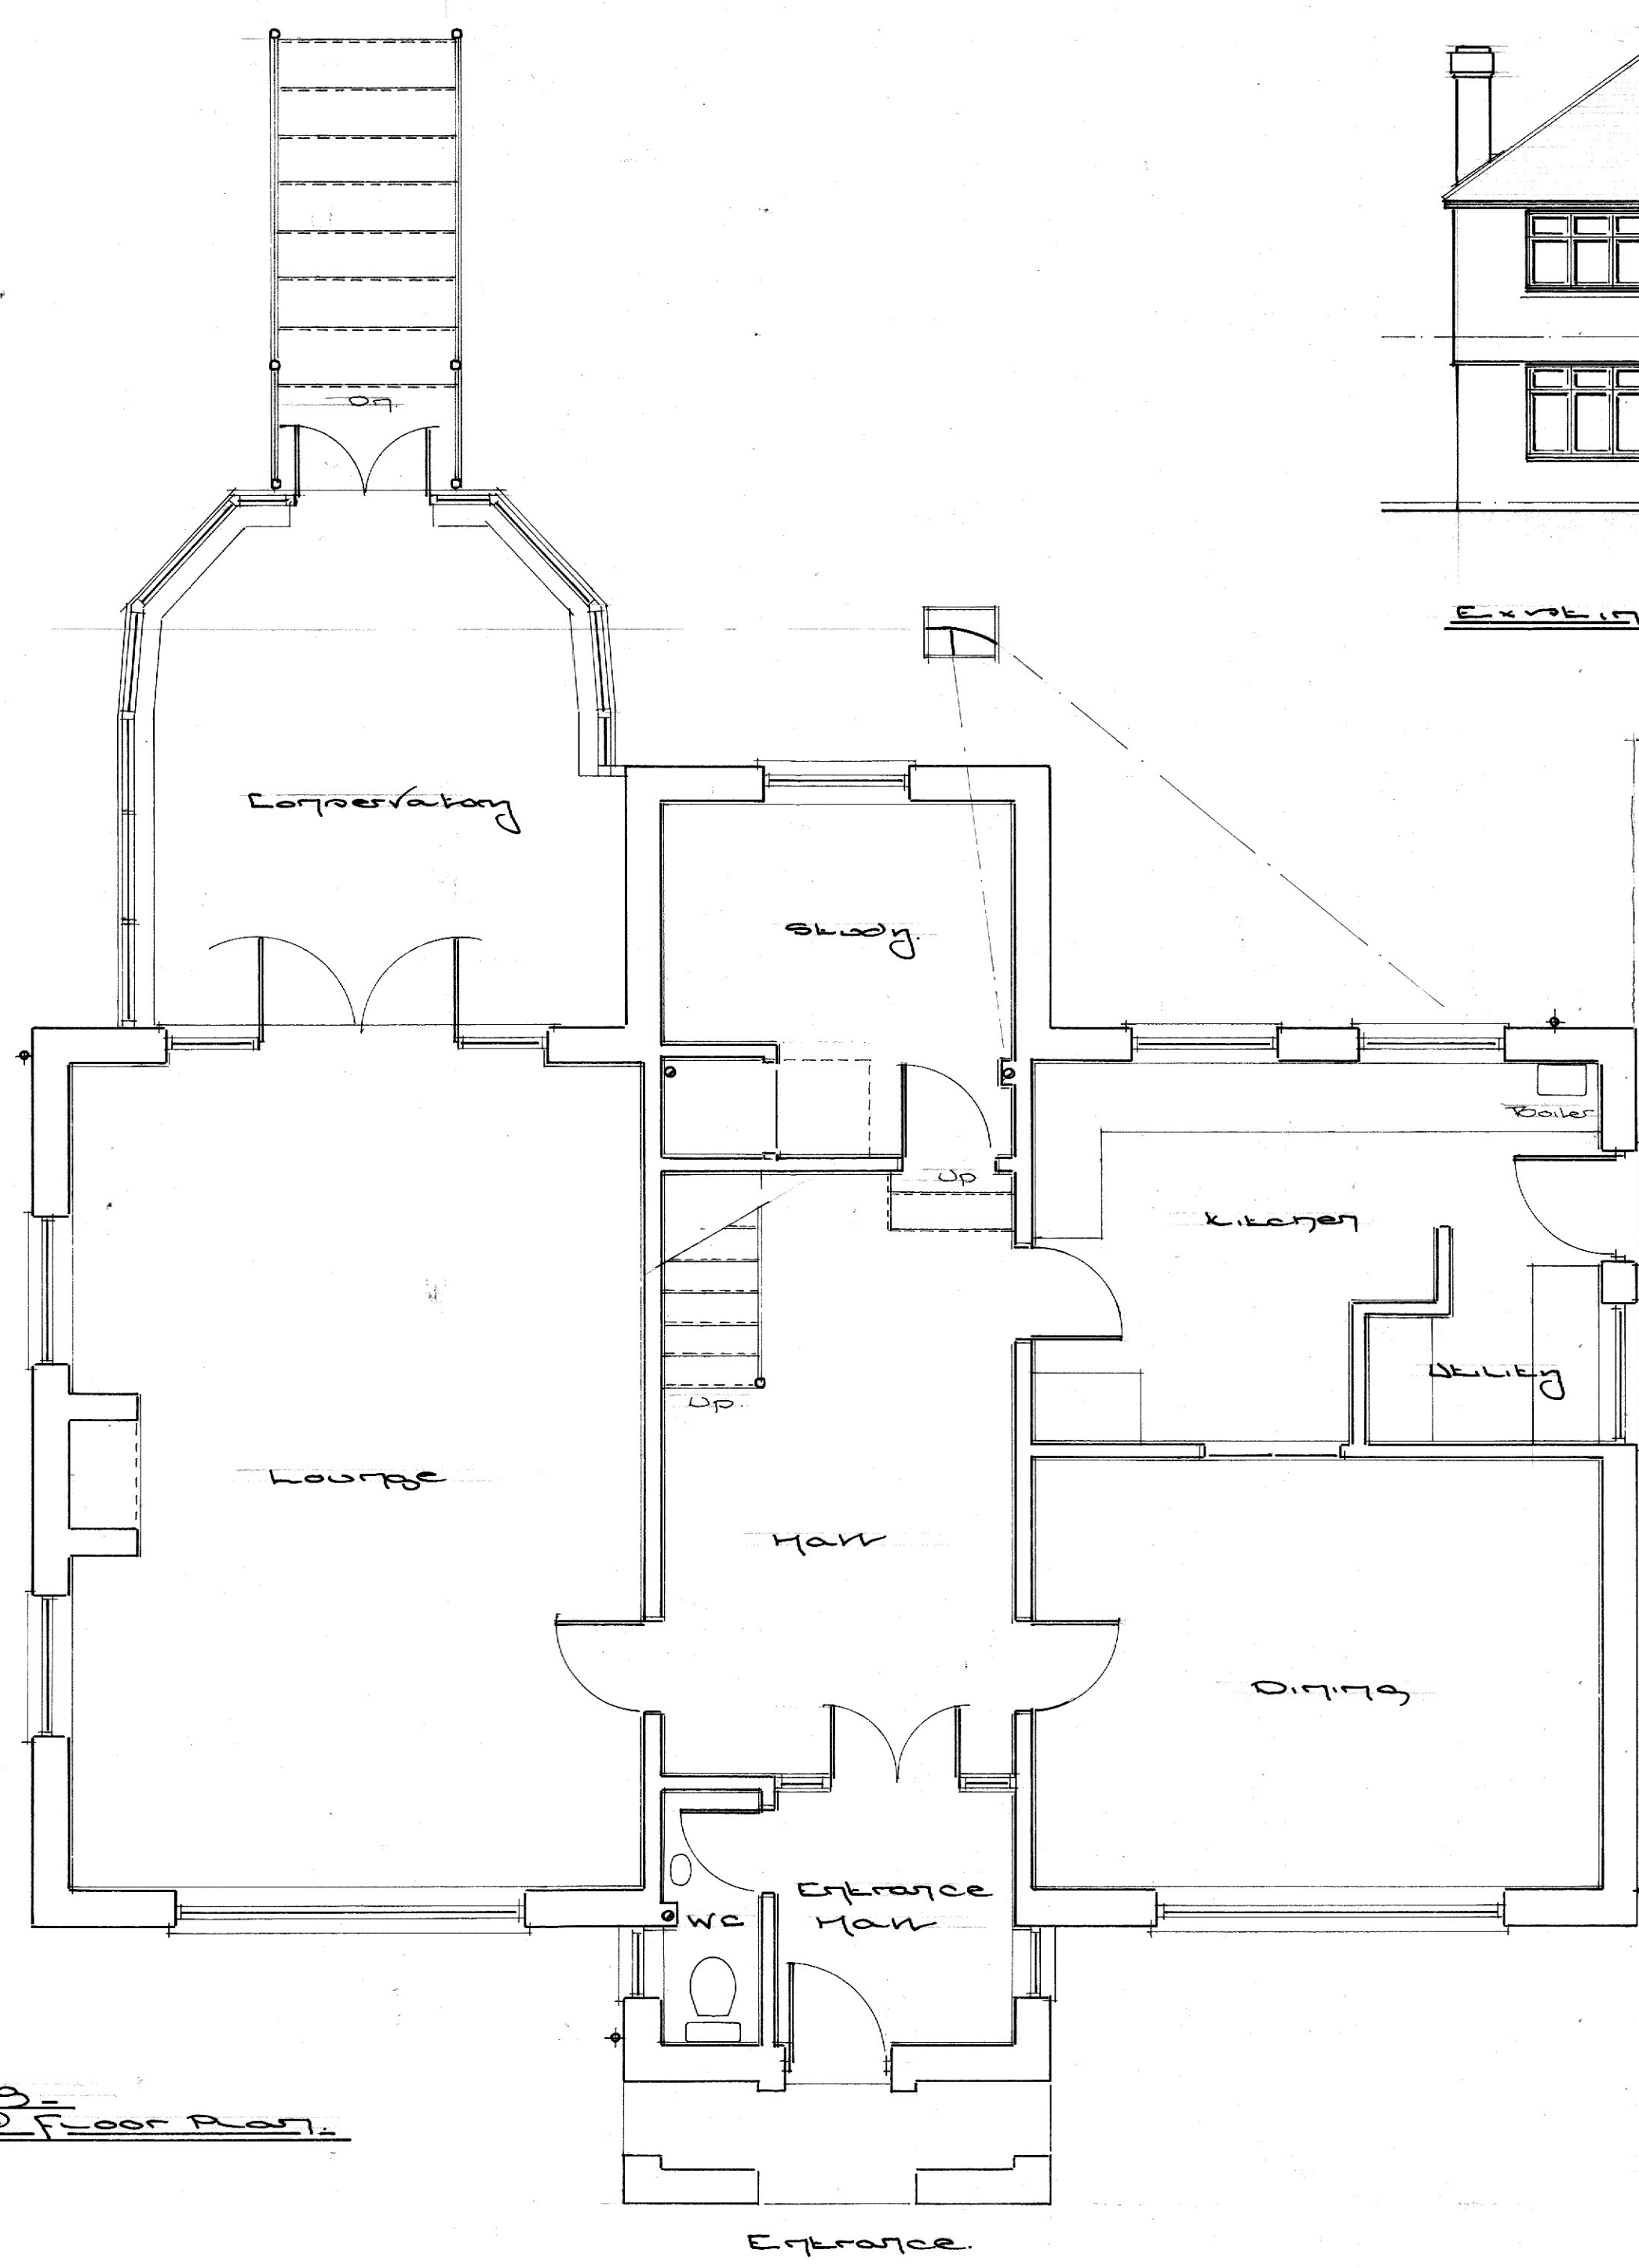


Existing Ground Floor Plan.




Scale - 1:50

 


Scale - 1:100

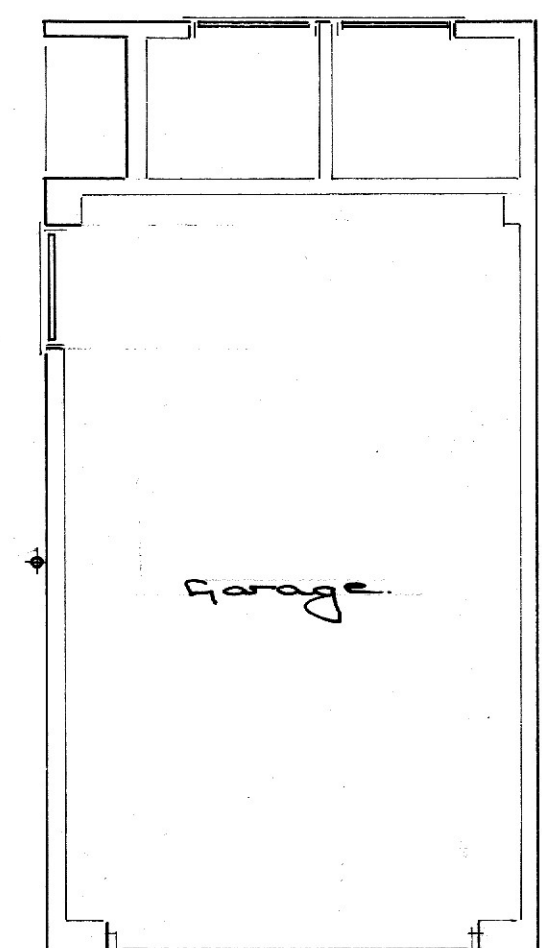

Garage

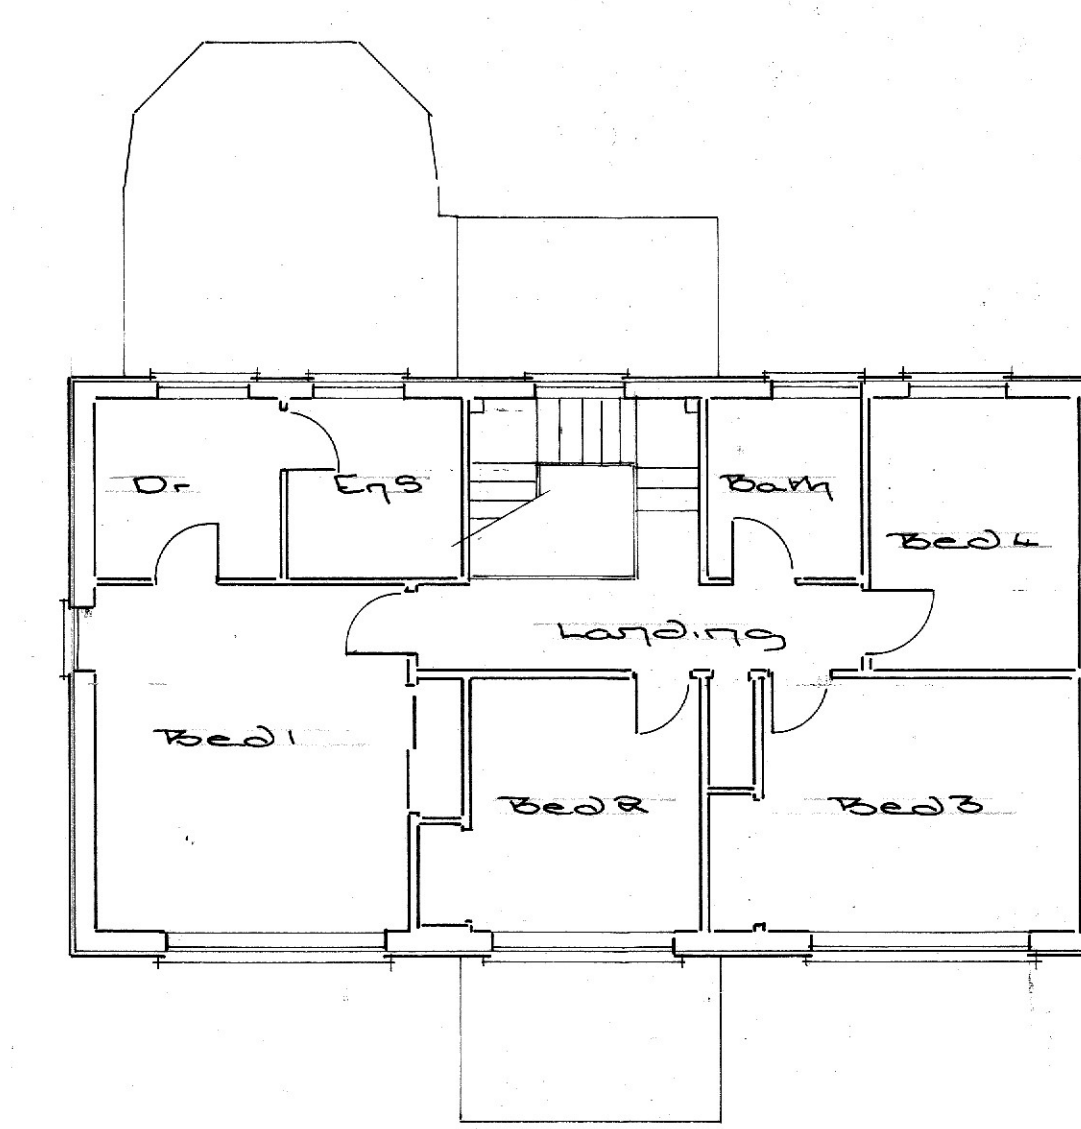

Existing First Floor Plan
Scale - 1:100

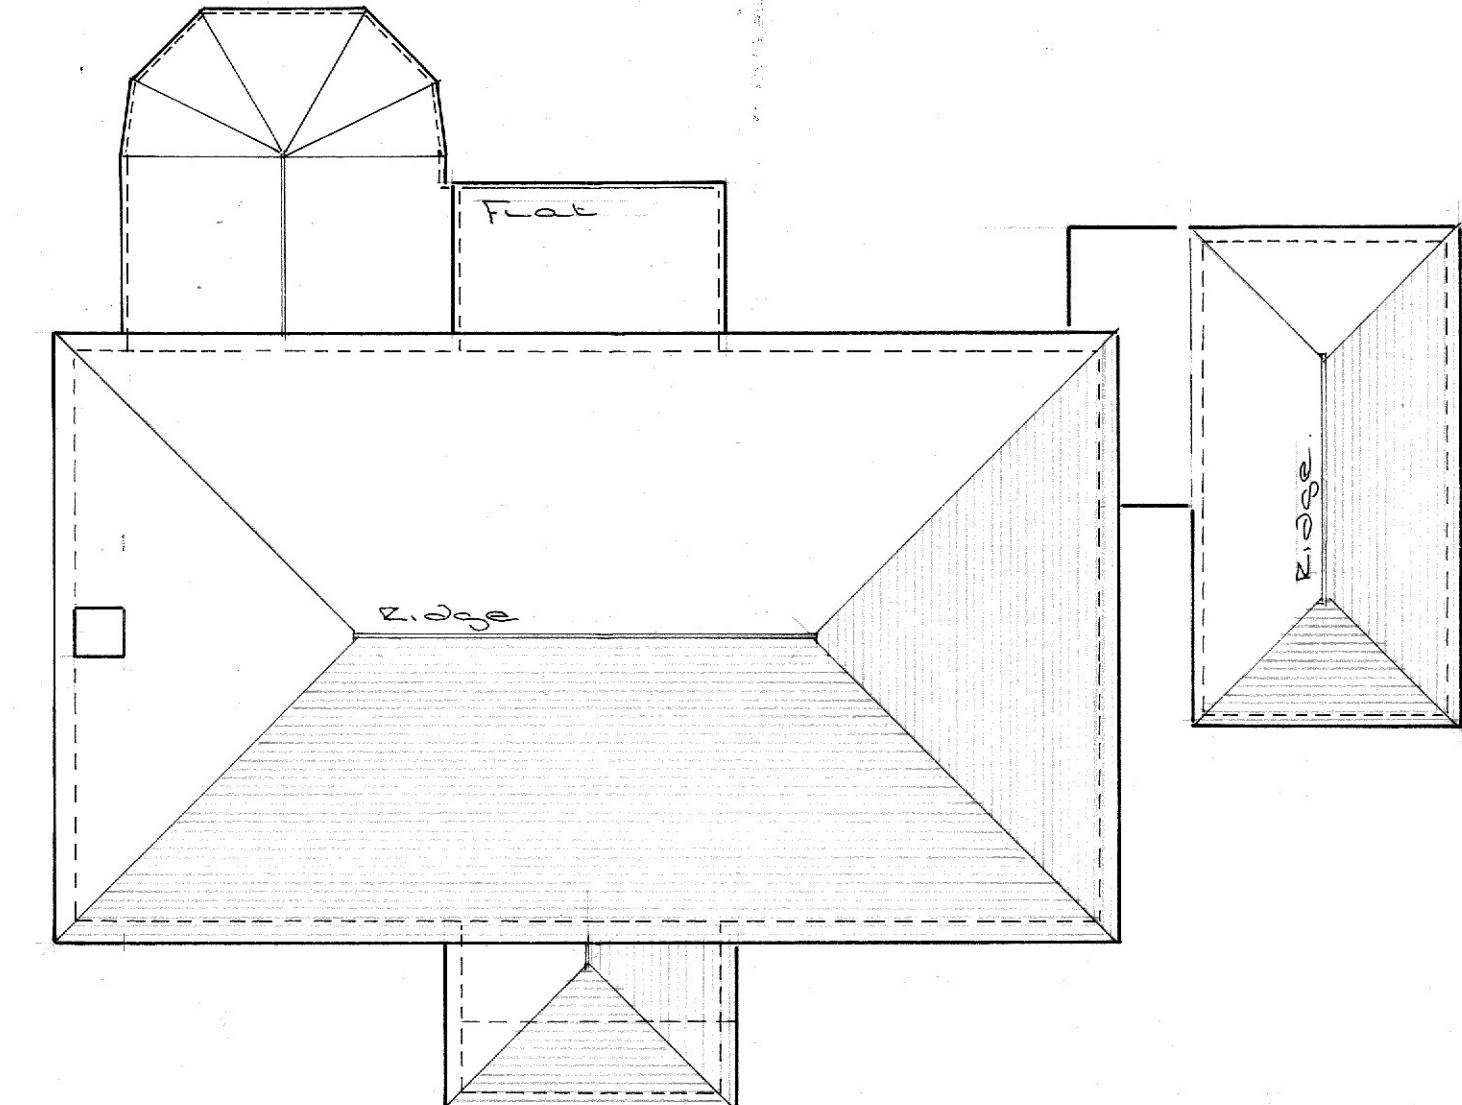

Existing Roof Plan
Scale - 1:100

Existing Materials.

- Roof - Pitched - Dark, plain clay tiles and fittings.
- Flat - High performance, singly ply membrane.
- Eaves - White, Upvc eaves enclosure.
- Guttering - Brown, profiled, Upvc gutters and downpipes.
- Walls - Ground Floor, Local red stock brickwork.
- First Floor, Dark, plain clay vertical tile hanging.
- Joinery - Windows - Brown, high performance, Upvc.
- Doors - Brown, high performance, Upvc/composite.

**Proposed Single Storey Rear Extension at: - New Spinney,
Spinney Lane, West Chiltington, West Sussex. RH20 2NX**

Title: Existing Ground, First Floor, Roof Plans and Elevations.

Client: Mrs Saheid

Date: October 2025

Scales: 1: 50 & 1: 100 @ A1

Drawing No: 2025/ 349/ 002

Drawn: ST