


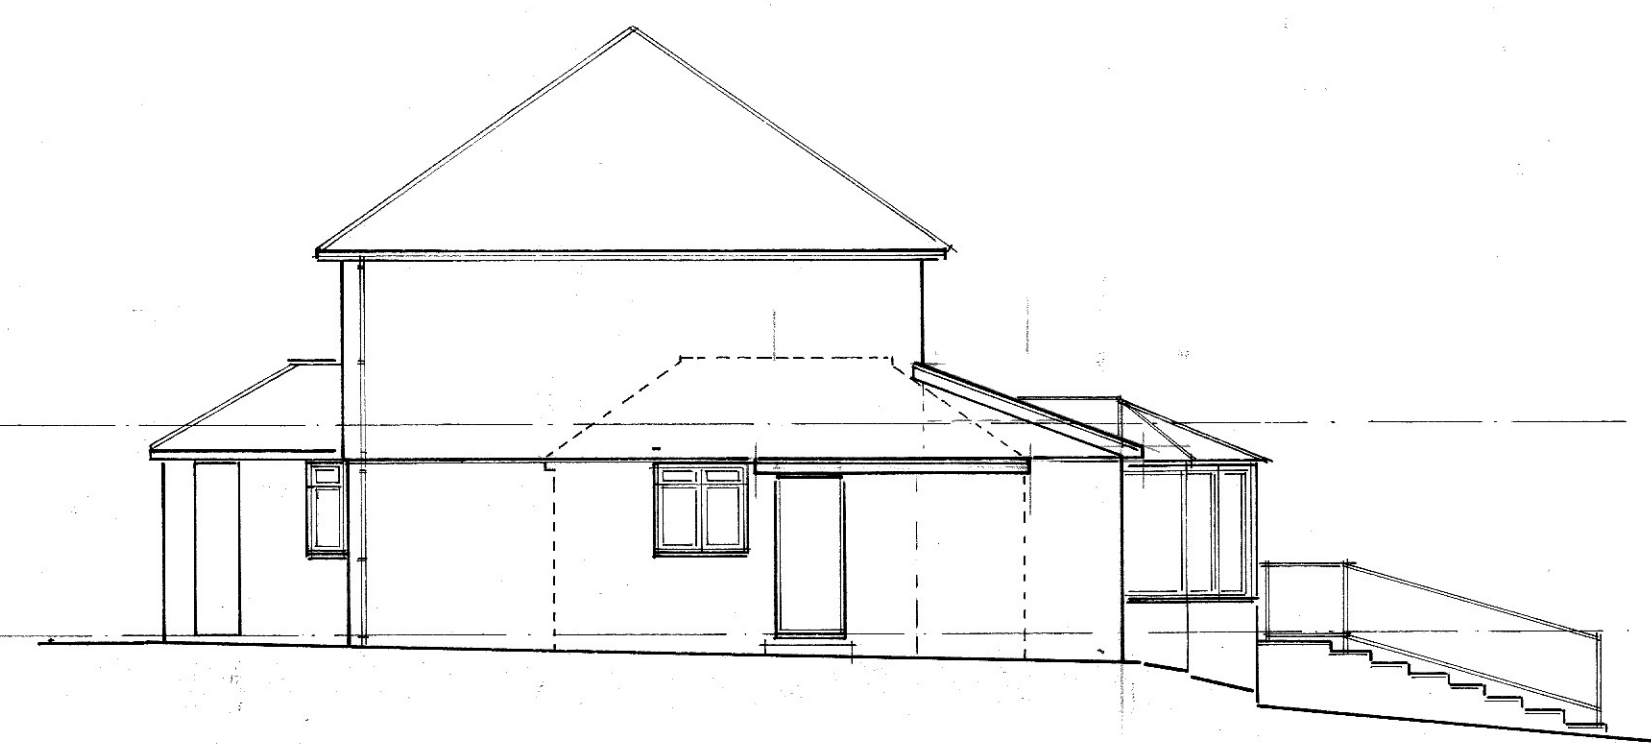


Proposed West Elevation.



Proposed North Elevation.




Proposed East Elevation.

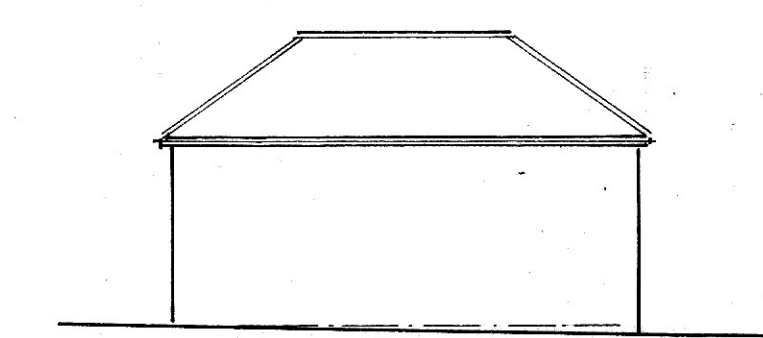


Garage East Elevation.
(No change).

Proposed Materials - Extension.


- Roof - Pitched - Dark, bold roll concrete interlocking tiles and fittings.
- Rooflights - Velux type, high performance.
- Eaves - White eaves enclosure.
- Guttering - Brown, profiled, Upvc gutters and downpipes.
- Walls - Ground Floor, Local red stock brickwork.
First Floor, Dark, plain clay vertical tile hanging.
- Joinery - Windows - Brown, high performance, Upvc.
- Joinery - Doors - Brown, high performance, Upvc/ composite.
Bi-fold - Powder coated aluminium.

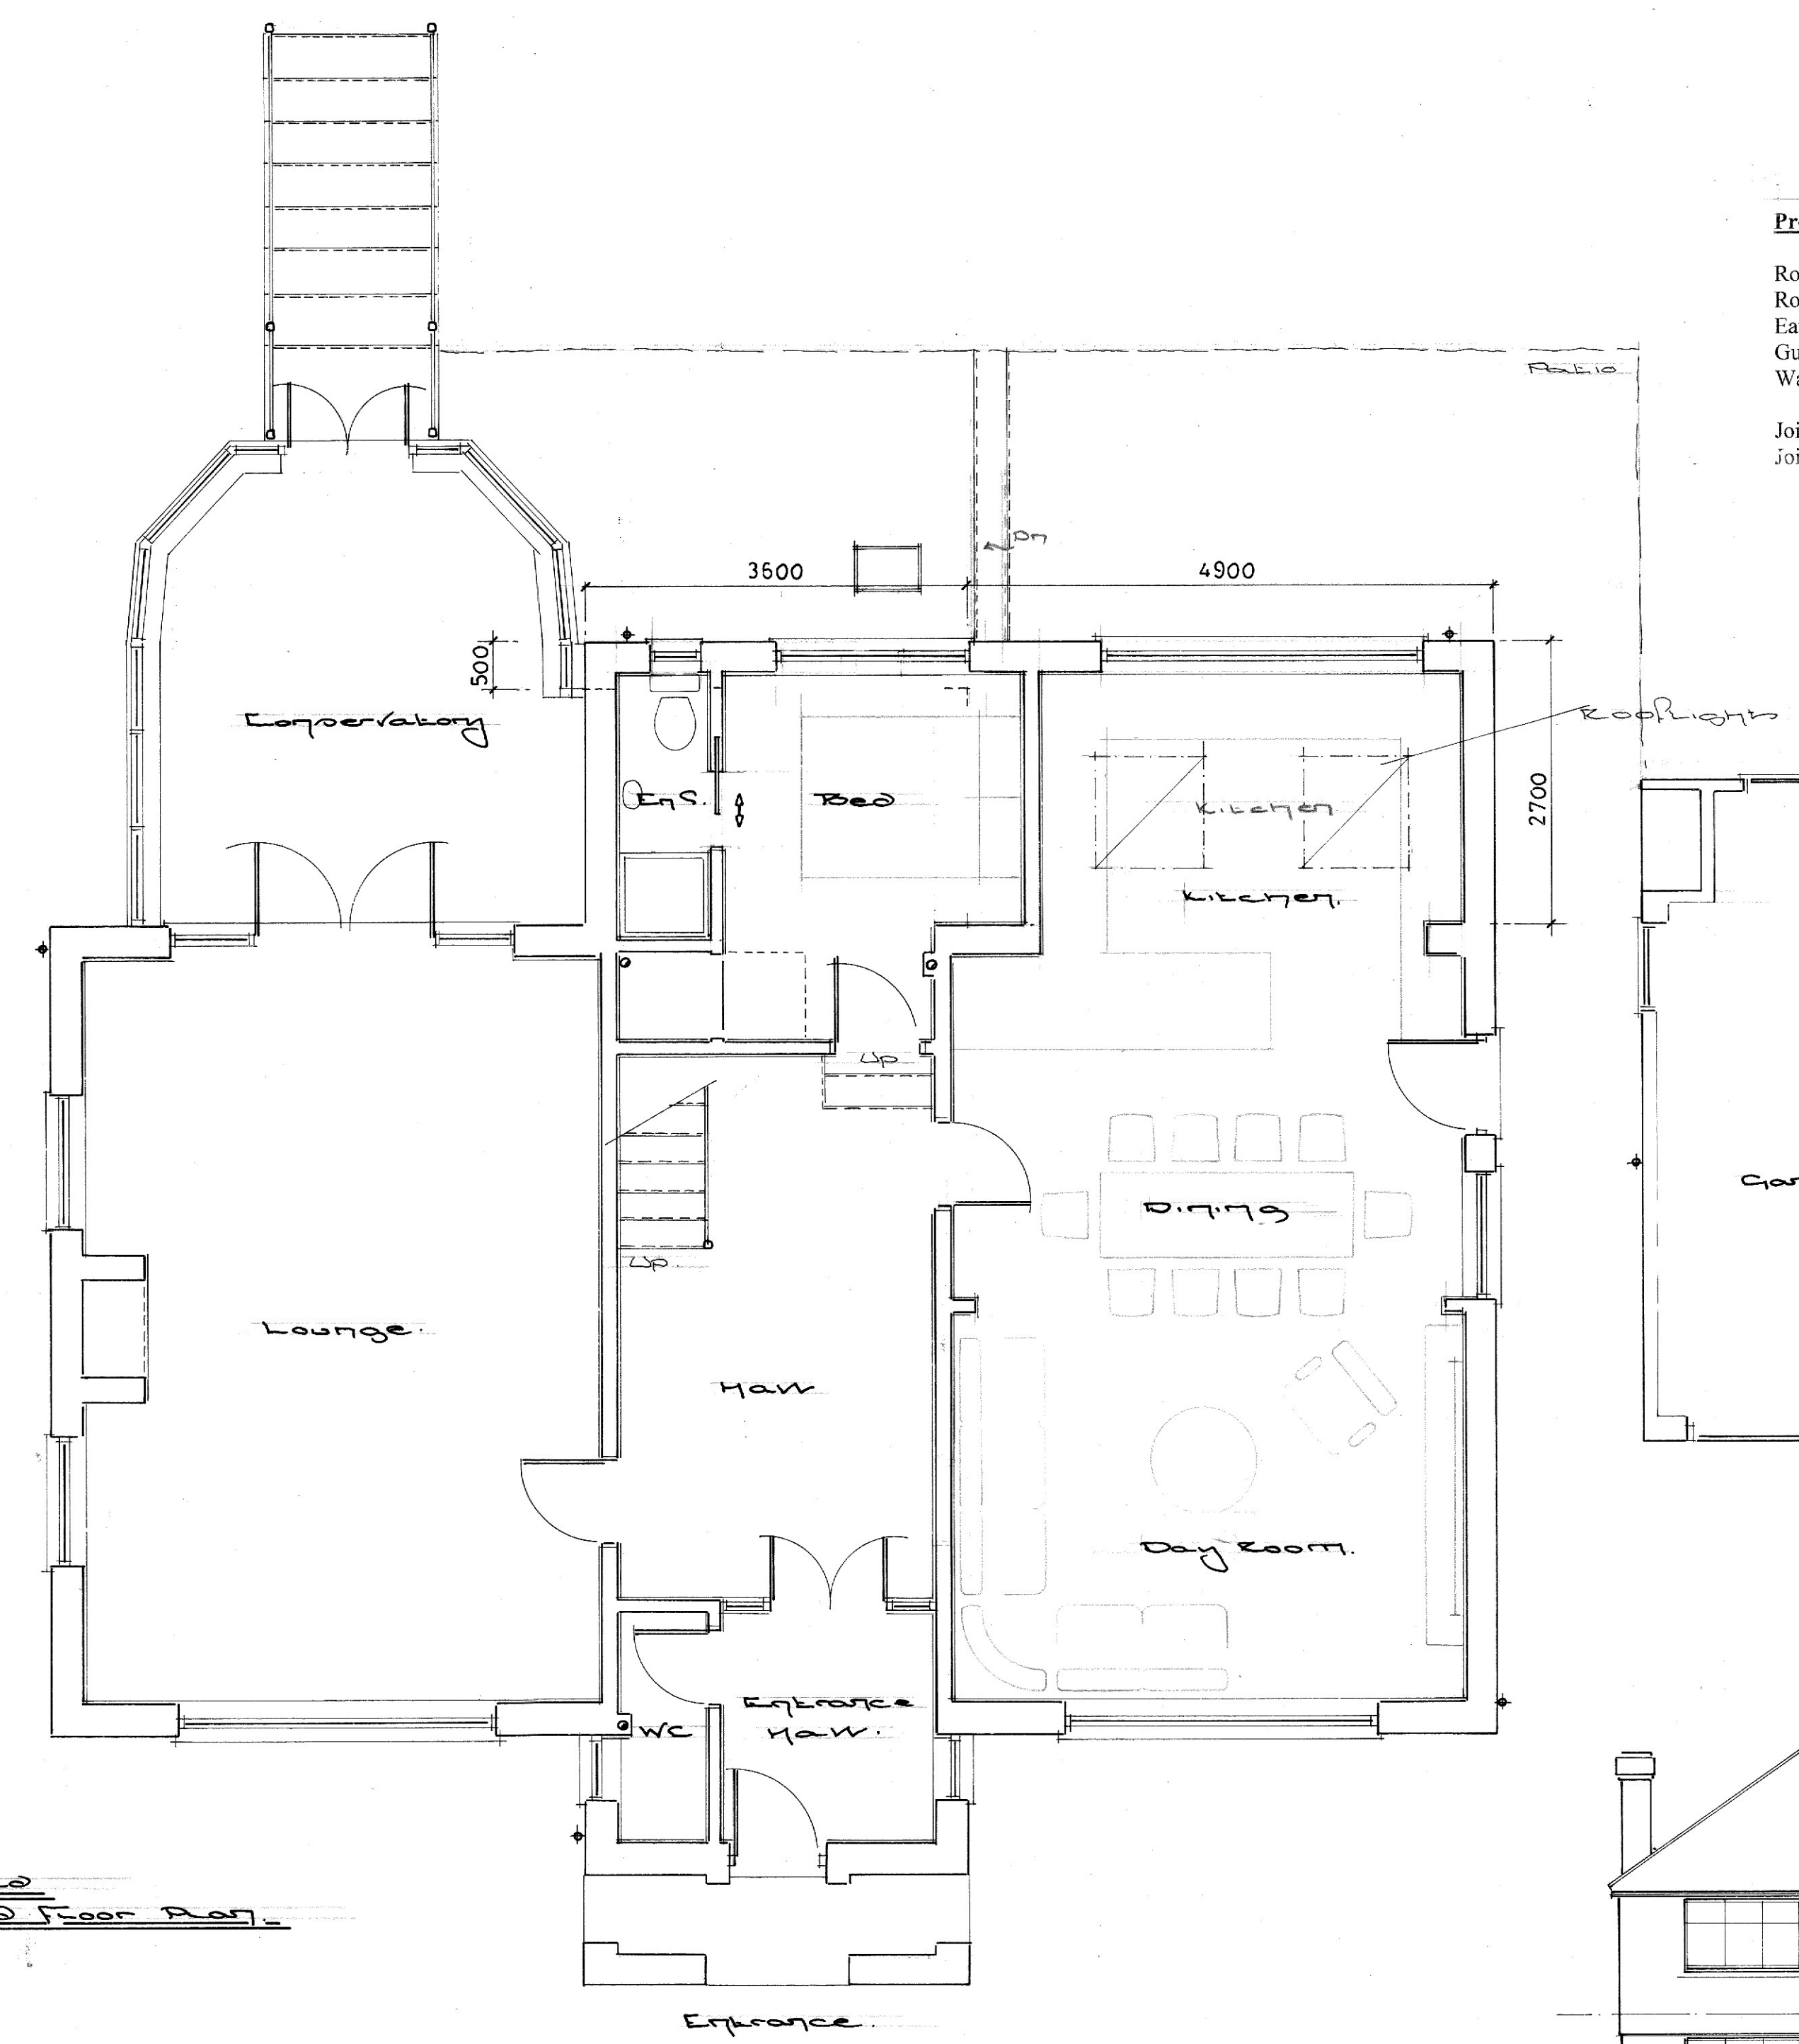


Proposed Ground Floor Plan.

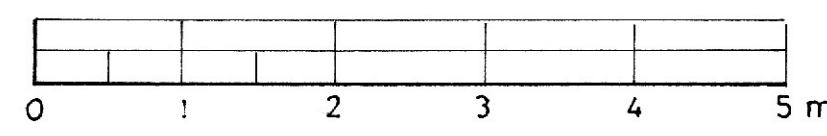


Scale - 1:50

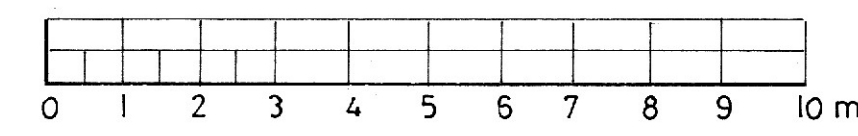


Scale - 1:100

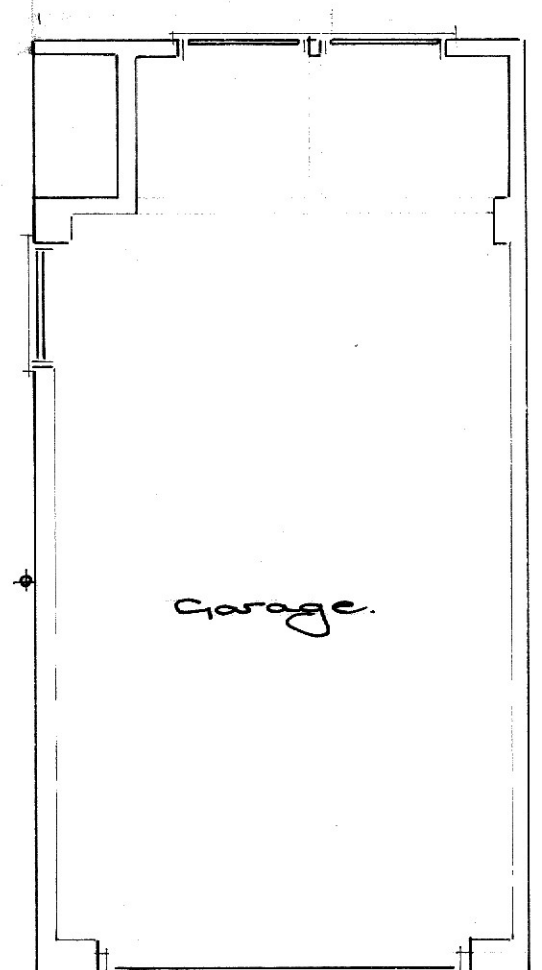

Garage.

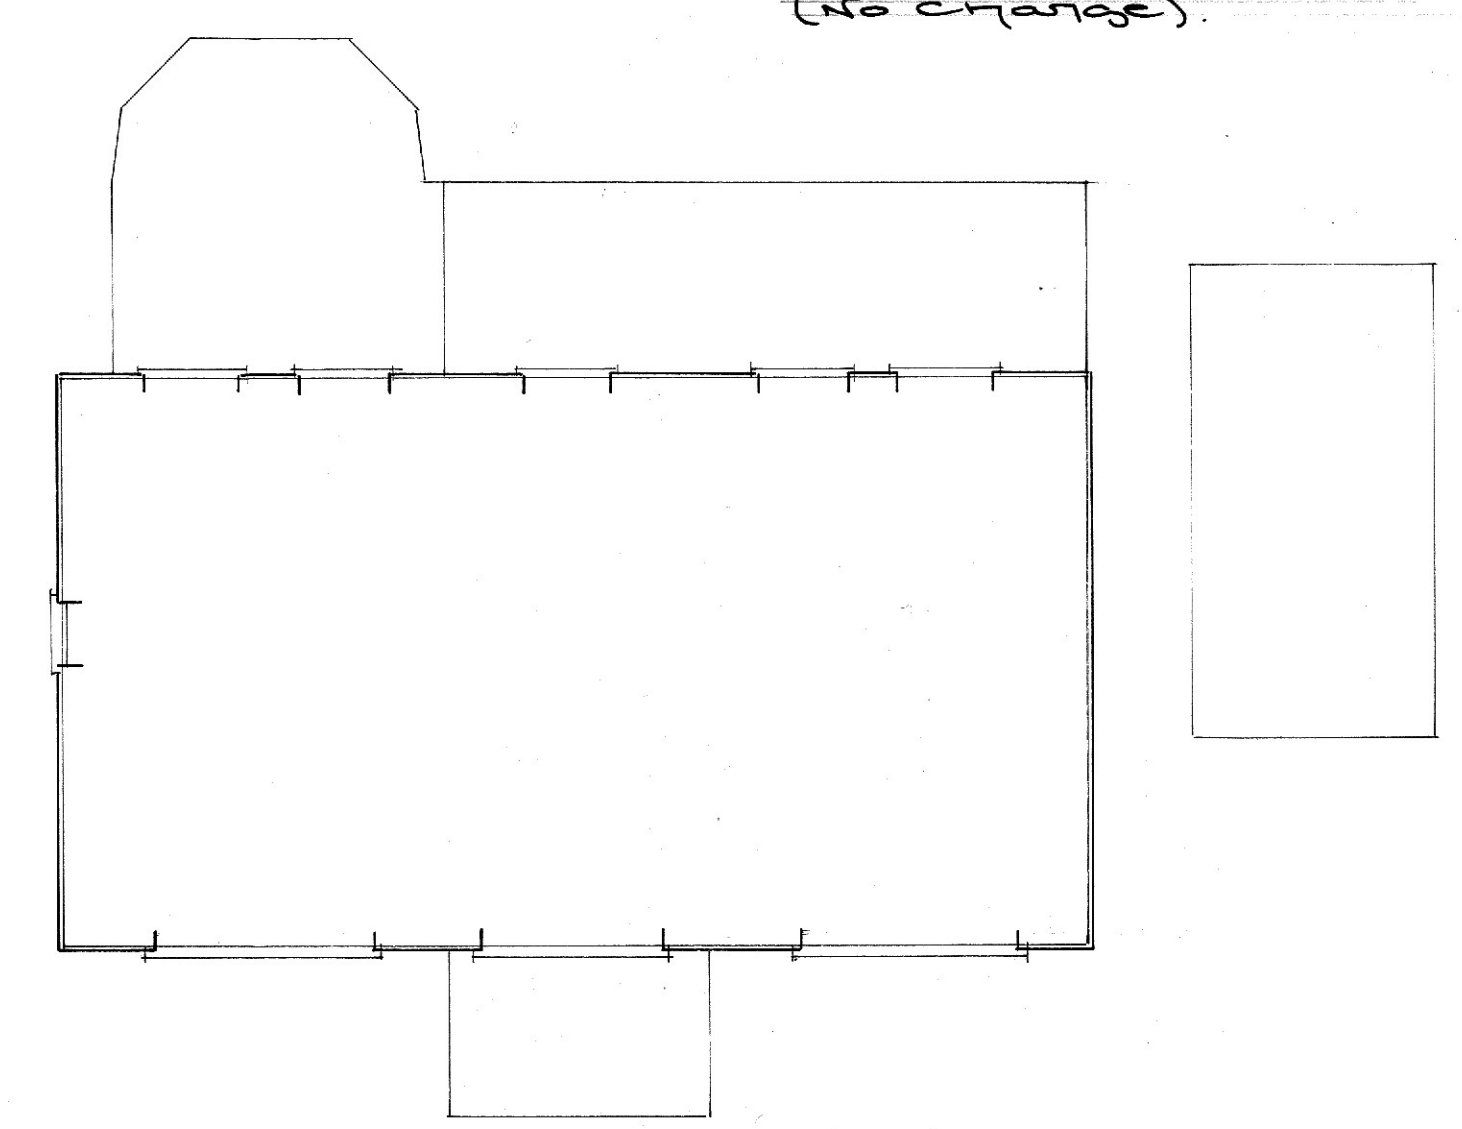

Proposed First Floor Plan.
(No change)
Scale 1:100

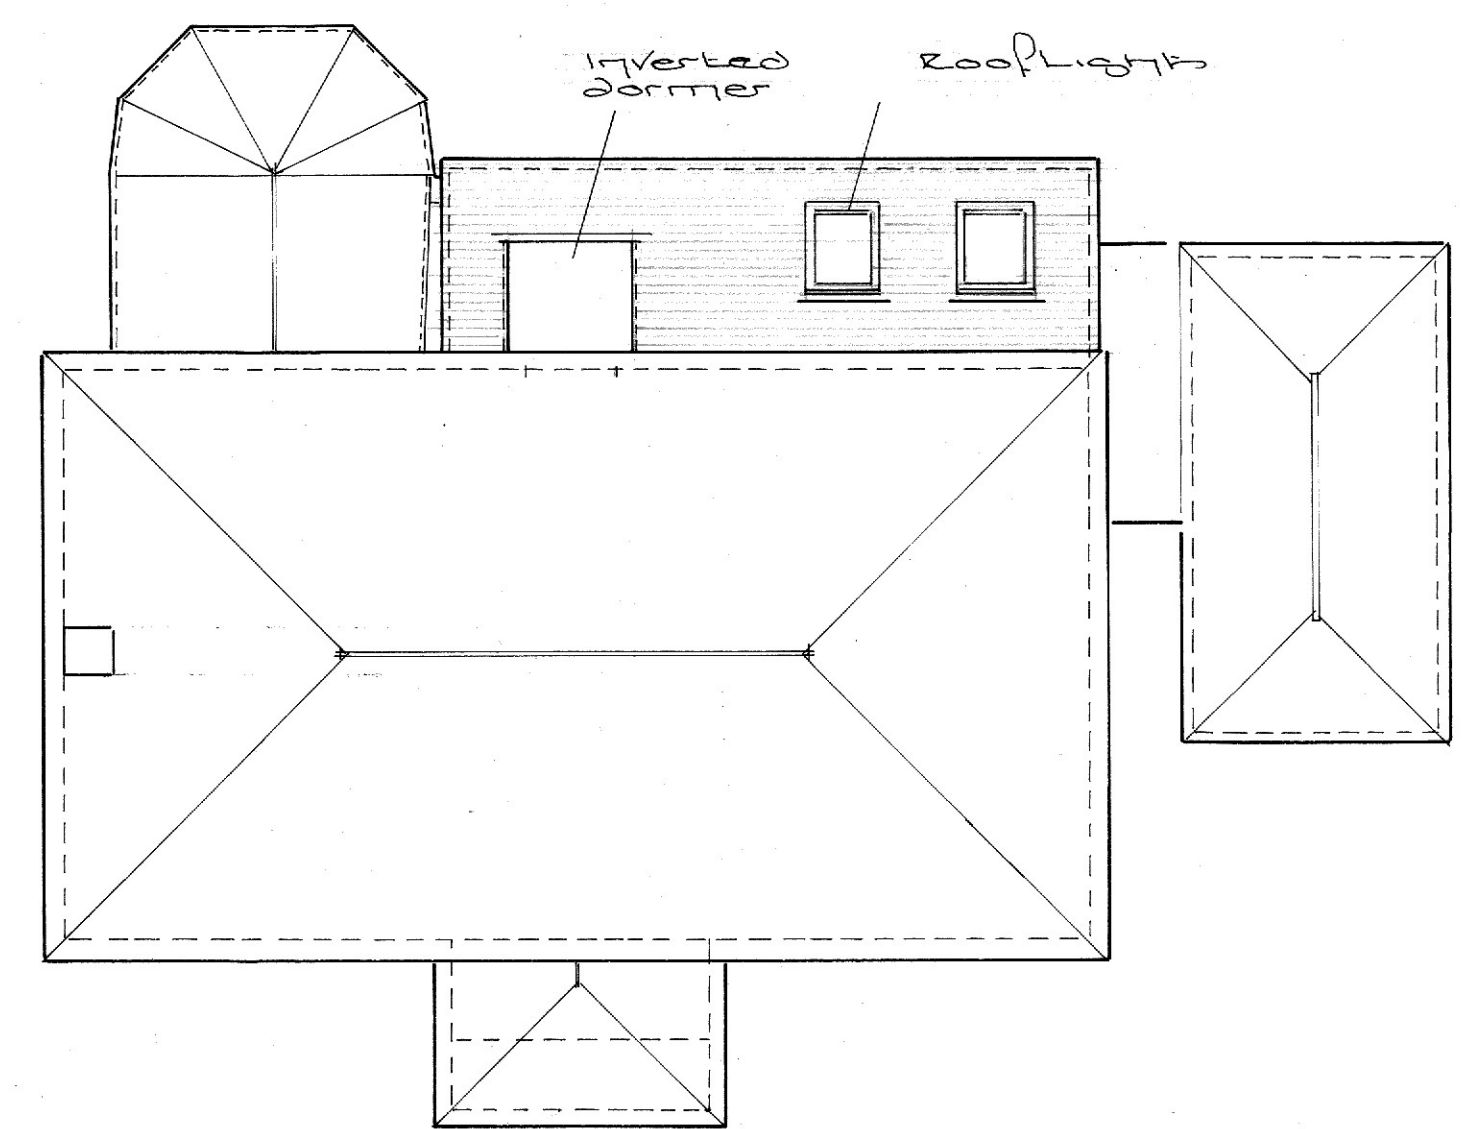

Proposed Roof Plan.
Scale - 1:100



South Elevation.
(No change)

**Proposed Single Storey Rear Extension at: - New Spinney,
Spinney Lane, West Chiltington, West Sussex. RH20 2NX**
Title: Proposed Ground, First Floor, Roof Plans and Elevations.
Client: Mrs Saheid
Date: October 2025
Scales: 1: 50 & 1: 100 @ A1
Drawing No: 2025/ 349/ 003
Drawn: ST