



KEY:

PROPOSED STRUCTURE

DEMOLISHED STRUCTURE

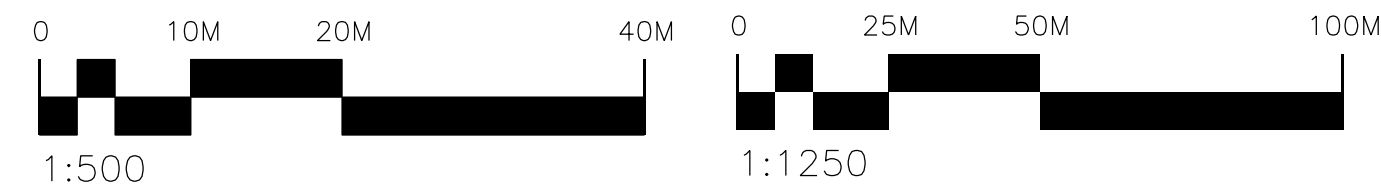

EXISTING SITE PLAN  
SCALE 1:1250 @ A1

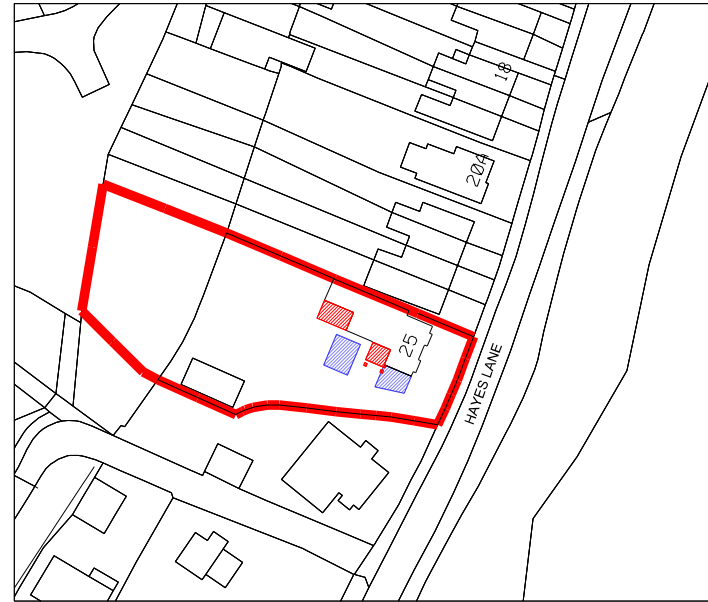

PROPOSED SITE PLAN  
SCALE 1:1250 @ A1



EXISTING BLOCK PLAN  
SCALE 1:500 @ A1



PROPOSED BLOCK PLAN  
SCALE 1:500 @ A1

|   |      |          |                              |      |      |            |      |      |            |                                                                  |   |   |
|---|------|----------|------------------------------|------|------|------------|------|------|------------|------------------------------------------------------------------|---|---|
| <div>GENERAL NOTES:</div> <div>1. DO NOT SCALE FROM THIS DRAWING, UNLESS FOR PLANNING PURPOSES</div> <div>2. ALL DIMENSIONS TO BE VERIFIED ON SITE PRIOR TO ANY WORKS BEING COMMENCED AND ANY DISCREPANCIES TO BE REPORTED TO WALK-IN ARCHITECTURE.</div> <div>3. ANY DISCREPANCIES BETWEEN THE DRAWING AND ANY WRITTEN SPECIFICATION IS TO BE REPORTED TO WALK-IN ARCHITECTURE.</div> <div>4. THIS DRAWING TO BE READ IN CONJUNCTION WITH RELEVANT CONSULTANTS AND SPECIALIST DRAWINGS.</div> <div>5. ALL WORKS TO COMPLY WITH THE RELEVANT BRITISH STANDARDS, CODES OF PRACTICES AND BUILDING REGULATIONS.</div> <div>6. IF IN DOUBT ABOUT ANY OF THE WORKS, PLEASE ASK!</div> <div>7. THIS DRAWING IS THE COPYRIGHT OF WALK-IN ARCHITECTURE AND IS NOT TO BE REPRODUCED IN ANY FORM WITHOUT PRIOR WRITTEN CONSENT.</div> <div>8. ANY WORK DONE ON THE PARTY WALL OR BOUNDARY LINE NEEDS TO HAVE A PARTY WALL AWARD IN PLACE.</div> <div>9. BOUNDARY LINES AND BOUNDARY LINE MEASUREMENTS ARE APPROXIMATE AND NEED TO BE CONFIRMED.</div> <div>10. CLIENT MUST MAKE THEIR OWN ASSURANCES ON:<ul style="list-style-type: none"><li>- SOIL CONDITIONS INCLUDING GRADIENT OF LAND</li><li>- SUITABILITY OF STORM WATER DRAINAGE</li><li>- IMPACT TO TREES &amp; THEIR AFFECT ON FOUNDATION DESIGN</li><li>- POSITION OF MAIN SEWER / SEPTIC TANKS.</li></ul></div> | REV. | DATE     | REVISIONS:                   | REV. | DATE | REVISIONS: | REV. | DATE | REVISIONS: | CLIENT: TOM LITTLE<br>ADDRESS: 25 HAYES LANE, SLINFOLD, RH13 0SQ | PROJECT: DEMOLITION OF ANNEX AND SIDE STORE, PROPOSED SINGLE STOREY SIDE EXTENSIONS, EXTERNAL AND INTERNAL ALTERATIONS. | 51A ABBOTS LANE, KENLEY, SURREY, CR8 5JB                                                                  |
|   | A    | 09/09/26 | ISSUED PRELIMINARY TO CLIENT |      |      |            |      |      |            | SCALE 1:500 / 1:1250 @ A1                                        | DRAWING TITLE:<br>EXISTING AND PROPOSED LOCATION AND BLOCK PLANS                                                        | WALK-IN ARCHITECTURE                                                                                      |
|   |      |          |                              |      |      |            |      |      |            | DRAWN: AC<br>DATE: 190826                                        | REVISION<br>A<br>ISSUED FOR:<br>PLANNING                                                                                | DRAWING NUMBER:<br>728-00<br>Tel. 01883 345 558<br>www.walkinarchitecture.com info@walkinarchitecture.com |