

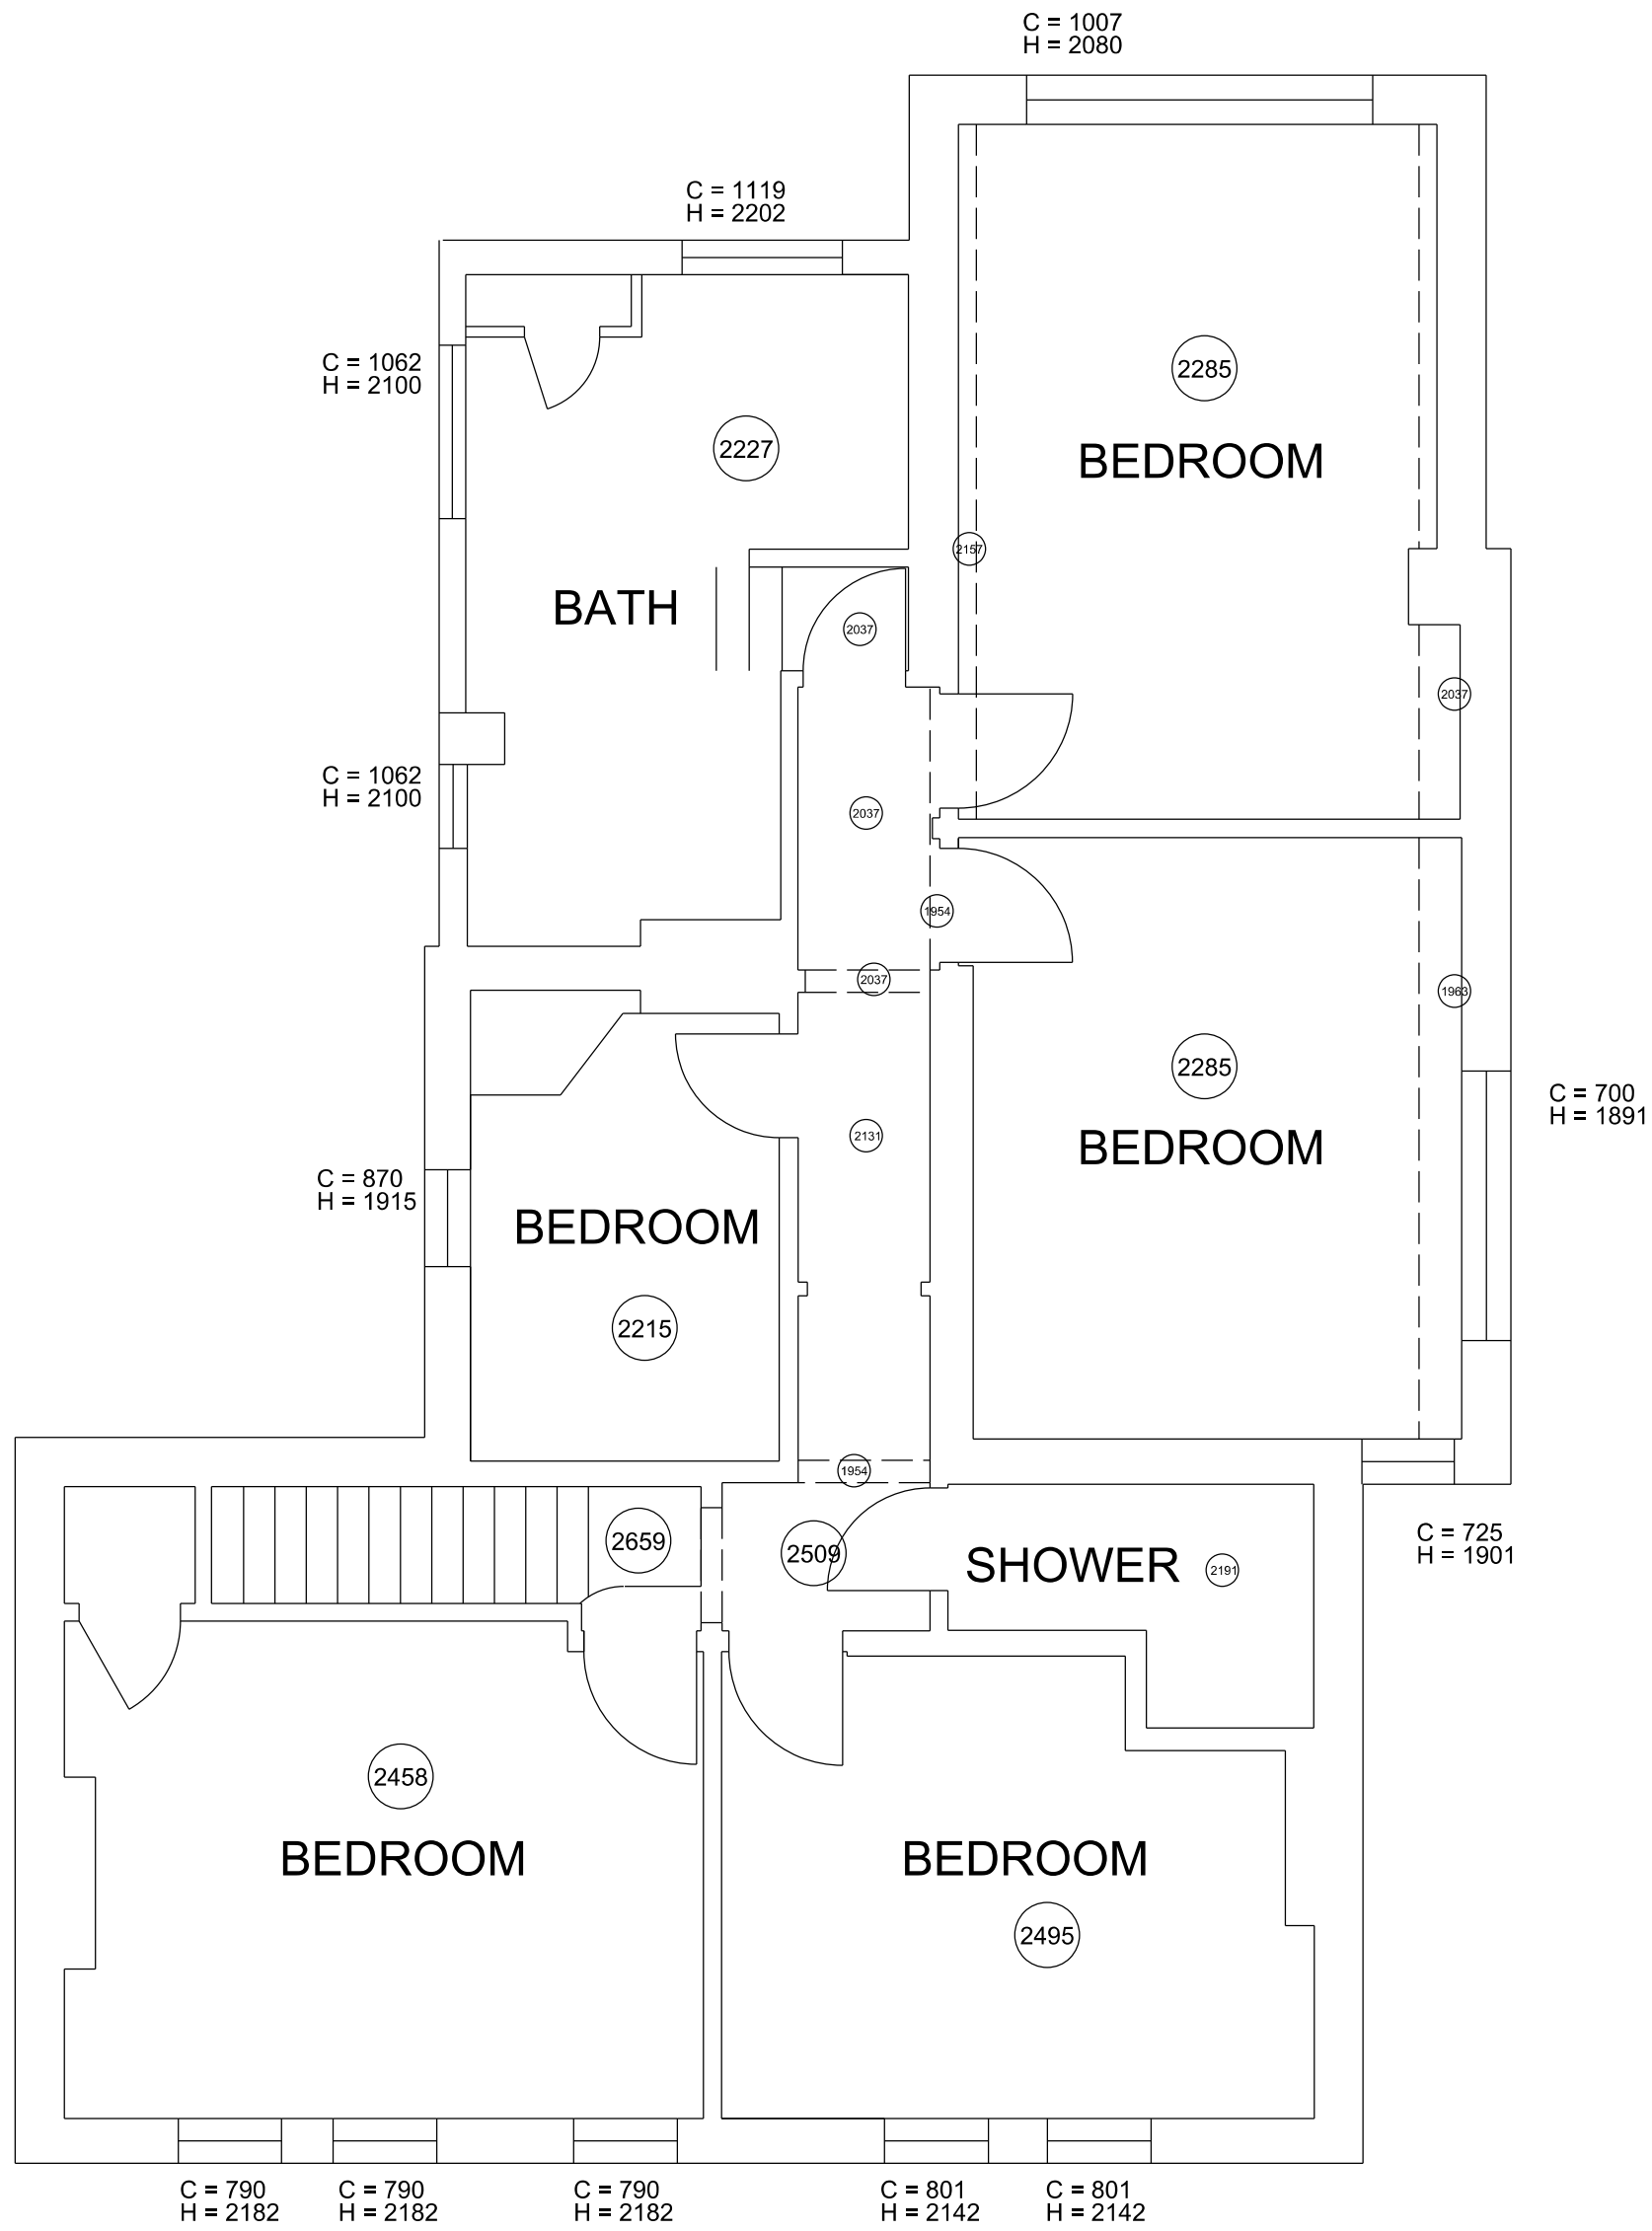
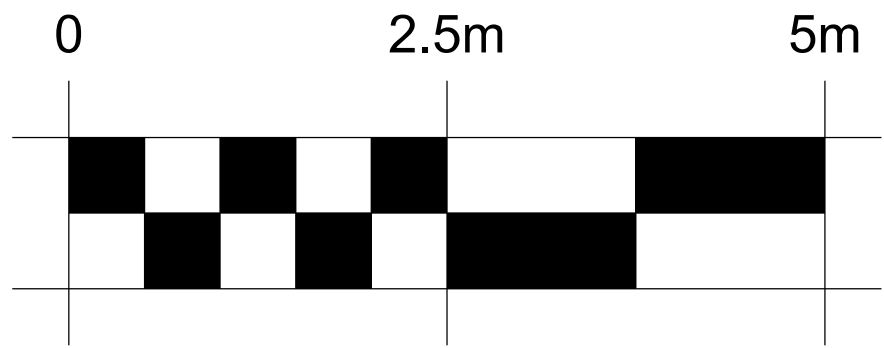


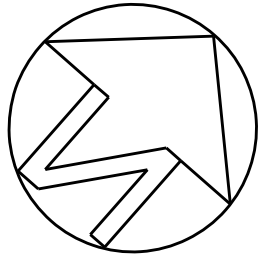

EXISTING FIRST FLOOR PLAN
SCALE 1:50 @ A1

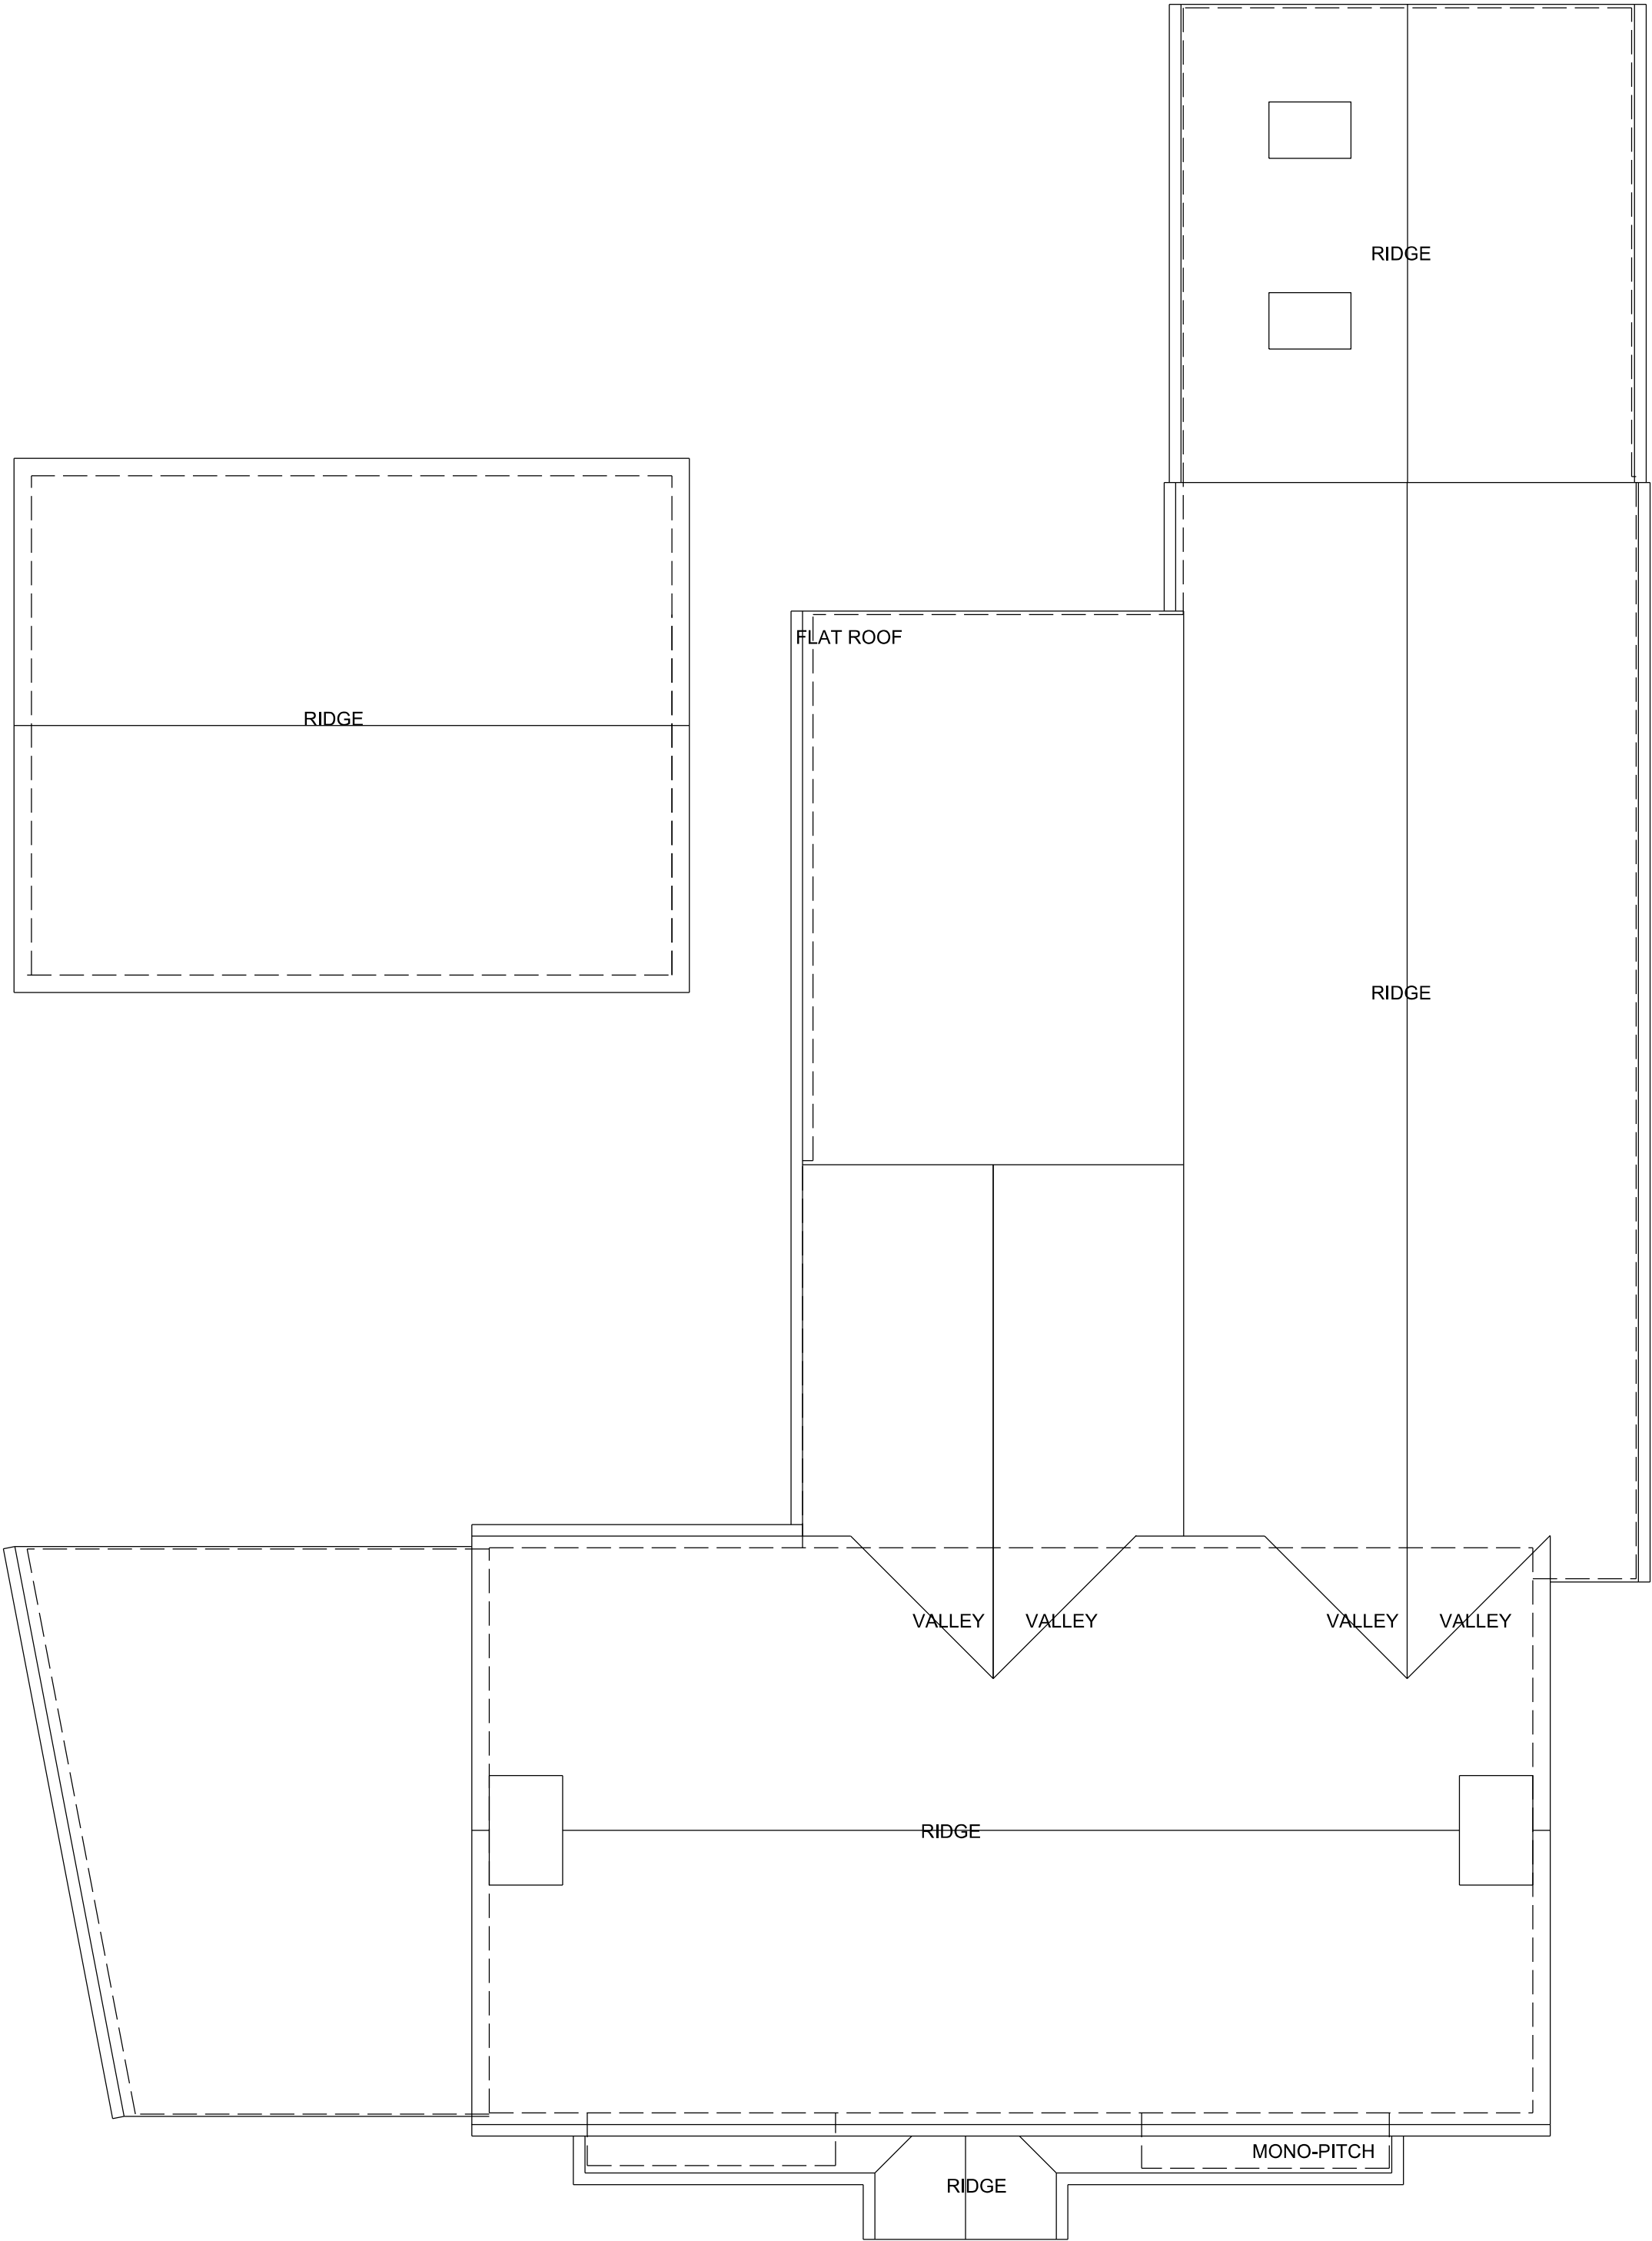

EXISTING ROOF PLAN
SCALE 1:50 @ A1