




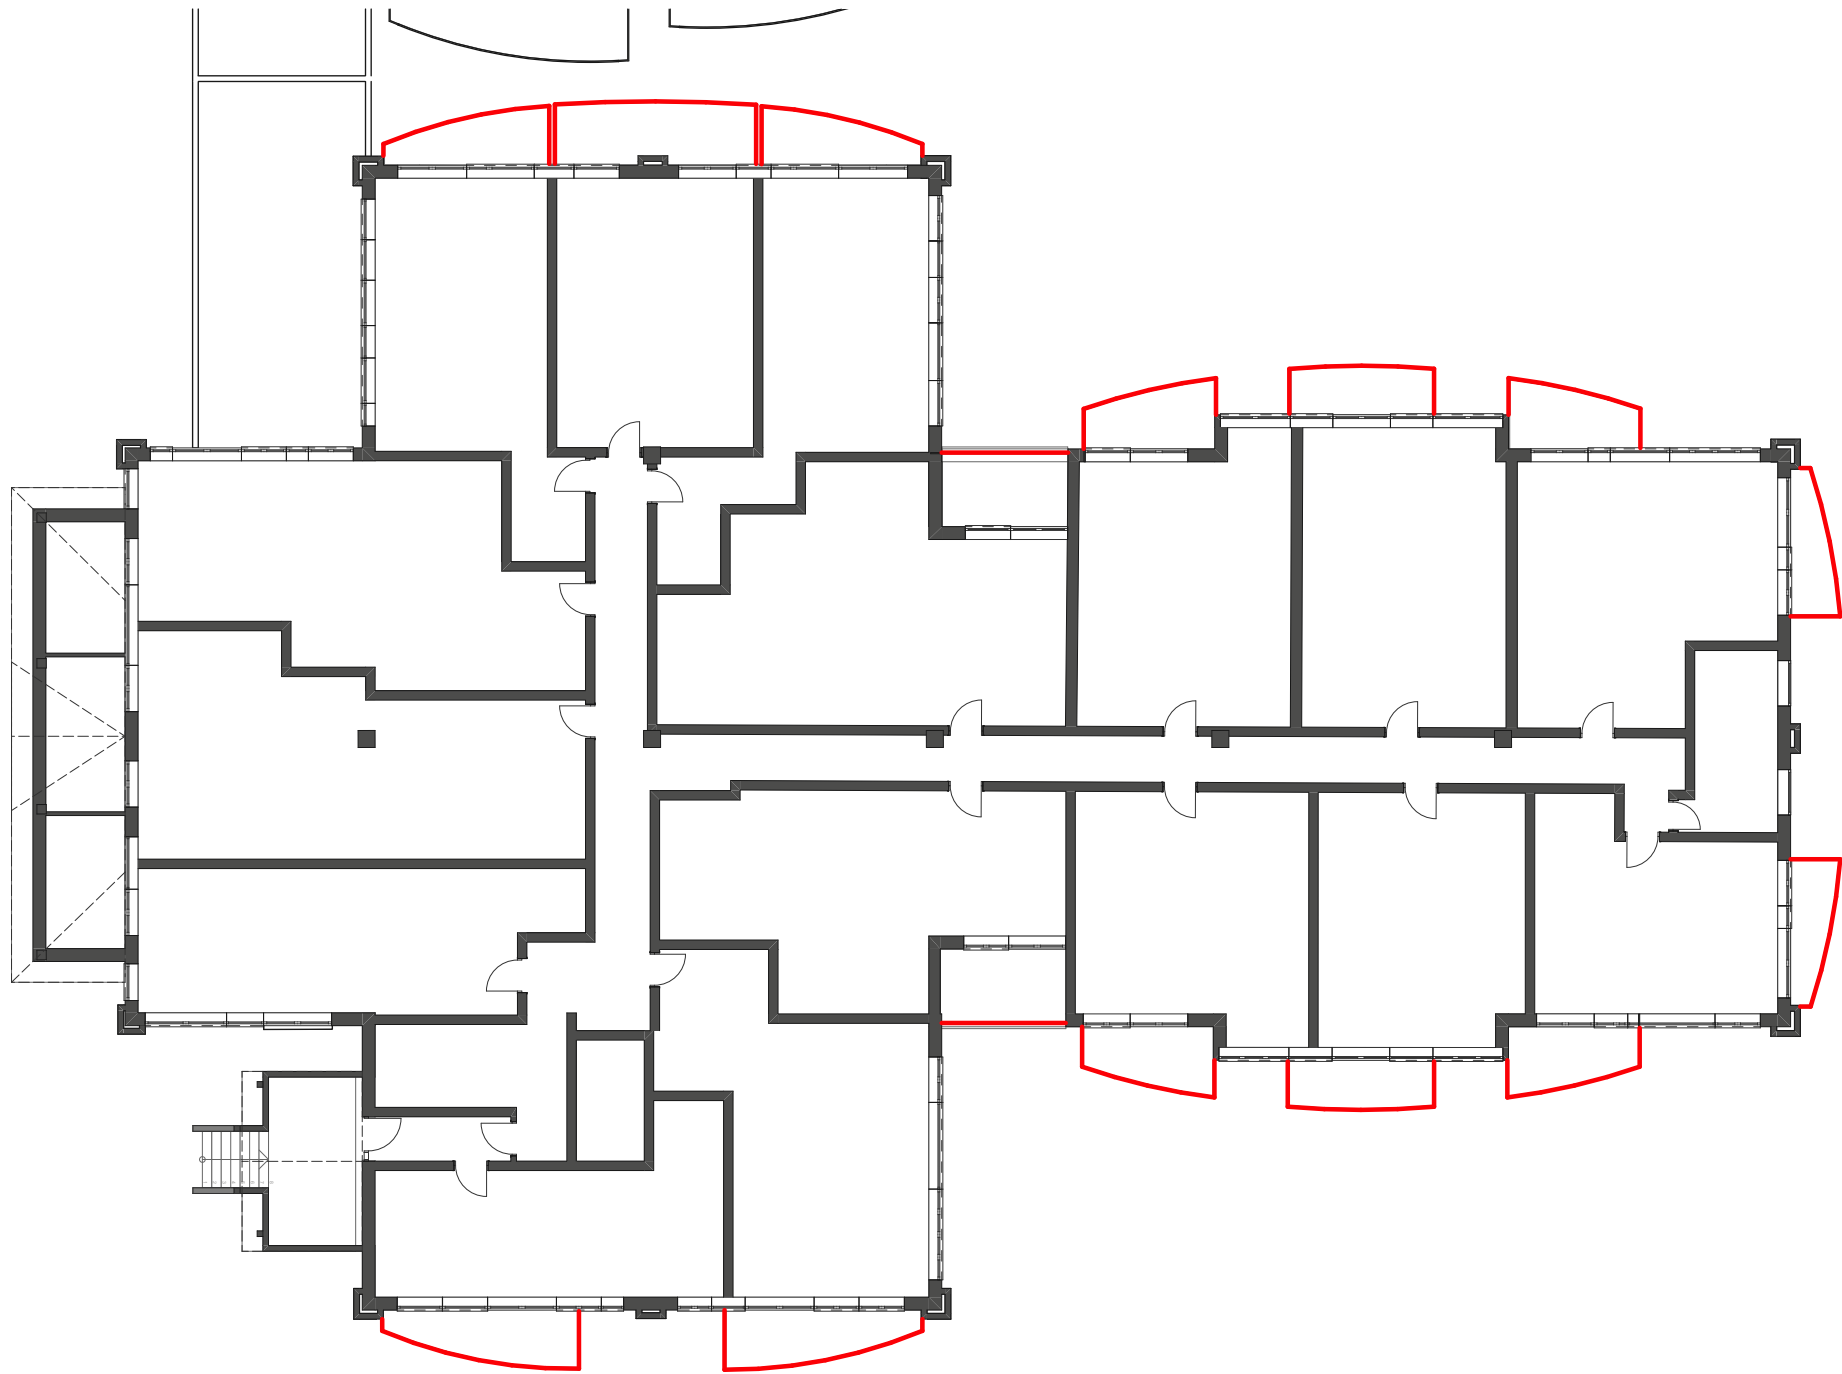

GROUND FLOOR PLAN

 

MATERIALS KEY

 

- Knotwood
 - KEF100 Flip Batten
 - KES10016 Geometric Slat
- 'Western Red Cedar' finish

01	For Panning	VG	MW	10/07/2026
Rev	Revision Description	Drawn	Checked	Date

CREATE
DESIGN + ARCHITECTURE

Wigglesworth House 69 Southwark Bridge Road London SE1 9HH
+44 207 021 0267 info@createdesign.org www.createdesign.org

2 Horsham Gates

RH13 5TT

Client

CBG

For Planning

PROPOSED PLANNING

PROPOSED GROUND FLOOR PLAN

CDA Ref	Scale(s)	Original Paper Size
846	1:200	A3

Drawing Number							
Project	Originator	Volume	Level	Type	Role	Class	Number
846	CDA	ZZ	00	DR	A	05	0100

Revision		Revision Description
01		For Planning

This document and its design content is copyright ©. It shall be read in conjunction with all other associated project information including models, specifications, schedules and related consultants documents. Do not scale from documents. All dimensions to be checked on site. Immediately report any discrepancies, errors or omissions on this document to the Originator. If in doubt ASK.