




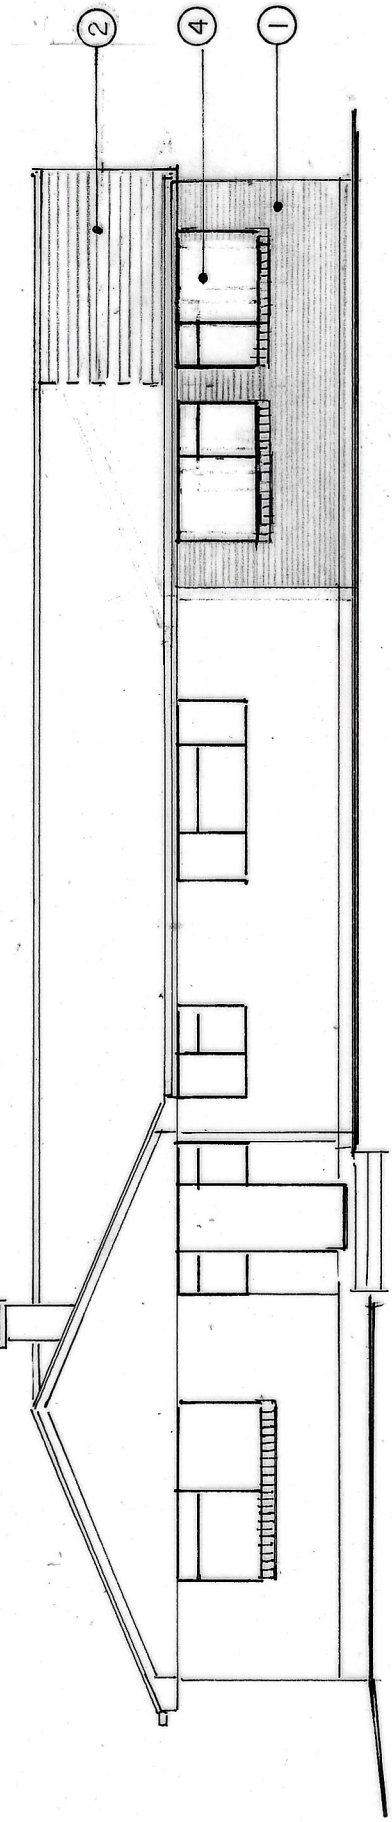


Proposed Front Elevation N.W.

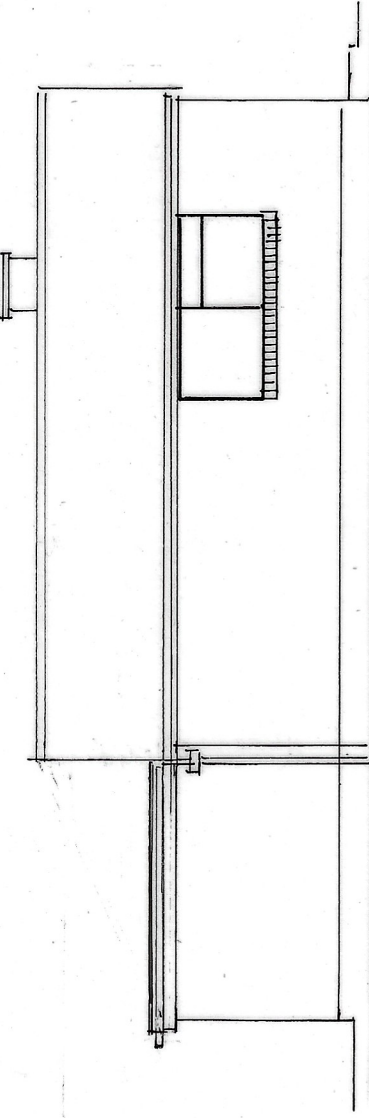


Proposed Side Elevation S.W.

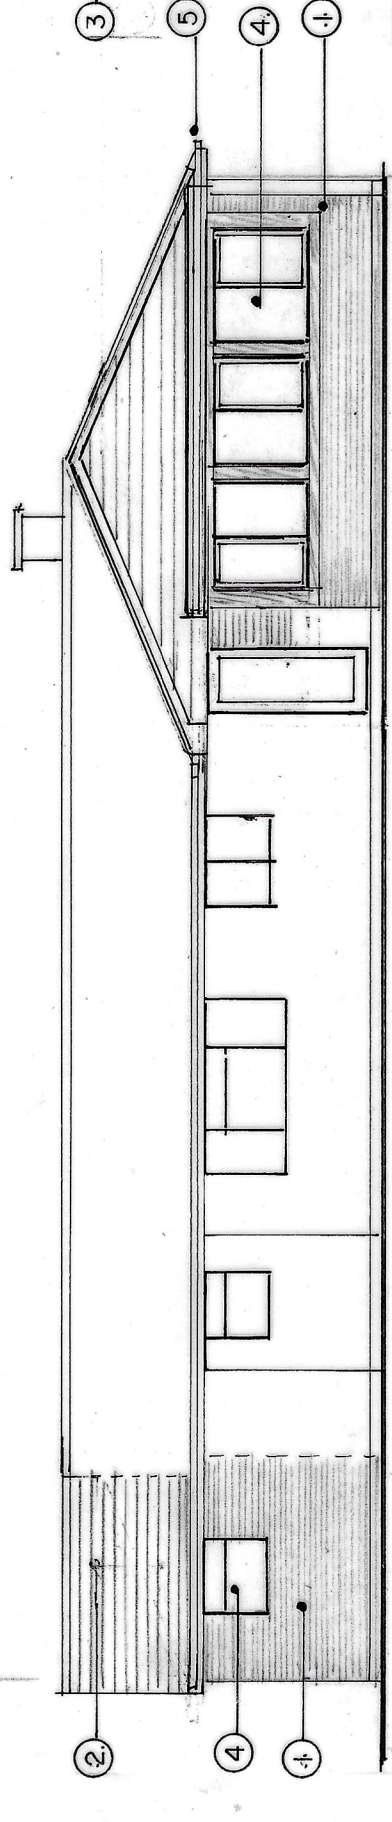

Proposed Rear Elevation S.E.

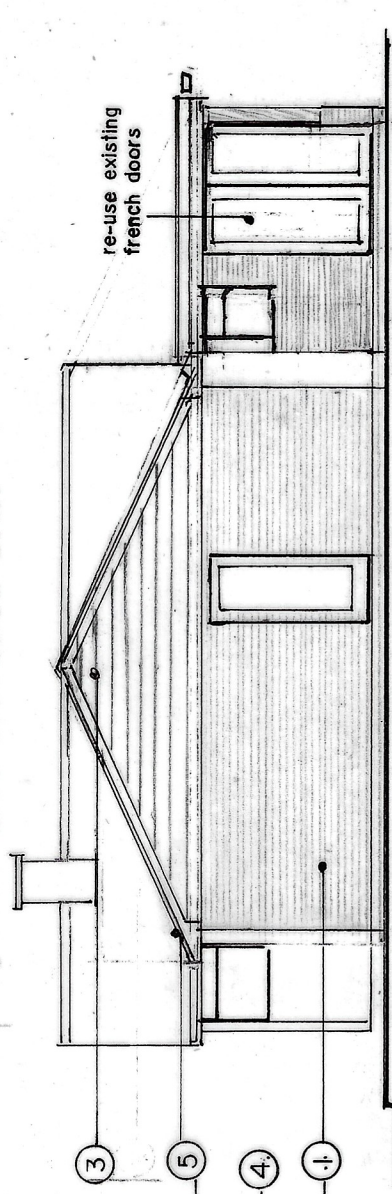


Proposed Side Elevation N.E.

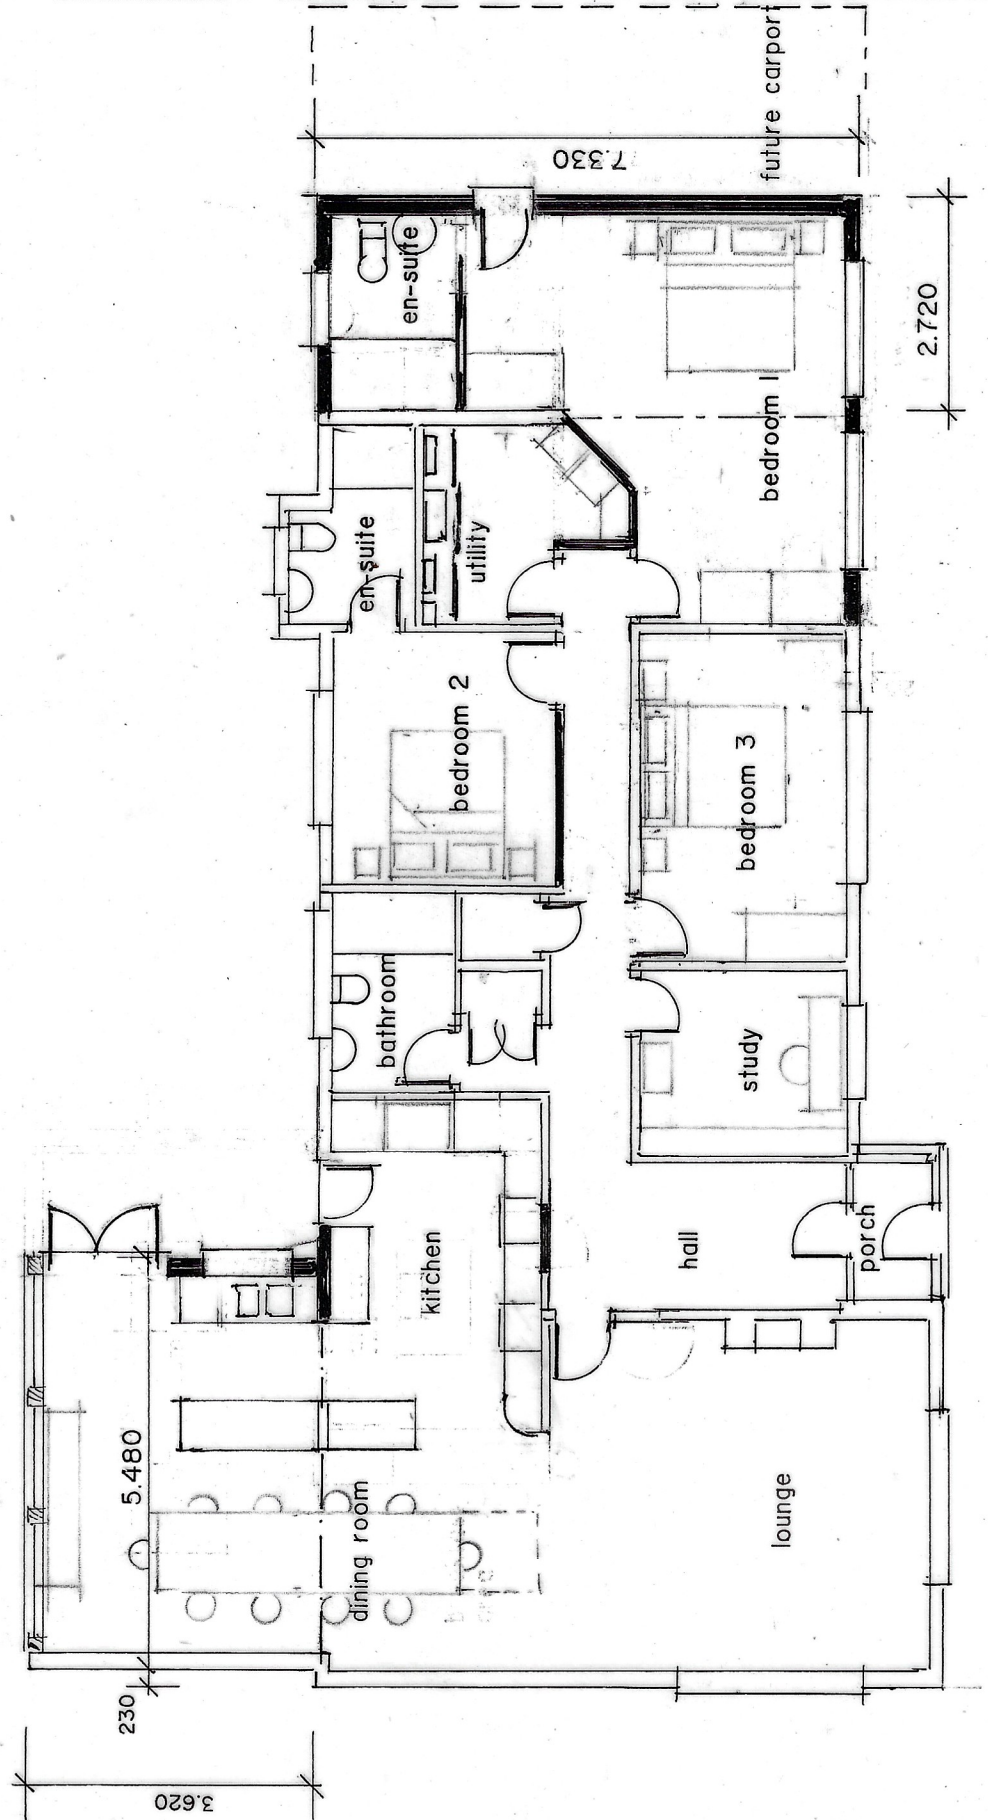

Proposed Floor Plan

Proposed materials

- 1 - matching face brickwork
- 2 - matching concrete interlocking tiles
- 3 - matching white shiplap boarding
- 4 - matching white uPVC double glazed windows
- 5 - matching white uPVC fascias, bargeboards, gutters and downpipes

 

Rev B - Extension roof amended 02/09/26
Rev A - S.W. elevation corrected 24/08/26

MKH/O3 B
scale: 1/100 date Aug 2026 drawn: A.D.
A.D.PARTNERSHIP
Tel: 07392 109704

Proposed single storey side and rear extensions to 4 Kingfisher Way, Horsham, RH12 2LT for Mr K. Morren.