



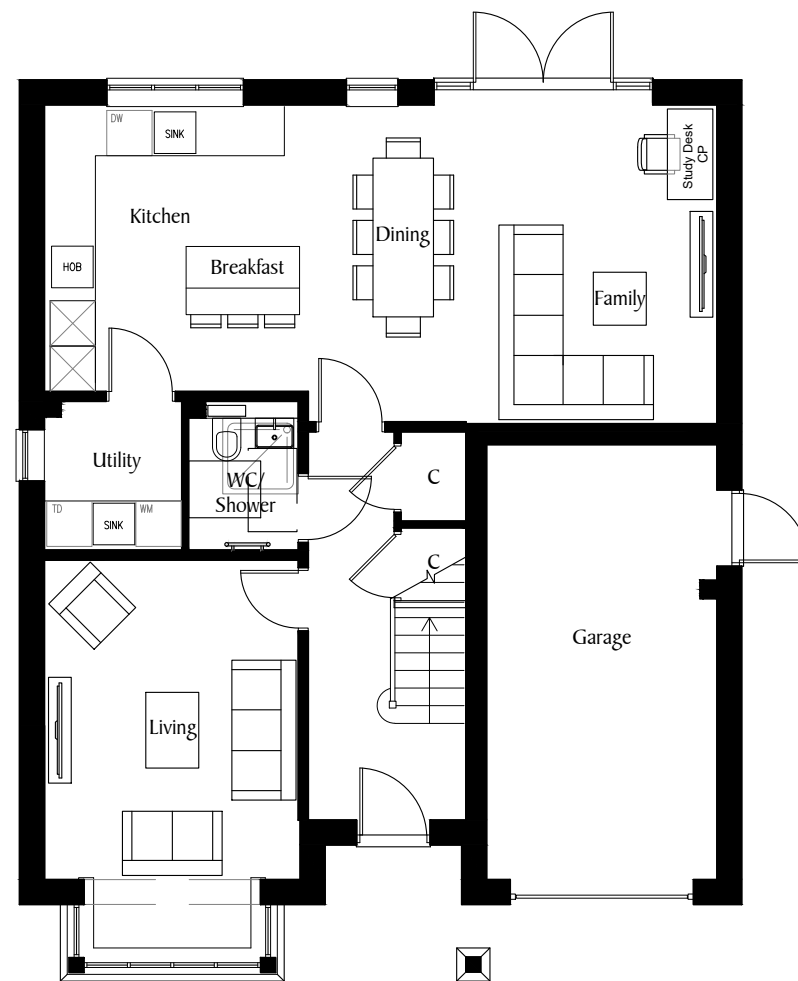

Ground Floor

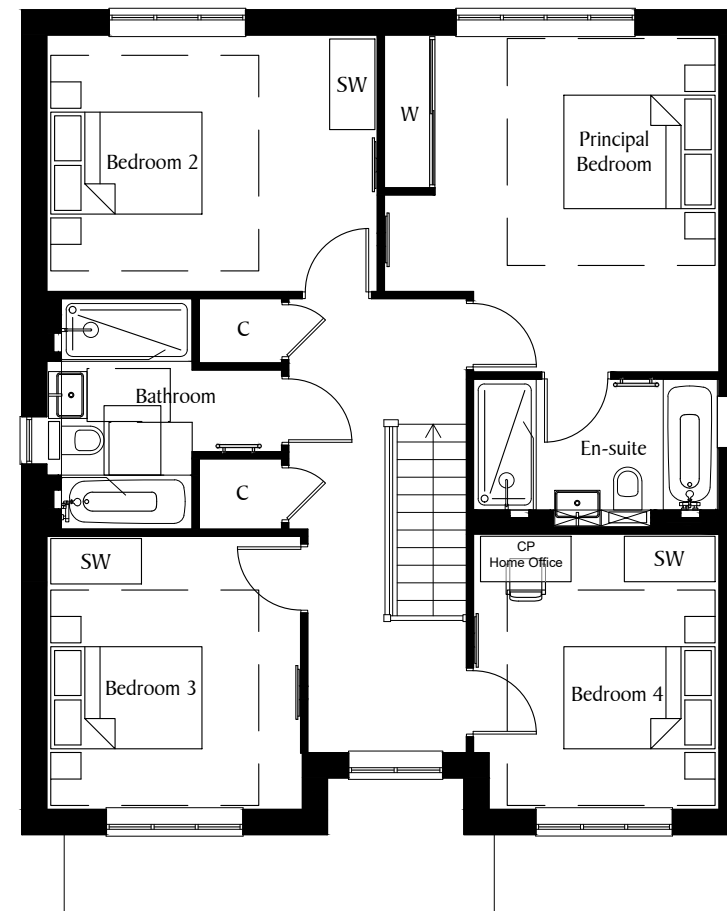

First Floor

SCALE 1:100@A3		REV	DATE	REVISION	REV	DATE	REVISION	DEVELOPMENT	DRAWING TITLE	Berkeley Designed for life Berkeley Homes (Southern) Limited Berkeley House, Bay Tree Avenue Leatherhead Surrey, KT22 7UE Tel: (01372) 370400		
0 1m 2m 3m 4m		P01	28.06.24	First Issue				PHASE 4 WORTHING ROAD SOUTHWATER	PLOT 86 FLOOR PLANS			
								DRAWN	DATE		DRG NO.	REVISION
								TJR	JUNE 2024		S830-INT-P4-ZZ-DR-K-005-071-86	