


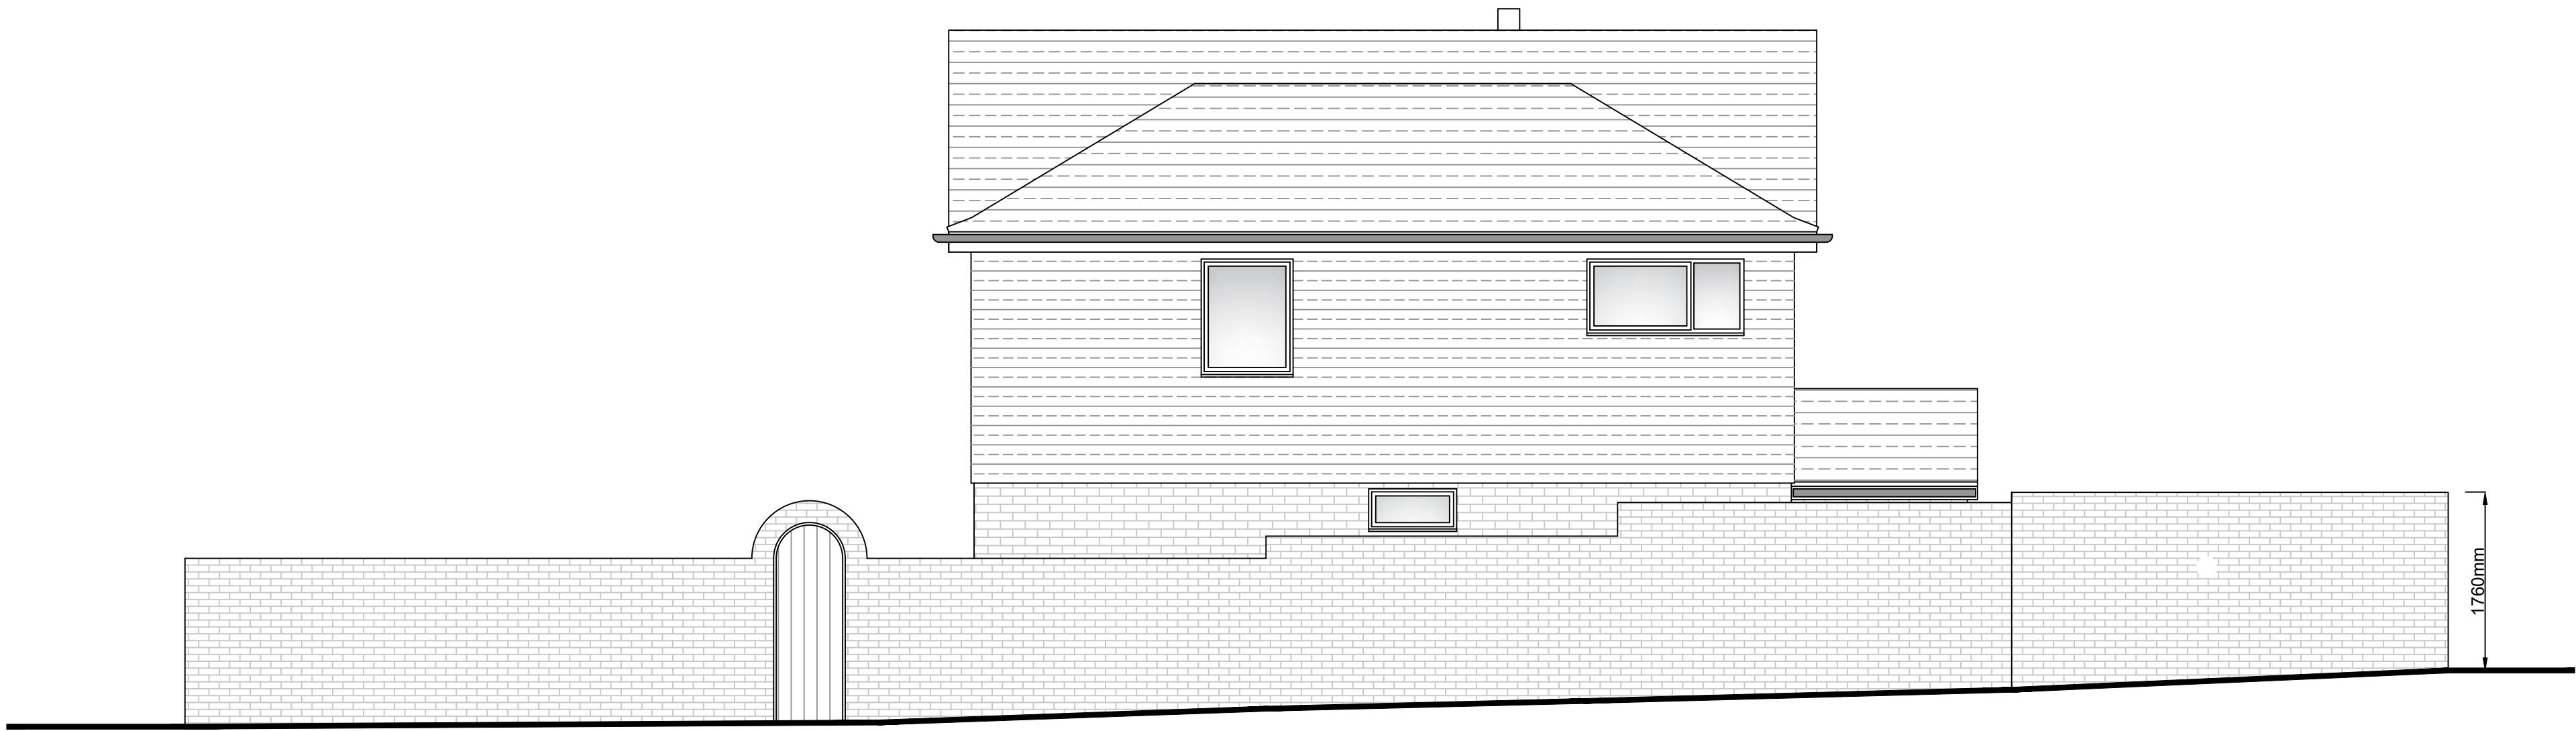


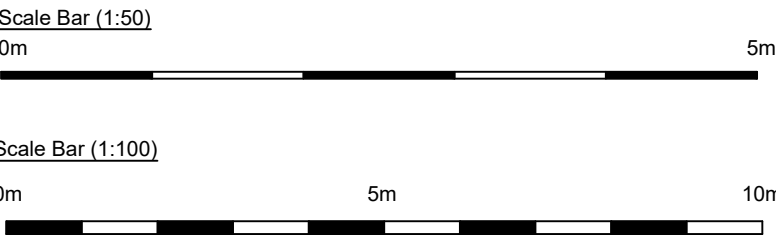


Existing Side Elevation B - B (Scale 1:50)

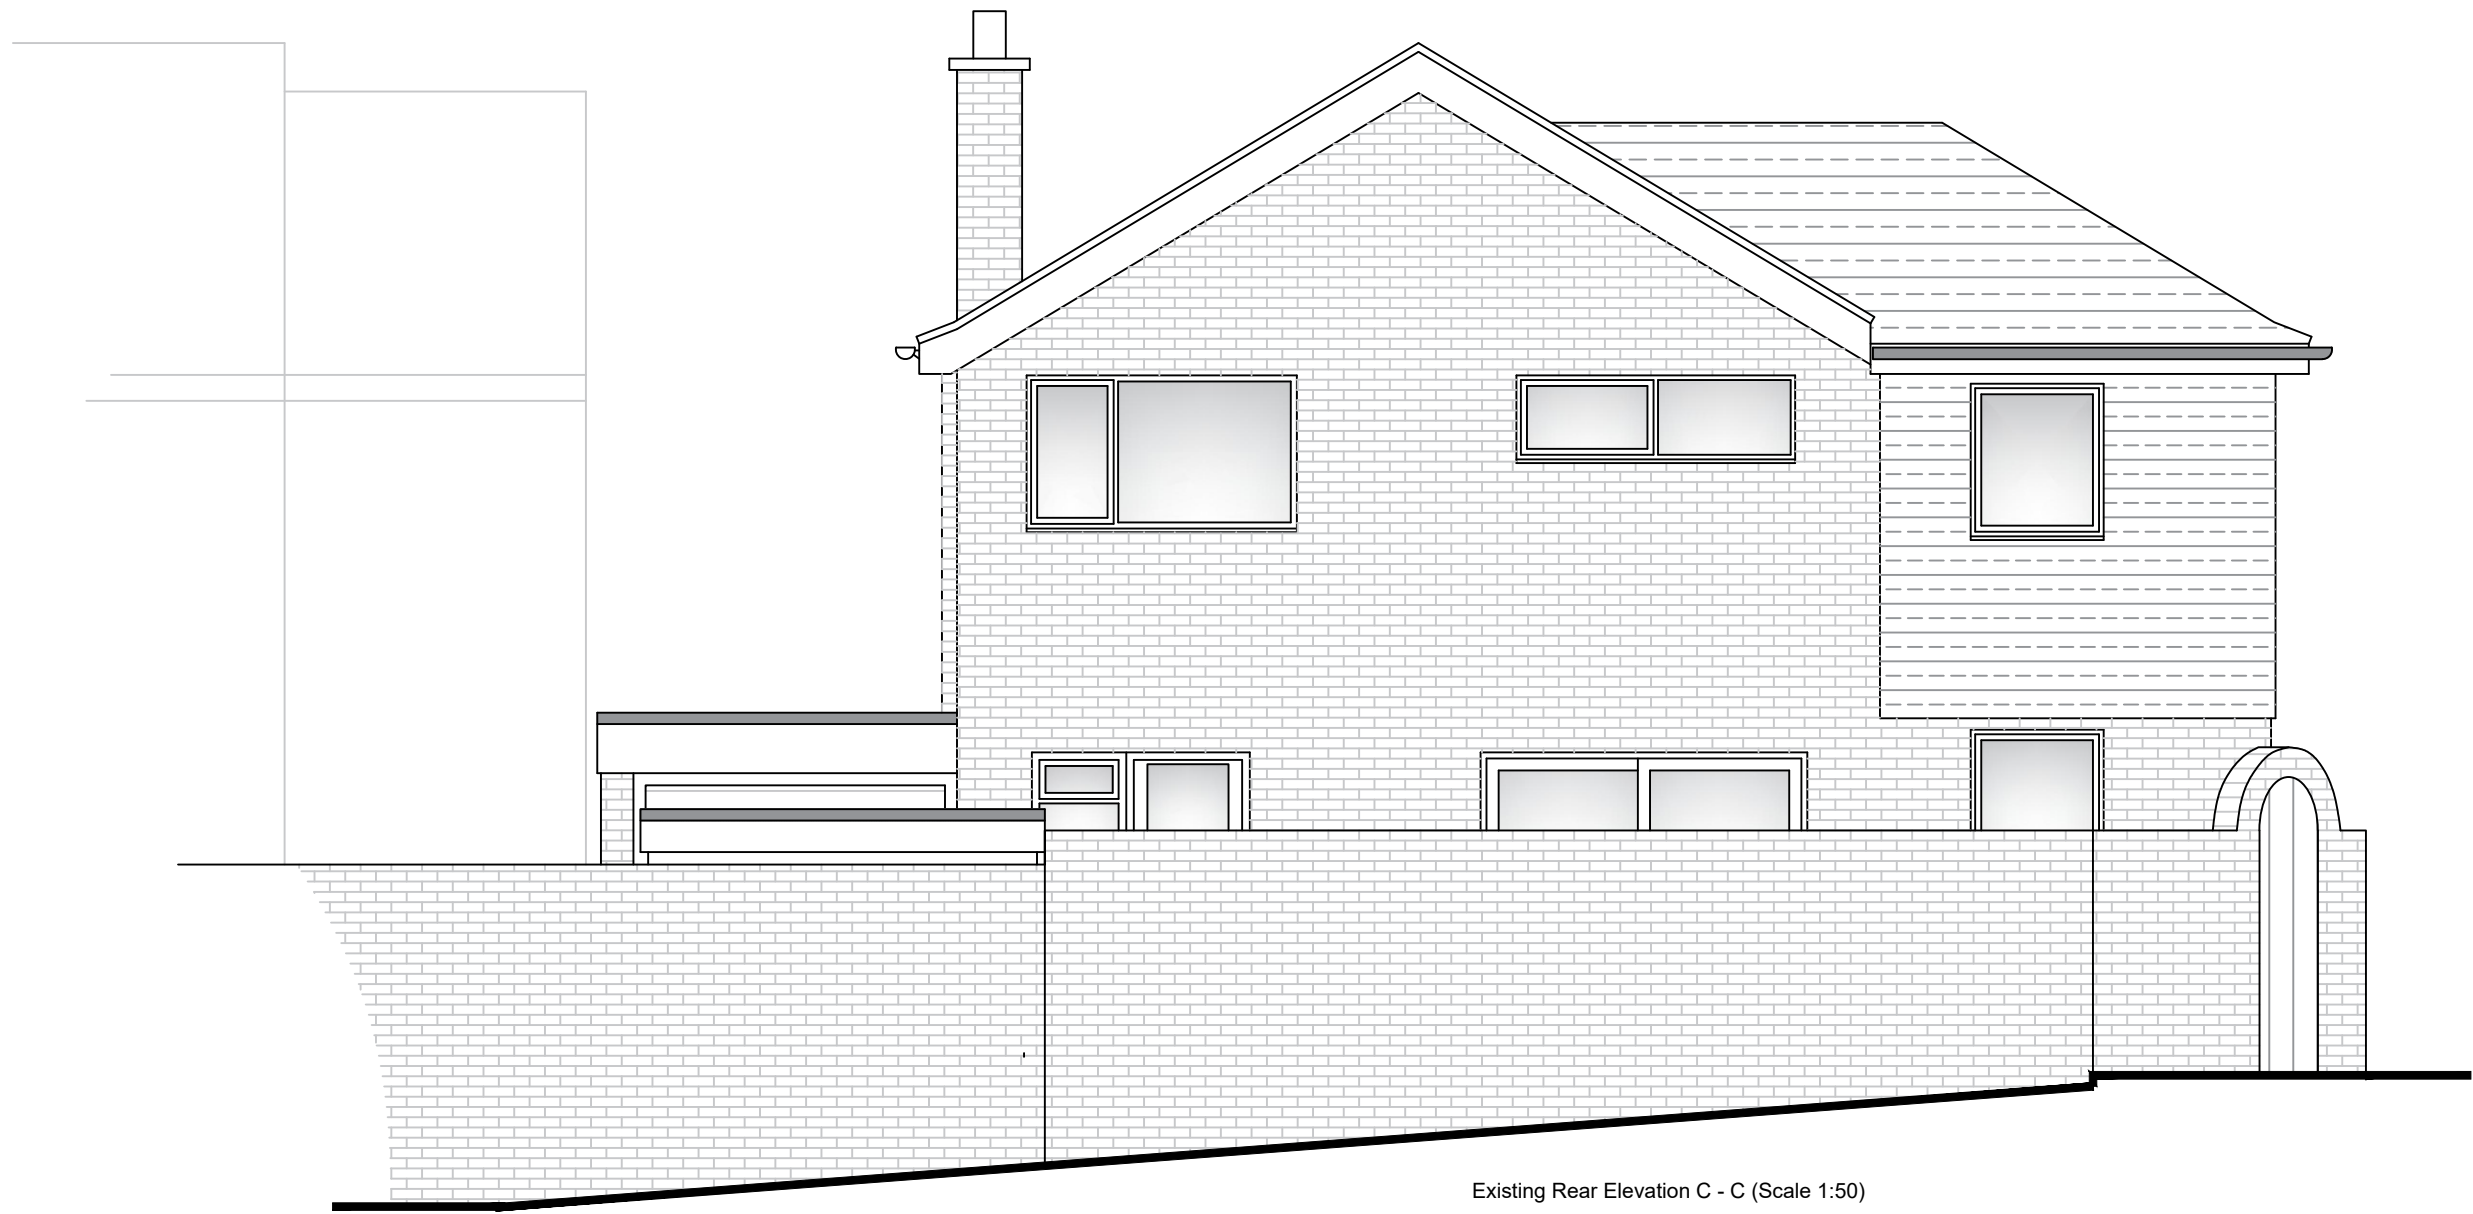

Existing Rear Elevation C - C (Scale 1:50)

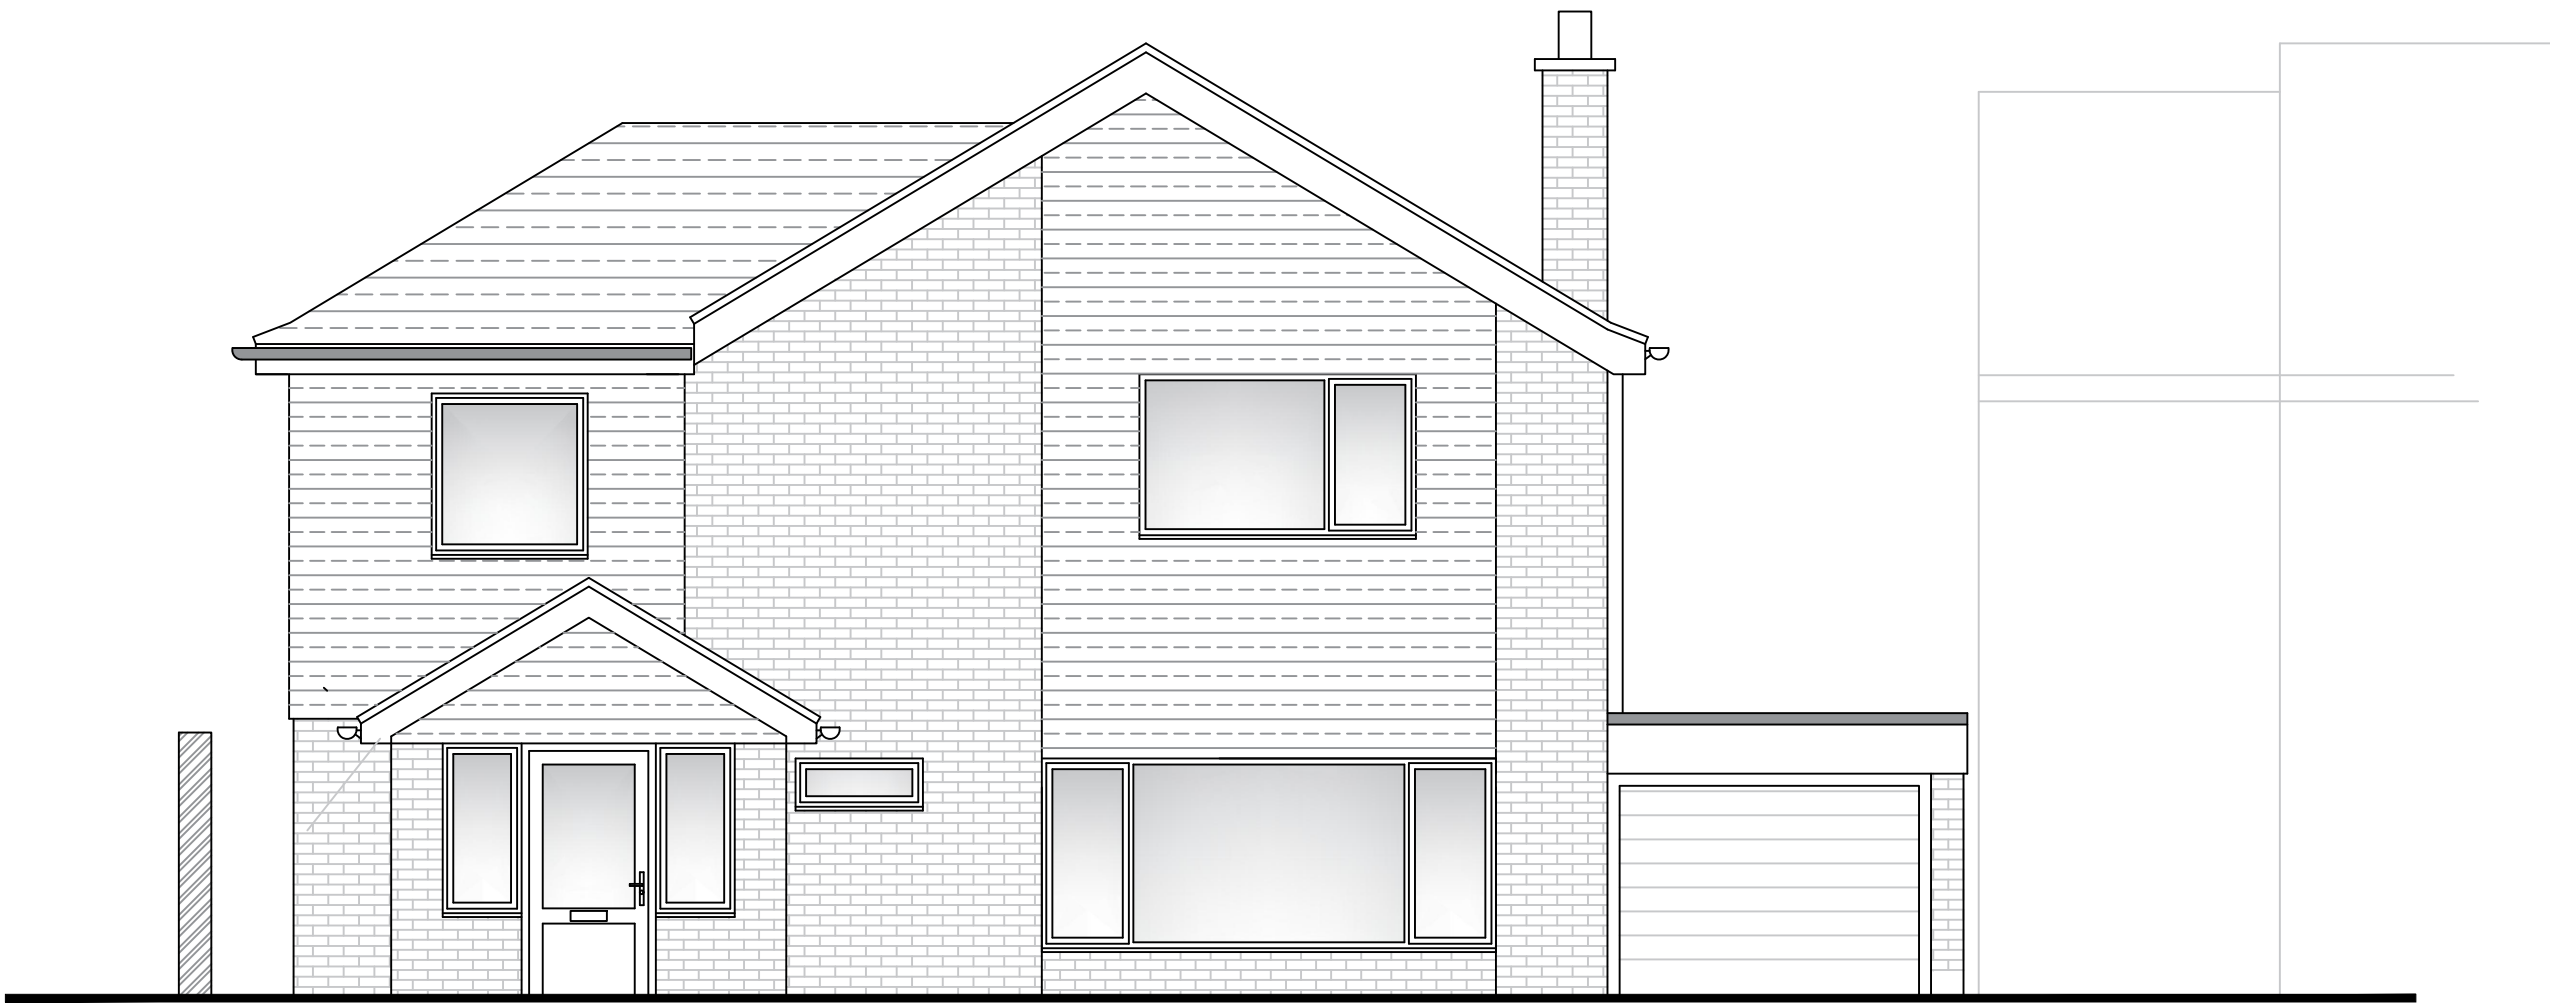

Existing Front Elevation A - A (Scale 1:50)

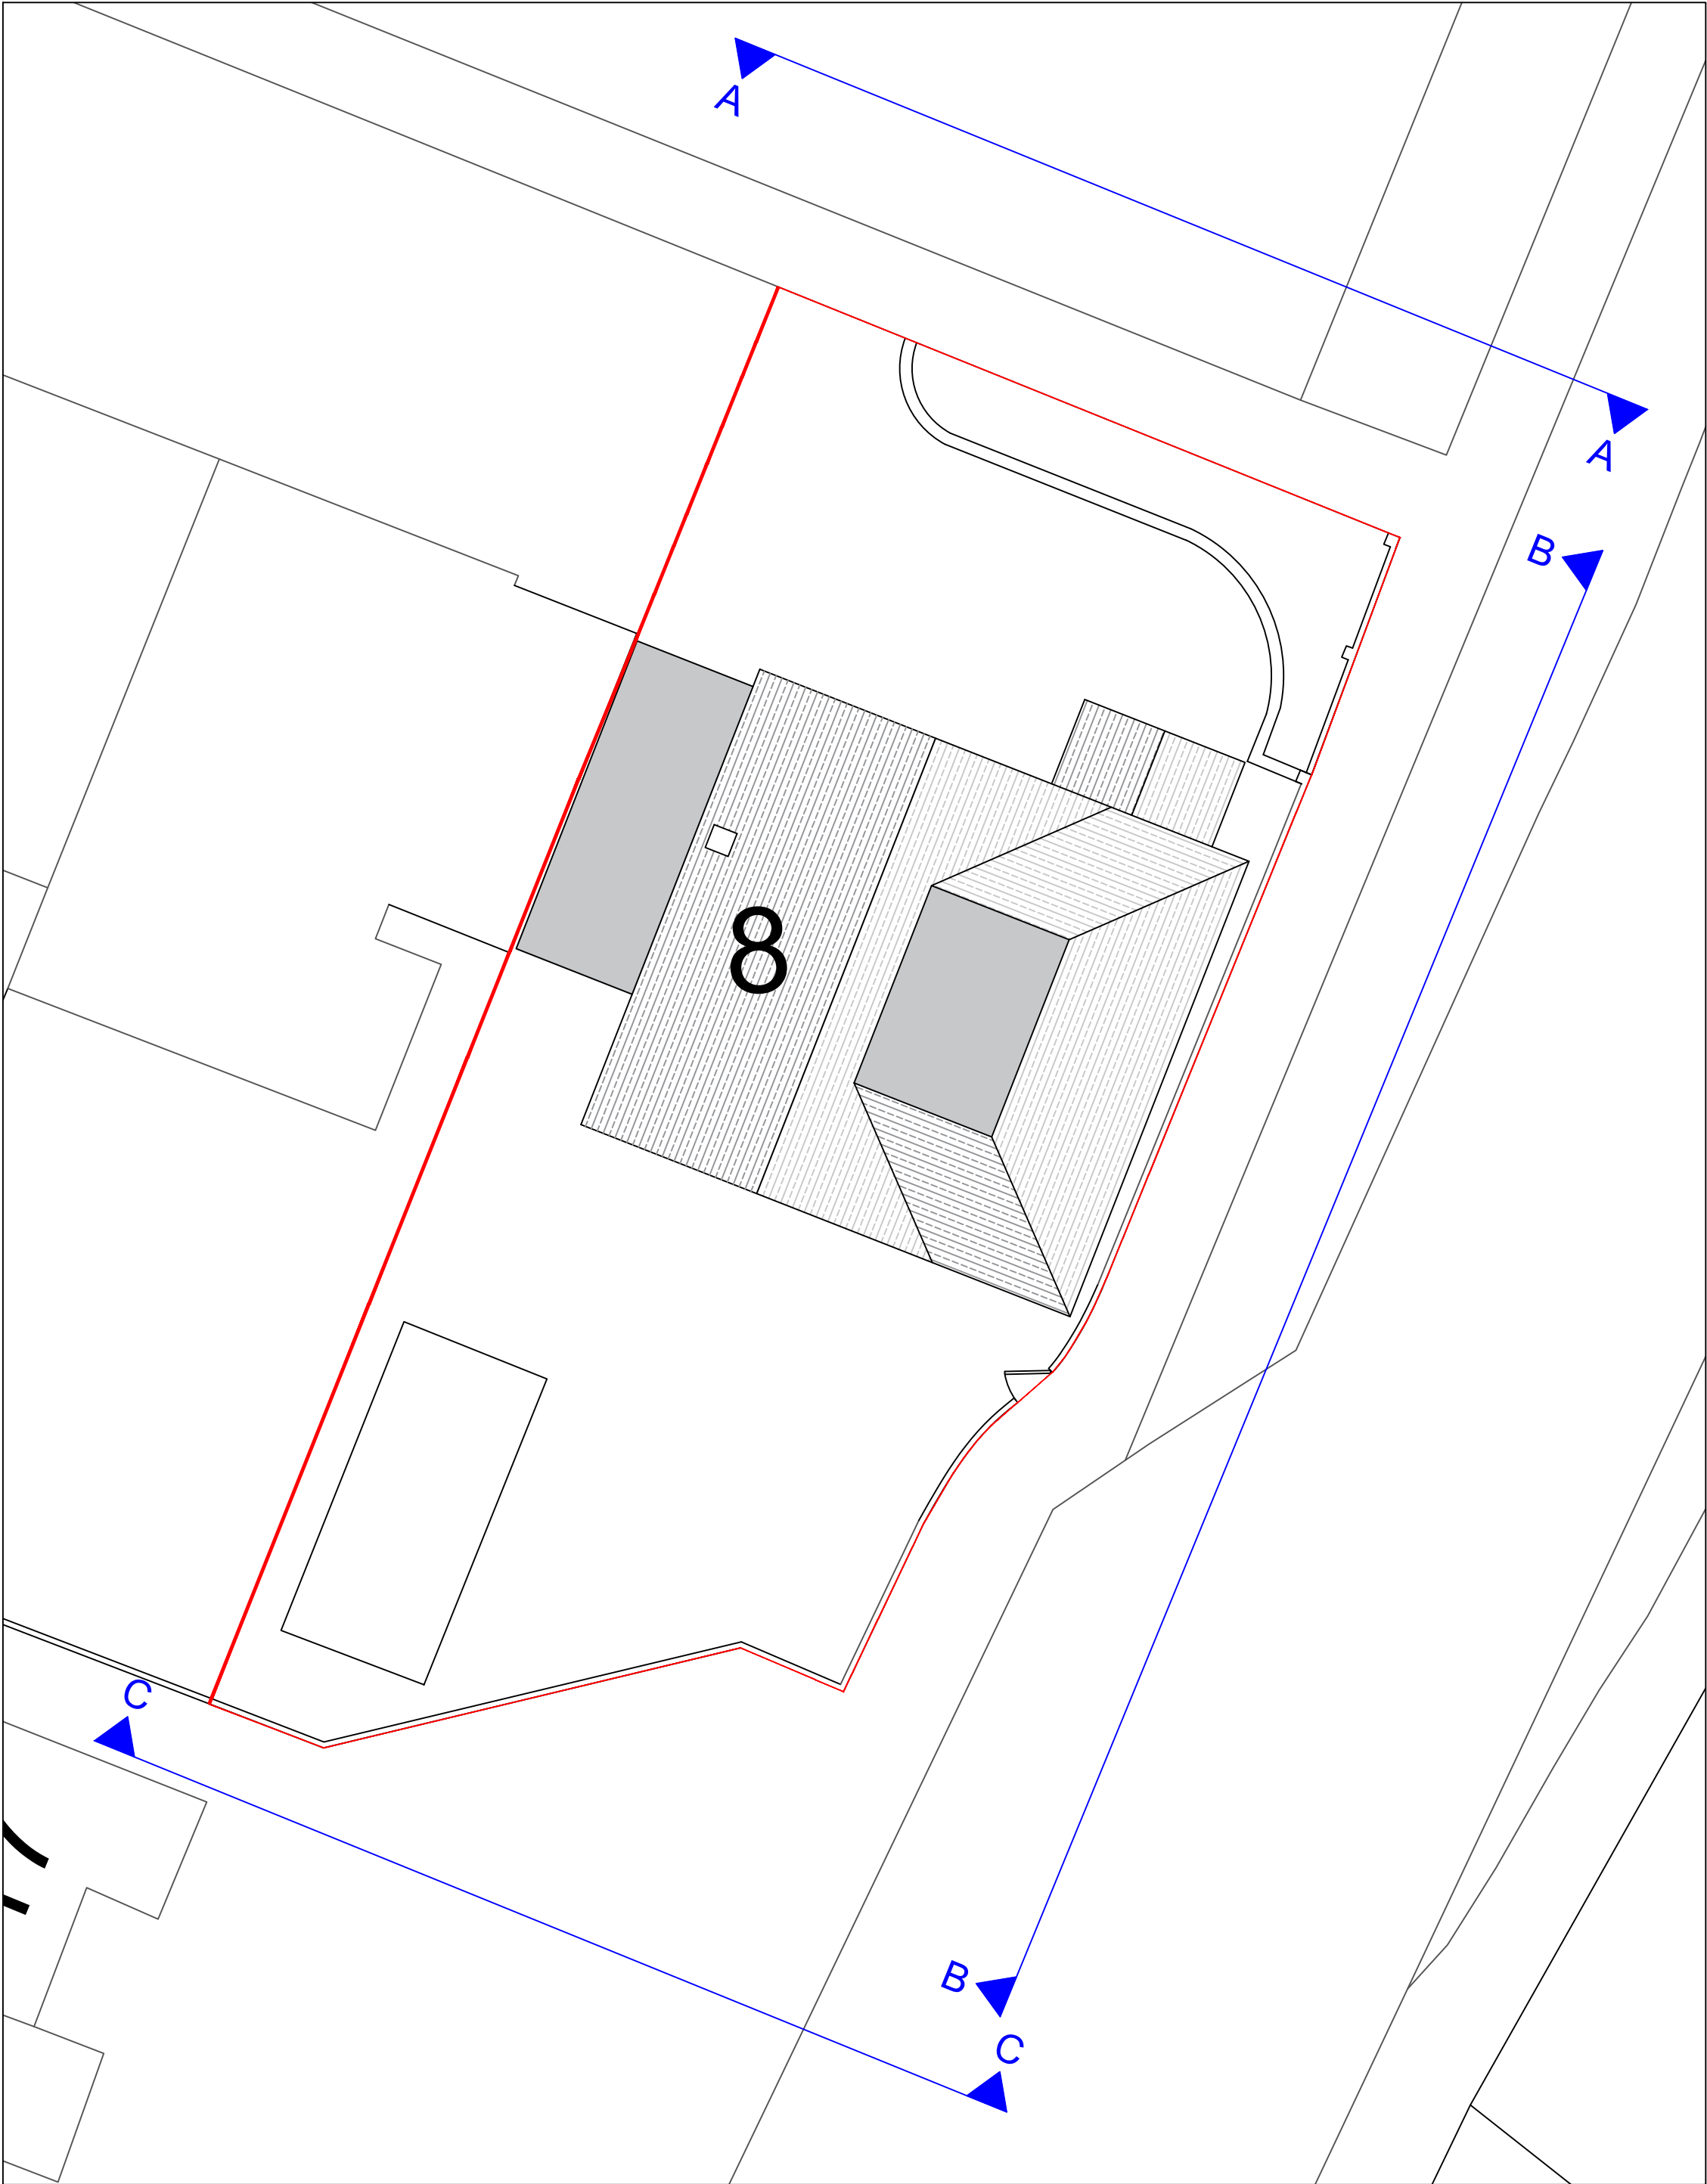

Existing Site Plan (Scale 1:100)