


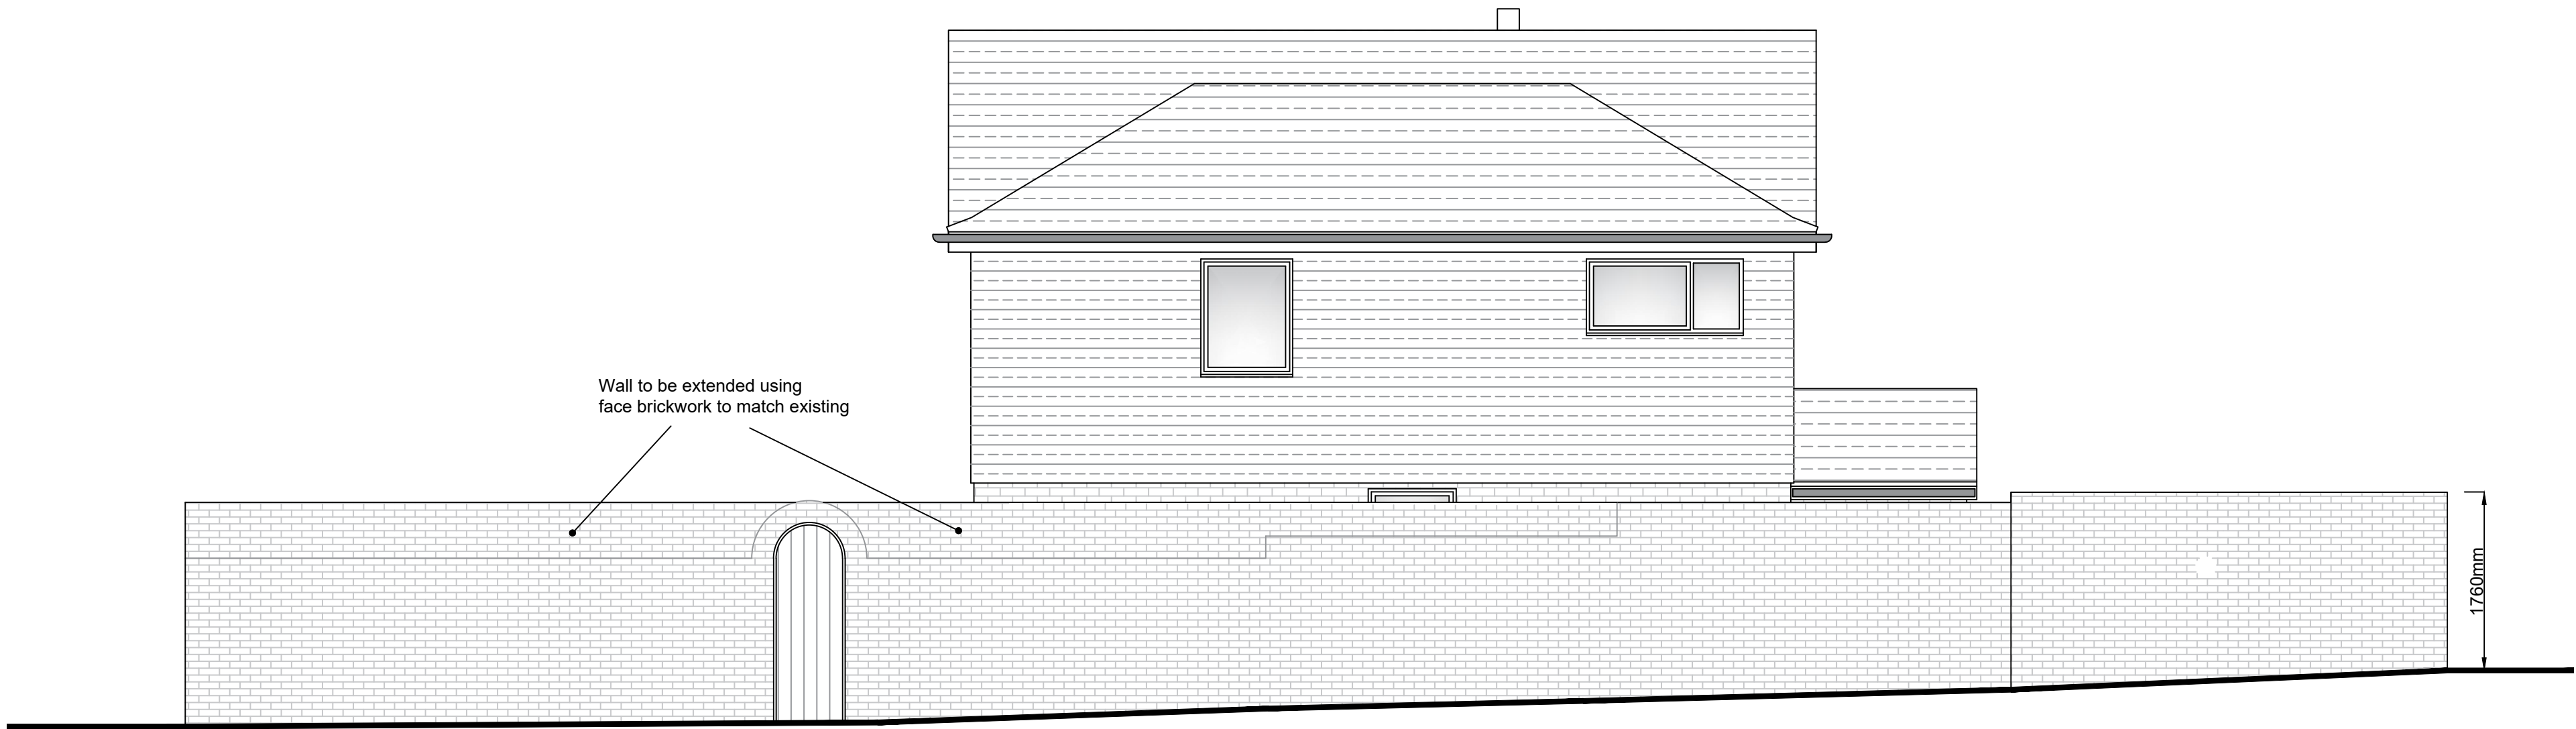


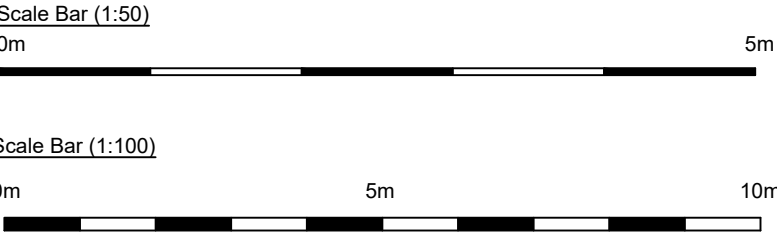


Proposed Side Elevation B - B (Scale 1:50)

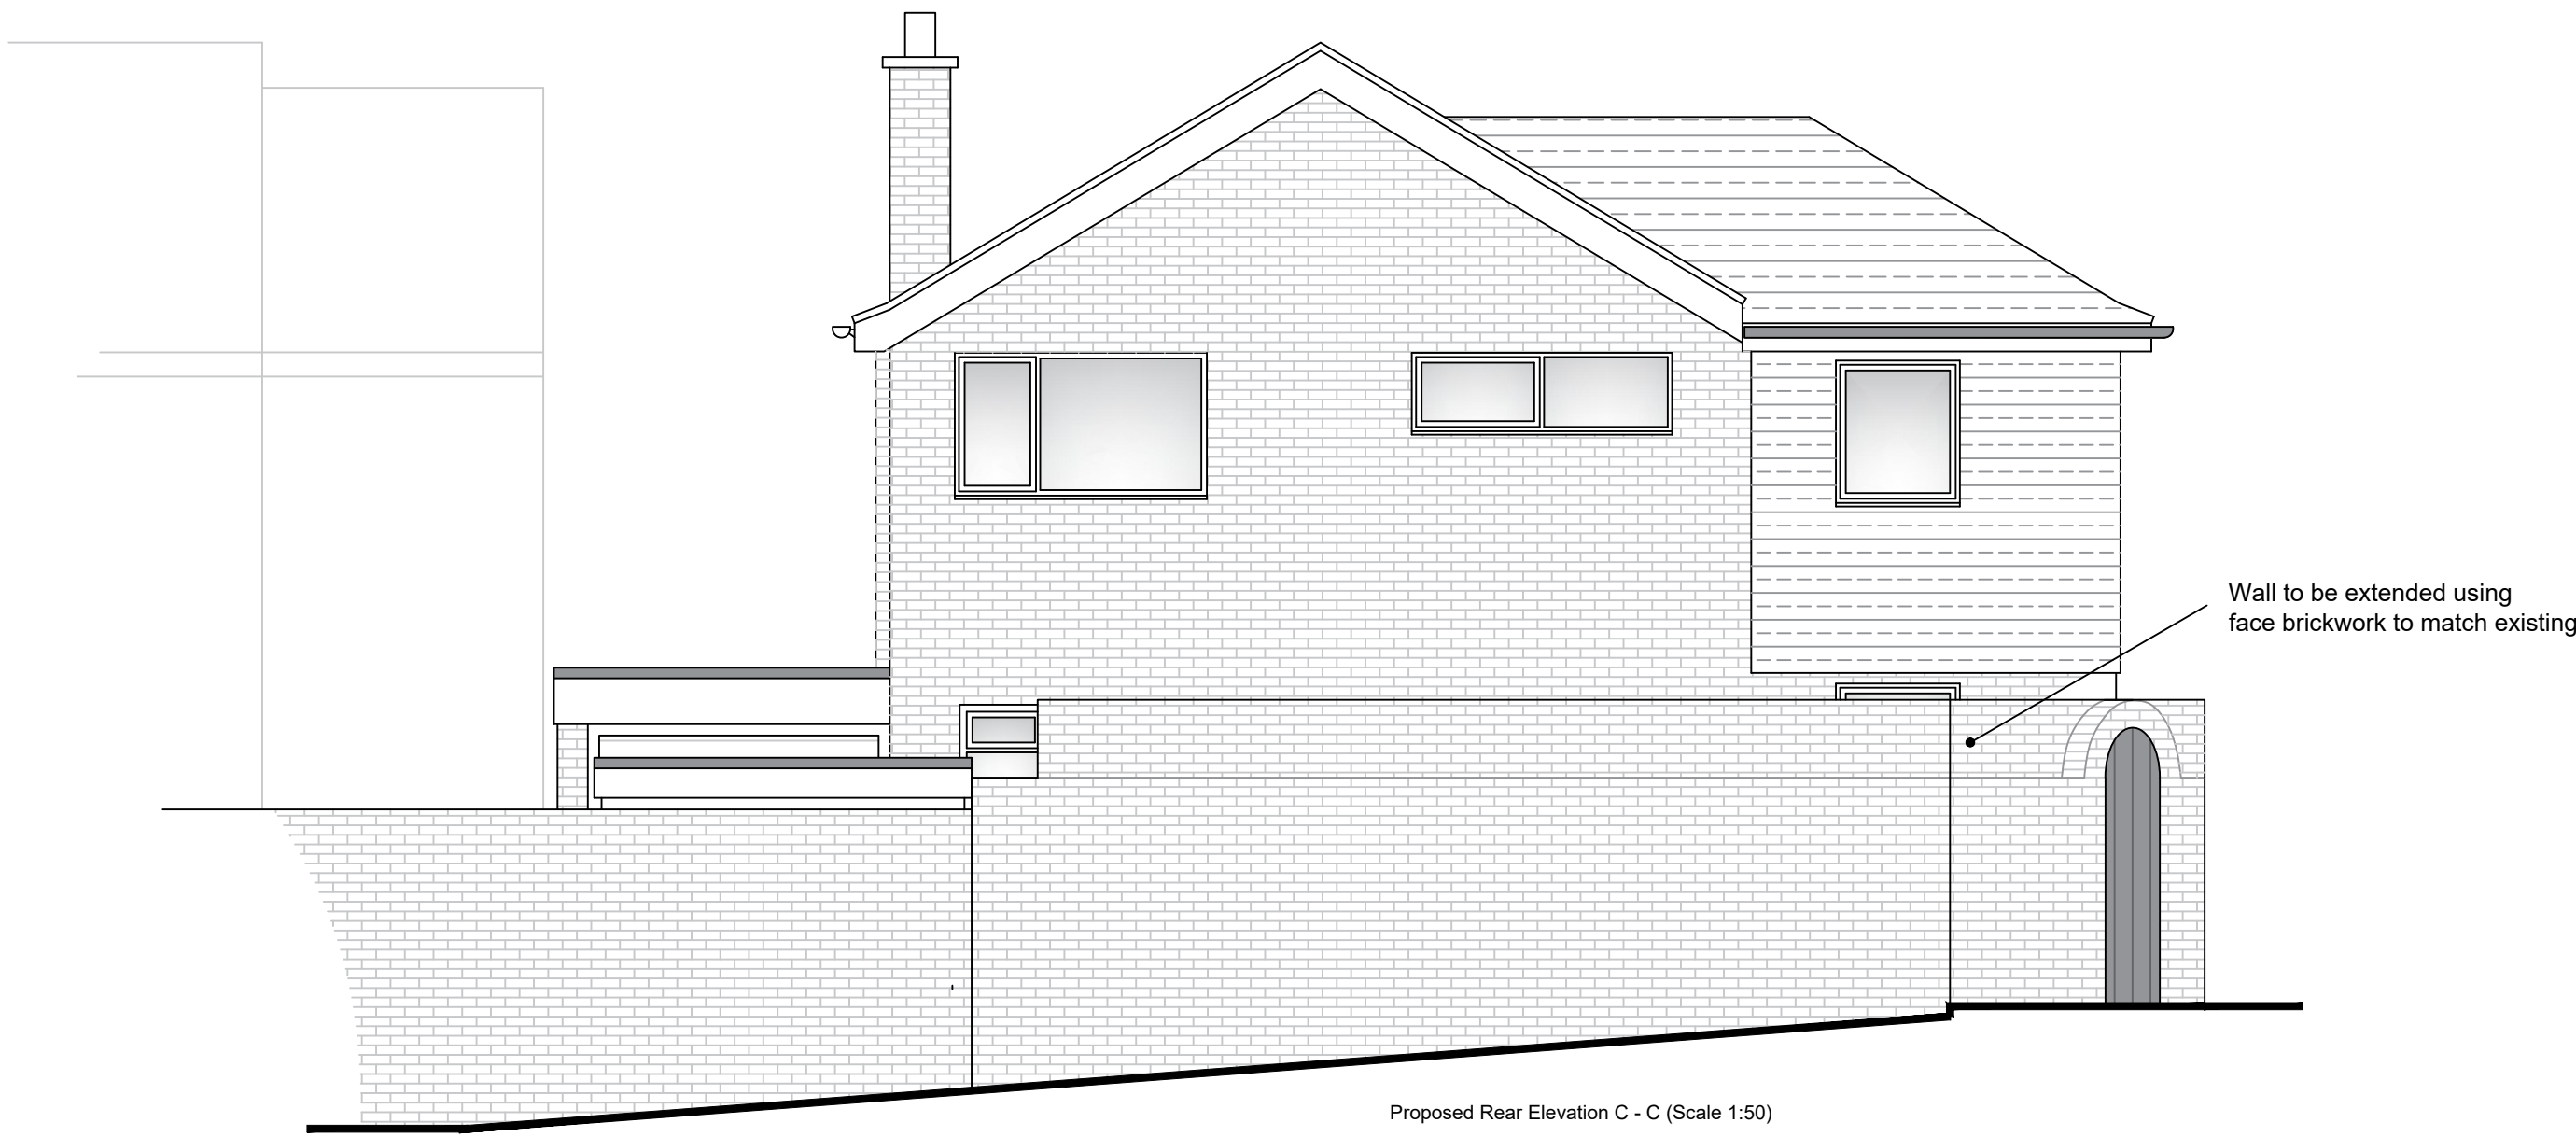

Proposed Rear Elevation C - C (Scale 1:50)

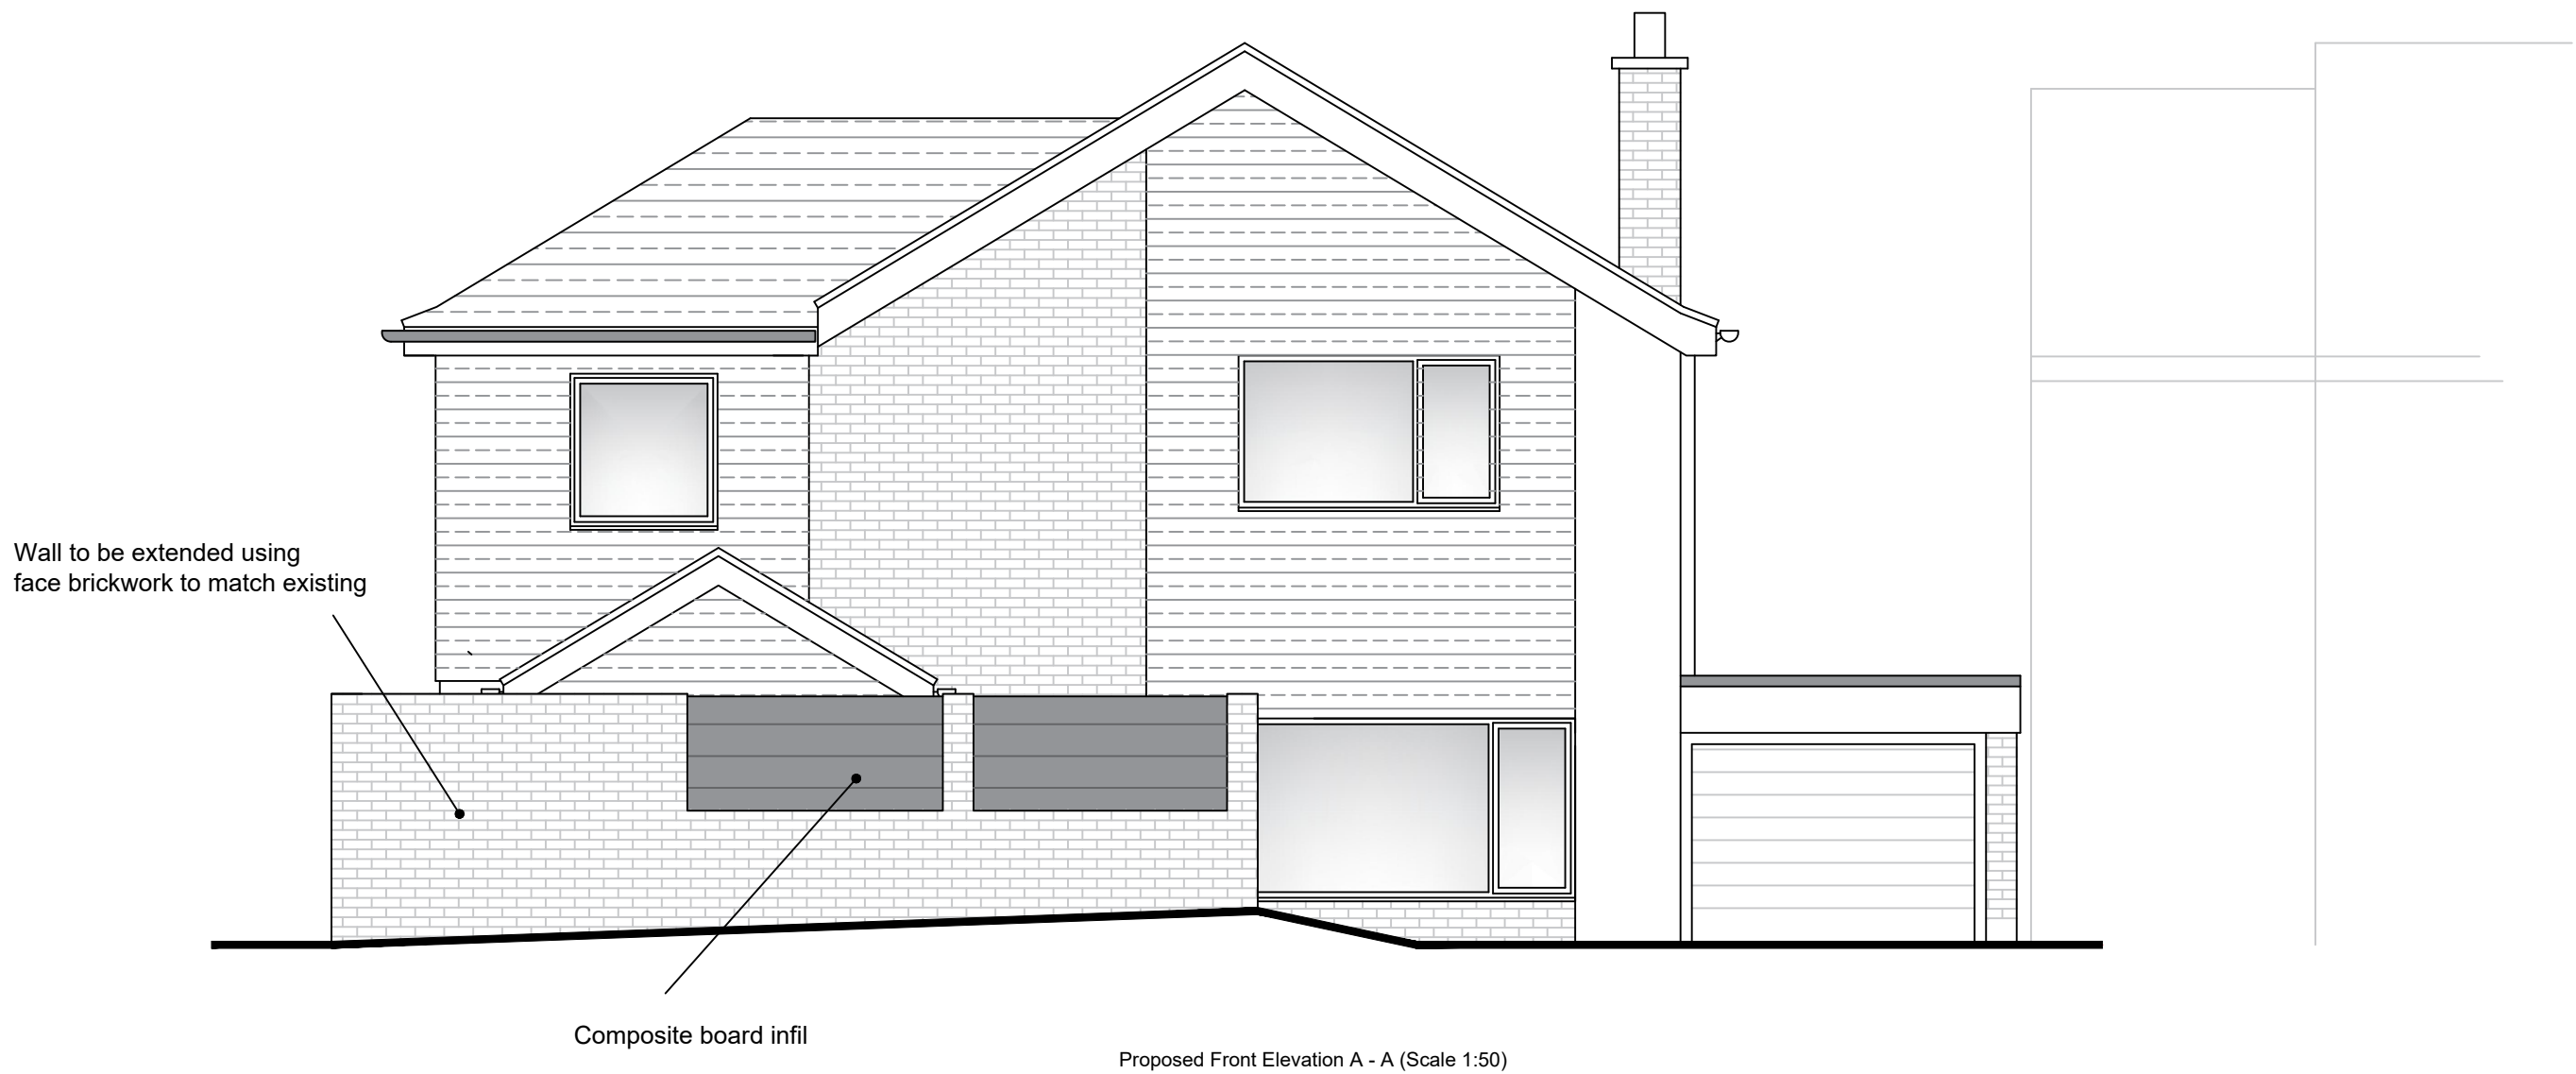

Proposed Front Elevation A - A (Scale 1:50)

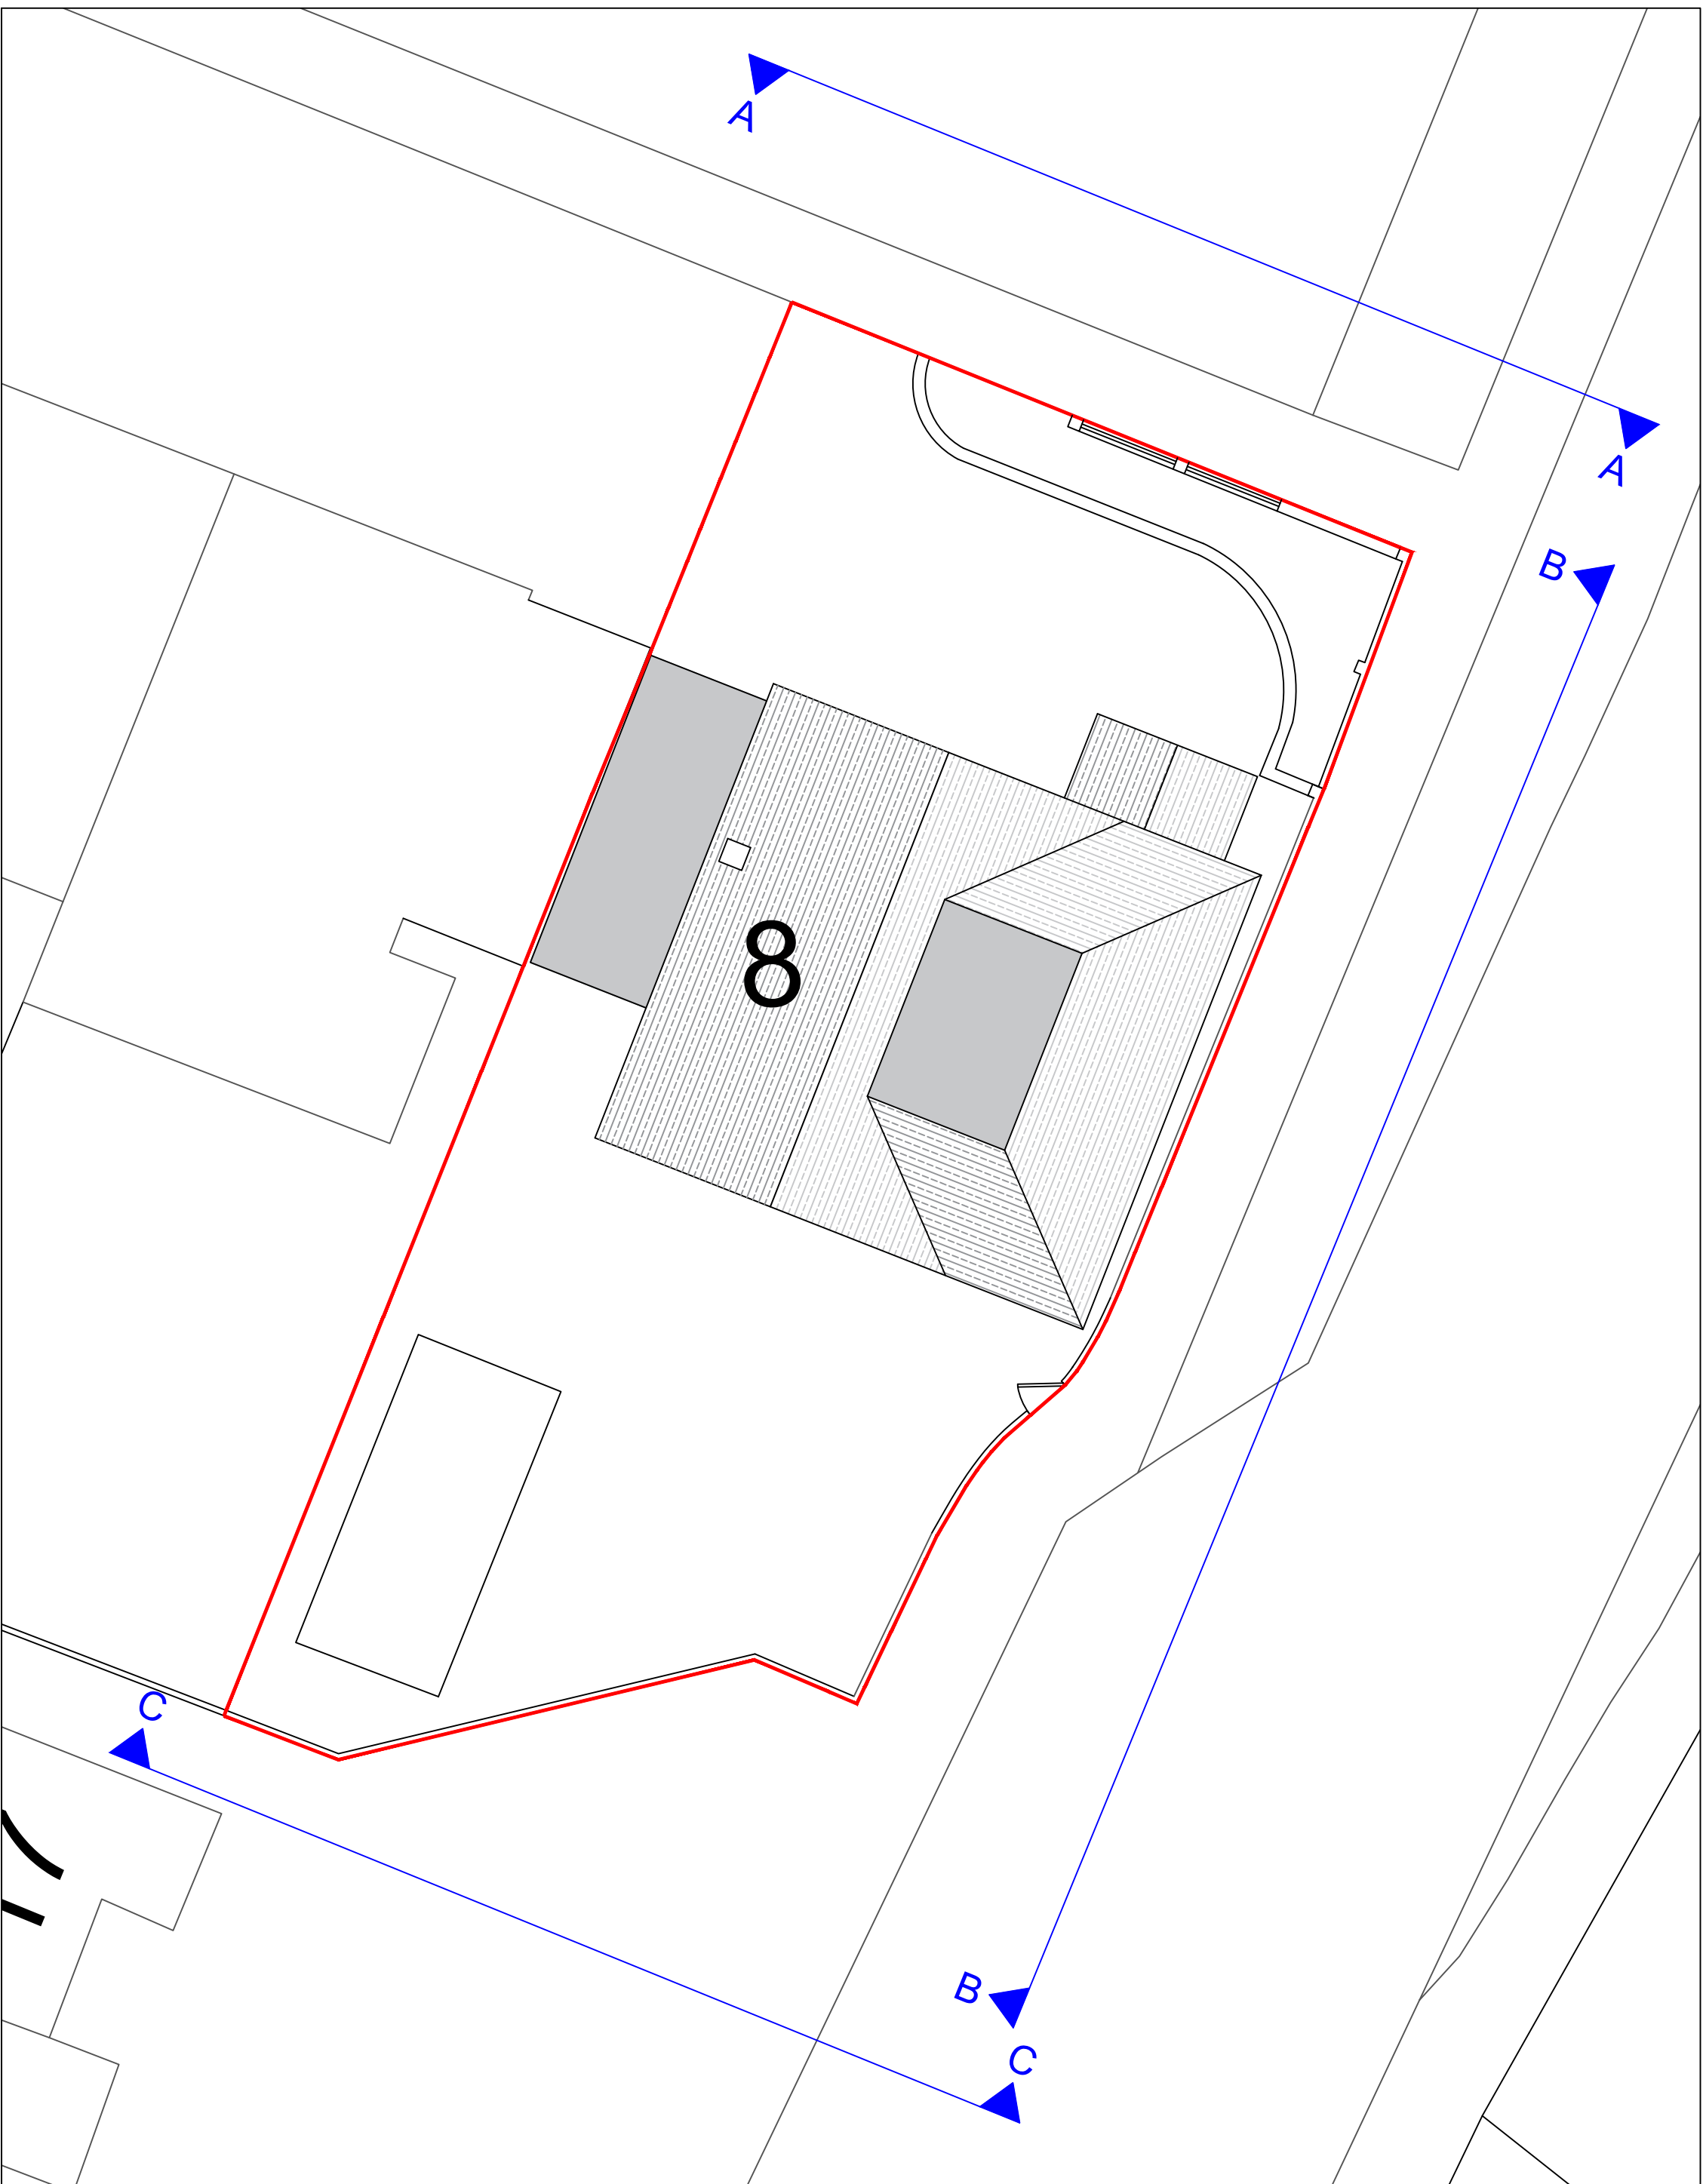

Proposed Site Plan (Scale 1:100)