


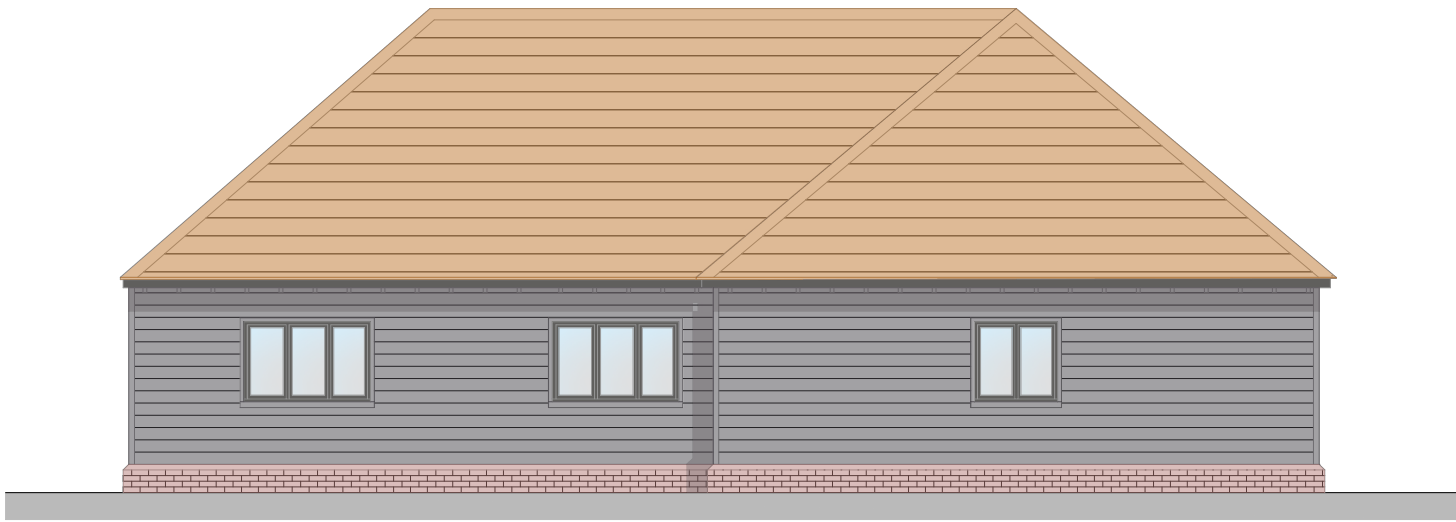

House Type 1 (Plot No. 9) - Front Elevation
Scale 1:100



House Type 1 (Plot No. 9) - Side Elevation
Scale 1:100



LLOYD
HARDEN


Design • Planning • Architecture

MATERIALS

- Walls - Black timber cladding
Walls - Red Brick
Tiles - Red Clay Tiles
Windows - Timber windows - colour t.b.c
Doors - Timber doors - colour t.b.c

B	SJB	25.02.26	Plot areas confirmed & title blocks revised
A	SJB	22.01.26	Plot references added

REV BY DATE DETAILS

 

CLIENT
Lee Goosens
Eastlands Lane, Cowfold, West Sussex, RH13 8AY

PROJECT
9 New Build Homes

DRAWN BY	CHECKED BY
SJB	LKH

PLANNING SUBMISSION

DRAWING TITLE
House Type 1 (Plot No. 9) - Elevations (1 of 2)

DATE	DRAWING NUMBER	REVISION
24.11.25	2562-11	B

DO NOT CONSTRUCT FROM THIS DRAWING. Responsibility is Not Accepted For Errors Made By Others In Scaling From This Drawing. All Construction Information Must Be Taken From Figured Dimensions Only. All Dimensions And Levels Must Be Checked On Site And Any Discrepancies Between Drawings Must Be Reported To Lloyd Harden Design Ltd. THESE DRAWINGS ARE FOR PLANNING USE ONLY.