





**LLOYD
HARDEN**

Design • Planning • Architecture

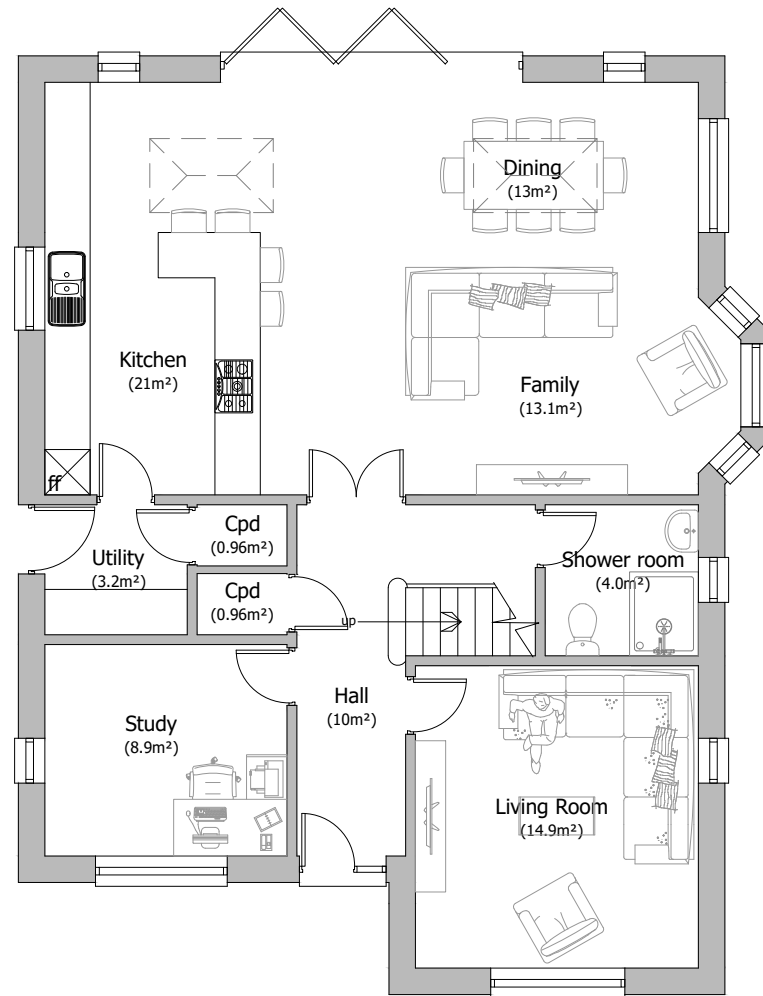

Ground Floor Plan

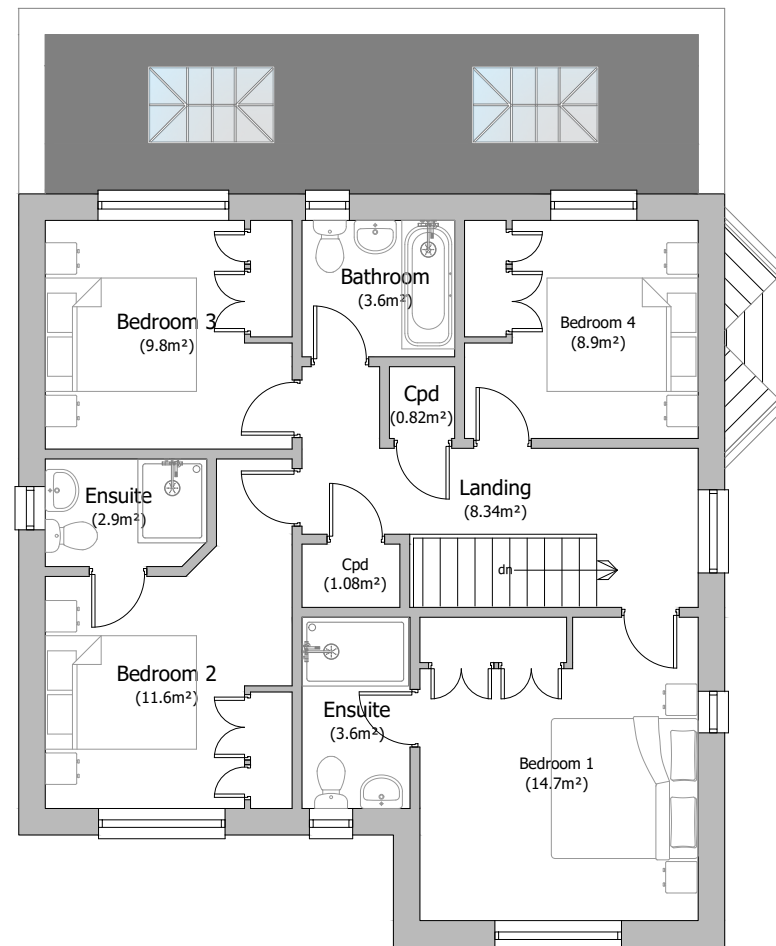

First Floor Plan

House Type 2 (Plot No. 1 & 2) - 4 Bed 2 Storey House (1797sqft)
Scale 1:100

B	SJB	25.02.26	Plot areas confirmed & title blocks revised
A	SJB	22.01.26	Plot references added

REV	BY	DATE	DETAILS
-----	----	------	---------



CLIENT
Lee Goosens
Eastlands Lane, Cowfold, West Sussex, RH13 8AY

PROJECT
9 New Build Homes

DRAWN BY SJB	CHECKED BY LKH
------------------------	--------------------------

PLANNING SUBMISSION

DRAWING TITLE
House Type 2 (Plot No. 1 & 2) - Floor Plans

DATE	DRAWING NUMBER	REVISION
24.11.25	2562-13	B

+44 (0)116 482 9284 www.lloydharden.co.uk

DO NOT CONSTRUCT FROM THIS DRAWING. Responsibility is Not Accepted For Errors Made By Others In Scaling From This Drawing. All Construction Information Must Be Taken From Figured Dimensions Only. All Dimensions And Levels Must Be Checked On Site And Any Discrepancies Between Drawings Must Be Reported To Lloyd Harden Design Ltd. THESE DRAWINGS ARE FOR PLANNING USE ONLY.