




House Type 4 (Plot No. 4 & 5) - Front Elevation
Scale 1:100

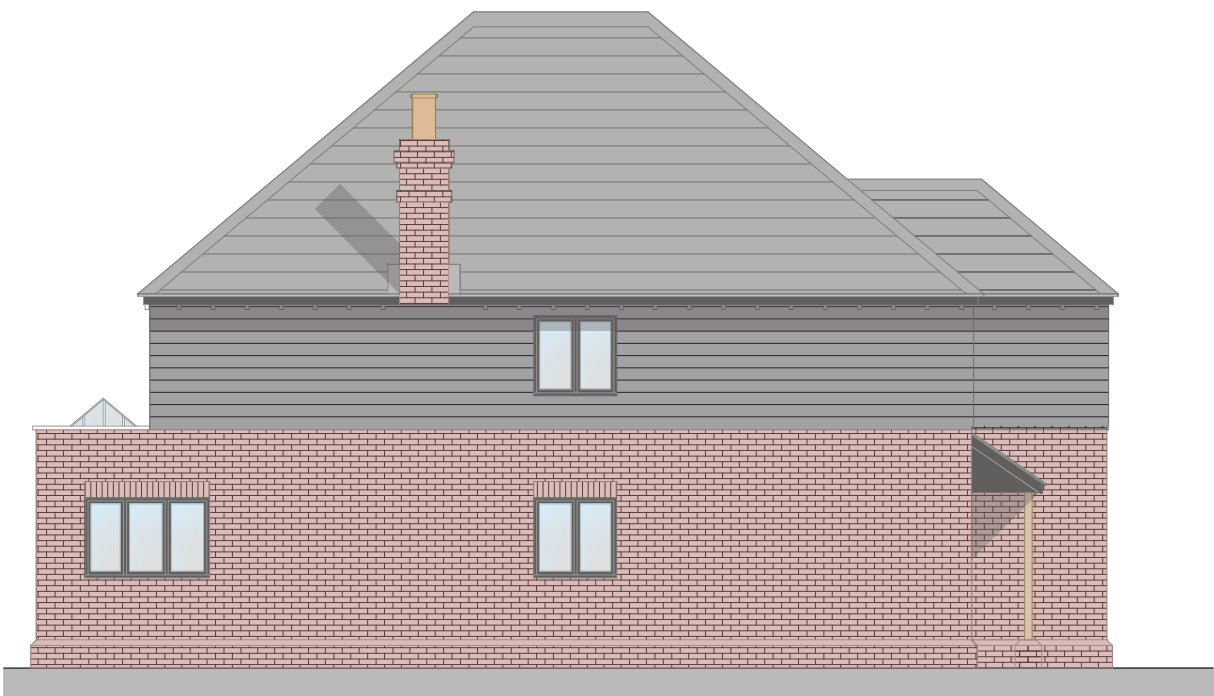

House Type 4 (Plot No. 4 & 5) - Side Elevation
Scale 1:100



House Type 4 (Plot No. 4 & 5) - Side Elevation
Scale 1:100



House Type 4 (Plot No. 4 & 5) - Rear Elevation
Scale 1:100



**LLOYD
HARDEN**


Design • Planning • Architecture

MATERIALS

- Walls - Black Timber Cladding
Walls - Red Brick
Tiles - Blue Slate Tiles
Windows - Timber windows - colour t.b.c
Doors - Timber doors - colour t.b.c

B	SJB	25.02.26	Plot areas confirmed & title blocks revised
A	SJB	22.01.26	Plot references added

REV BY DATE DETAILS

 

CLIENT
Lee Goosens
Eastlands Lane, Cowfold, West Sussex, RH13 8AY

PROJECT
9 New Build Homes

DRAWN BY SJB	CHECKED BY LKH
------------------------	--------------------------

PLANNING SUBMISSION

DRAWING TITLE
House Type 4 (Plot No. 4 & 5) - Elevations

DATE	DRAWING NUMBER	REVISION
24.11.25	2562-18	B