



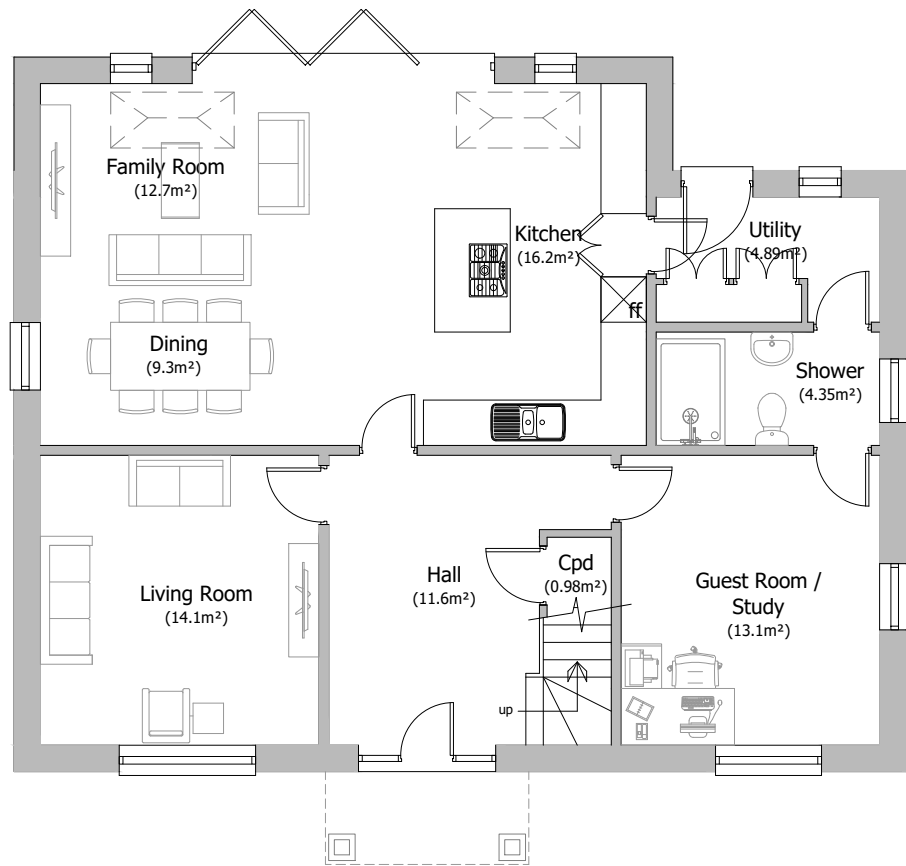

Ground Floor Plan

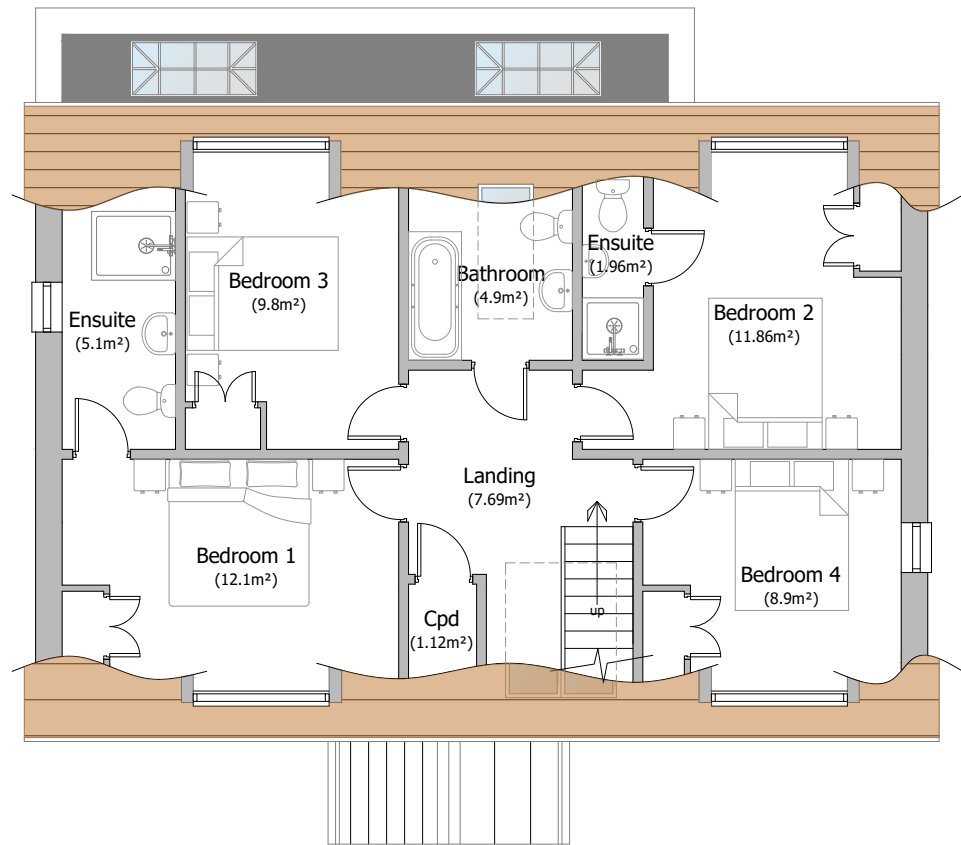

First Floor Plan

House Type 5 (Plot No. 8) - 4 Bed 1½ Storey House (1743sqft)
Scale 1:100




LLOYD
HARDEN

Design • Planning • Architecture

B	SJB	25.02.26	Plot areas confirmed & title blocks revised
A	SJB	22.01.26	Plot references added

REV BY DATE DETAILS

SCALE @ A3

 

CLIENT

Lee Goosens
Eastlands Lane, Cowfold, West Sussex, RH13 8AY

PROJECT

9 New Build Homes

DRAWN BY

SJB

CHECKED BY

LKH

PLANNING SUBMISSION

DRAWING TITLE

House Type 5 (Plot No. 8) - Floor Plans

DATE

24.11.25

DRAWING NUMBER

2562-19

REVISION

B

+44 (0)116 482 9284

www.lloydharden.co.uk

DO NOT CONSTRUCT FROM THIS DRAWING. Responsibility is Not Accepted For Errors Made By Others In Scaling From This Drawing. All Construction Information Must Be Taken From Figured Dimensions Only. All Dimensions And Levels Must Be Checked On Site And Any Discrepancies Between Drawings Must Be Reported To Lloyd Harden Design Ltd. THESE DRAWINGS ARE FOR PLANNING USE ONLY.