



1. GENERAL NOTES:
 - a. The copy of IKS Architects and party to be copied, altered or reproduced in any form or passed on to any third party without written consent if it is about ASK.
2. The drawing reflects current standards and legislation required for this project.
3. This drawing is to be read in conjunction with all relevant architectural, structural elements, mechanical & electrical engineers and specialists drawings / specifications.
4. Any discrepancies in dimensions or details between the various drawings shall be referred to the architect.
5. All dimensions are in millimetres and all levels are in meters.
6. Do not scale from this drawing for construction, if in doubt ASK.

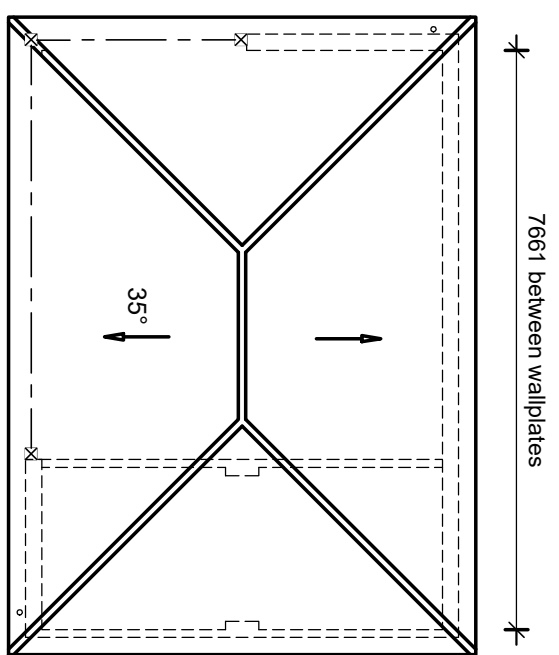

Block 5 - Plots 137, 140




ROOF LAYOUT

SCALE 1:100

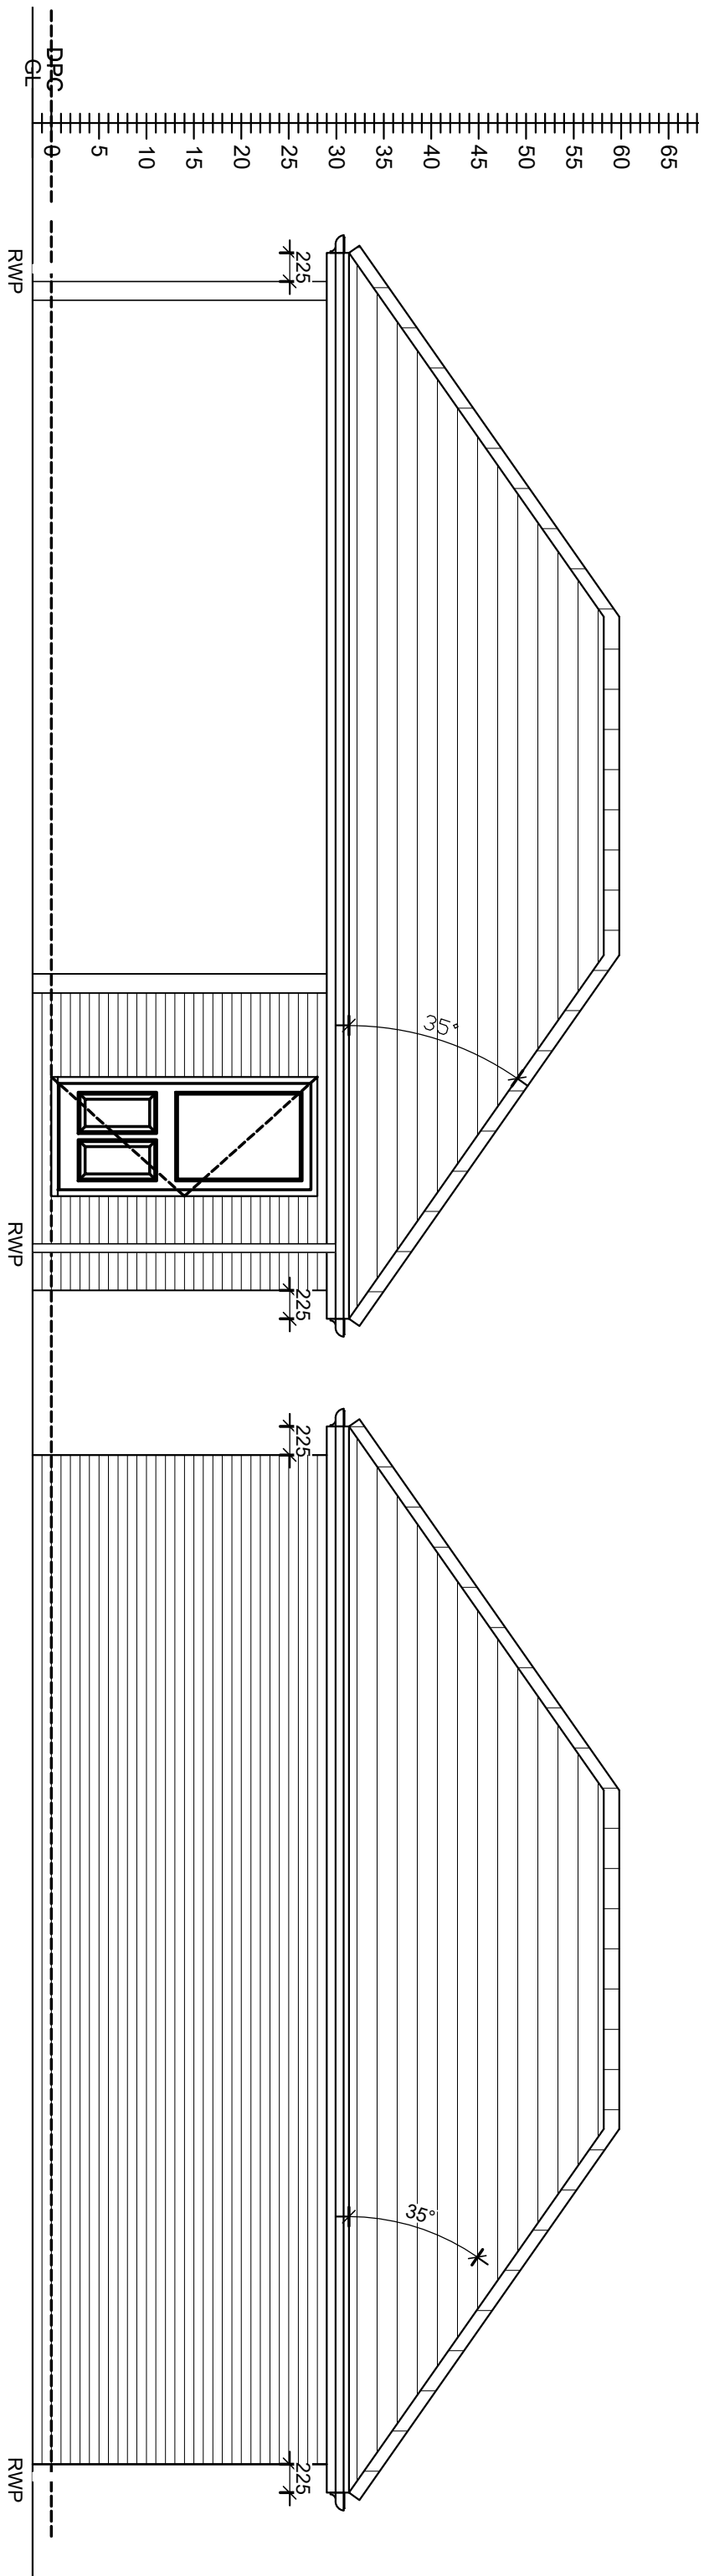

Elevations


Block 5 - Plots 137, 140

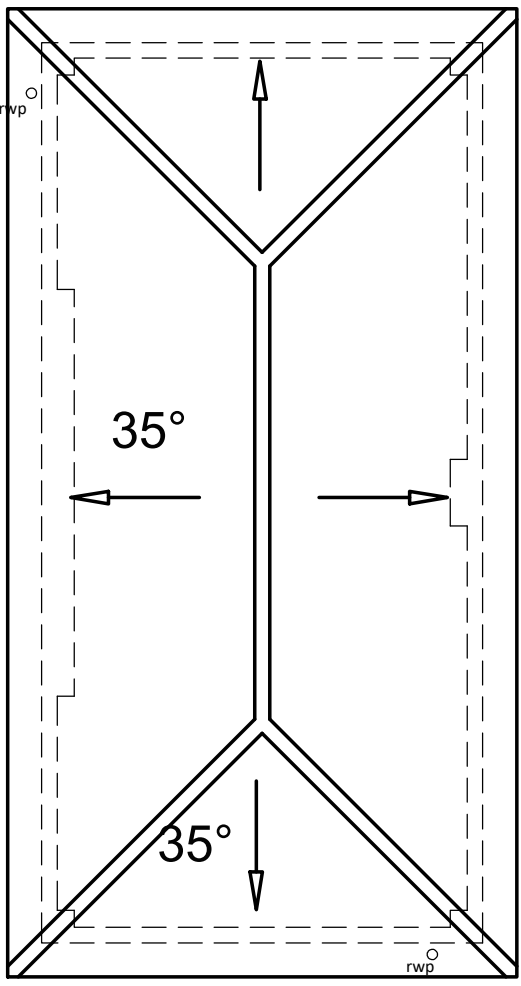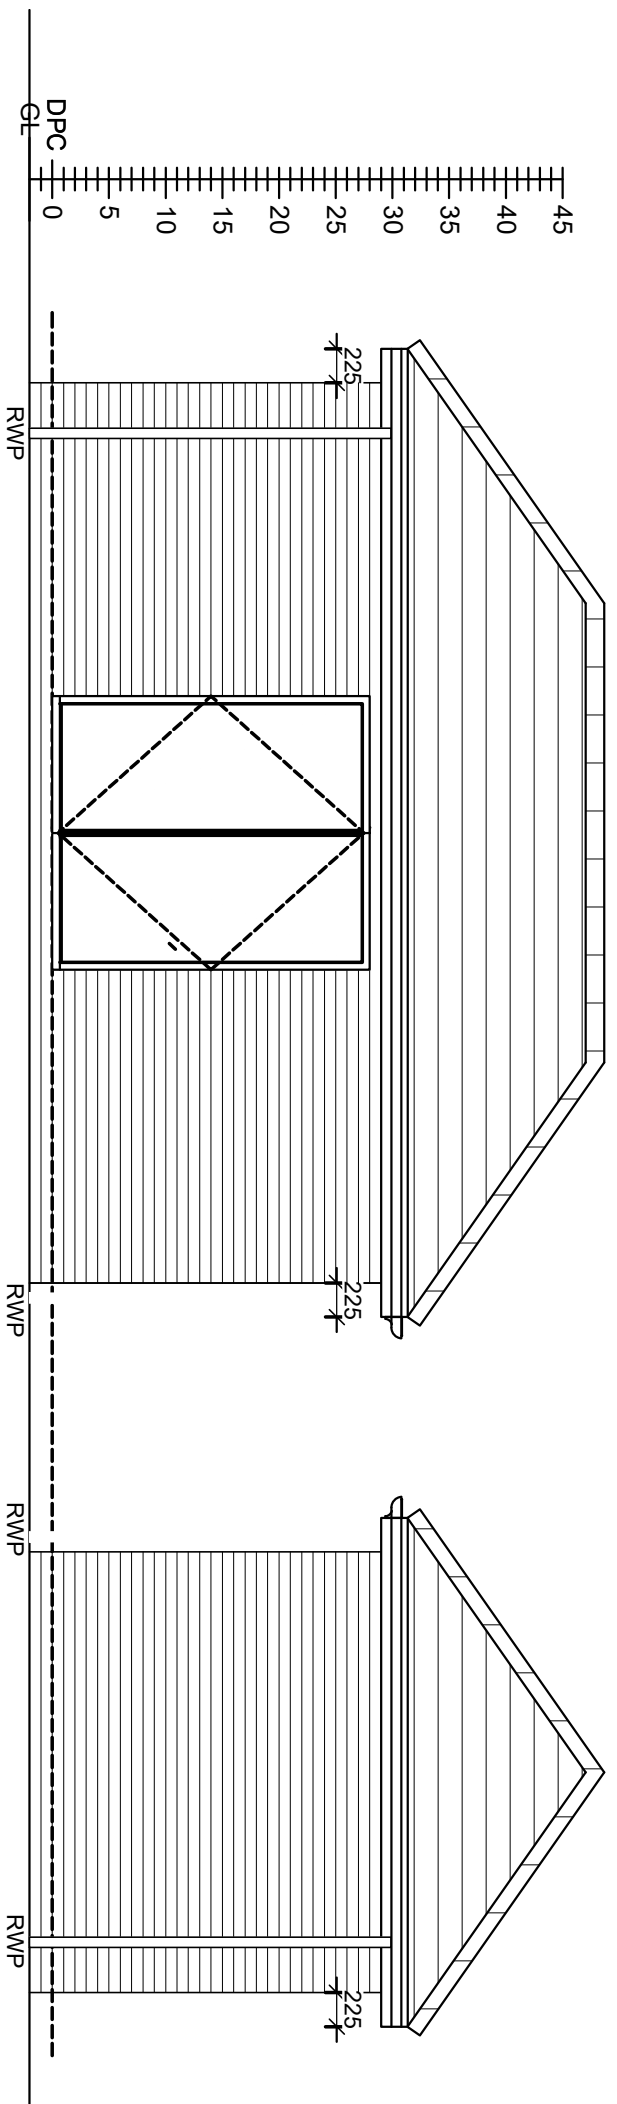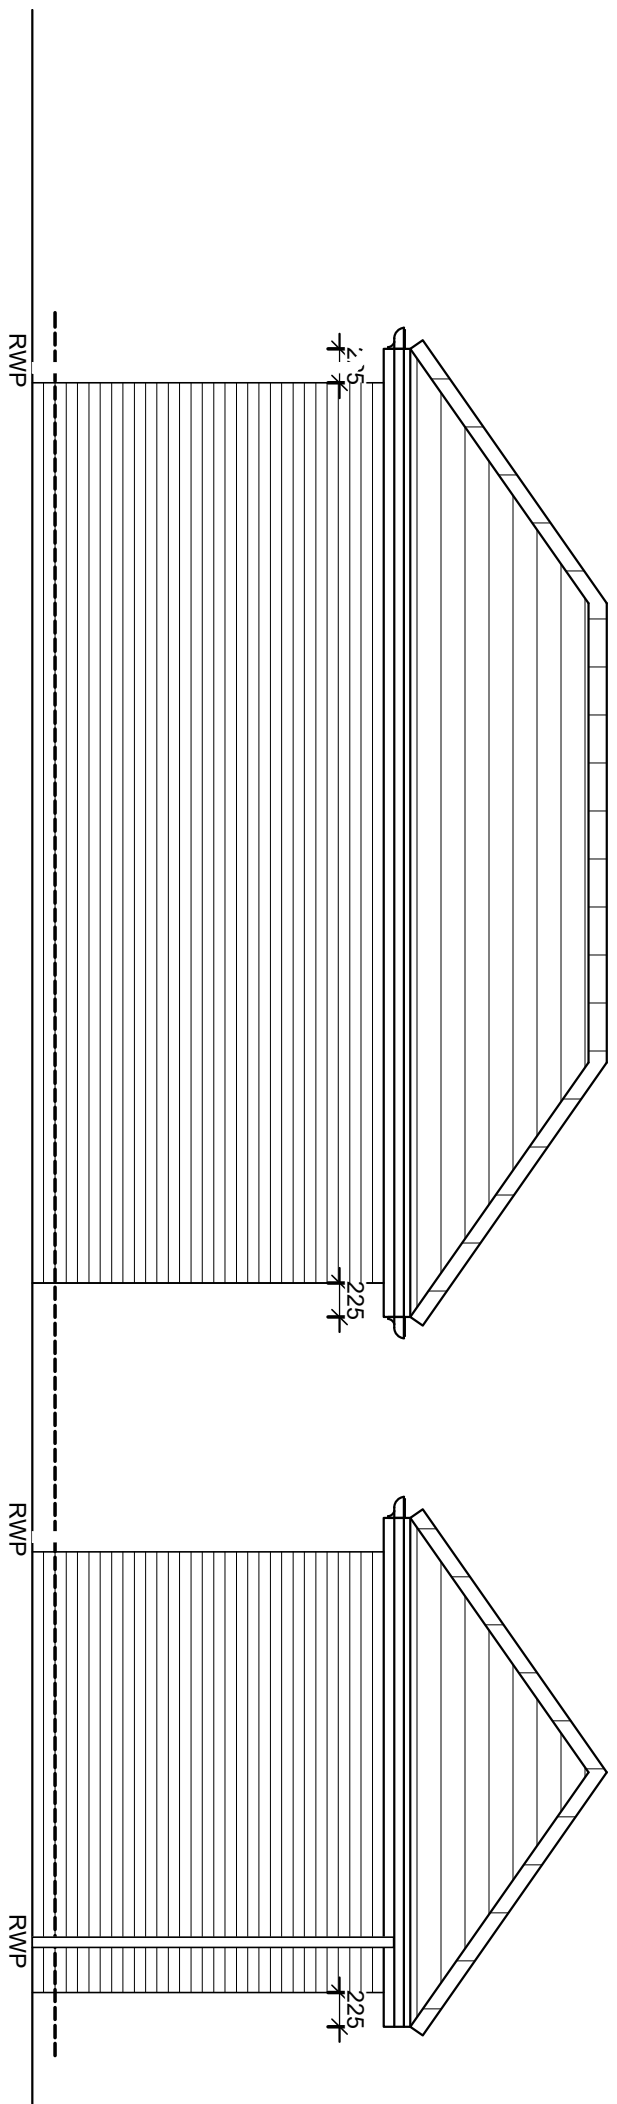

Block 5 - Plots 134-140

ROOF LAYOUT

SCALE 1:100

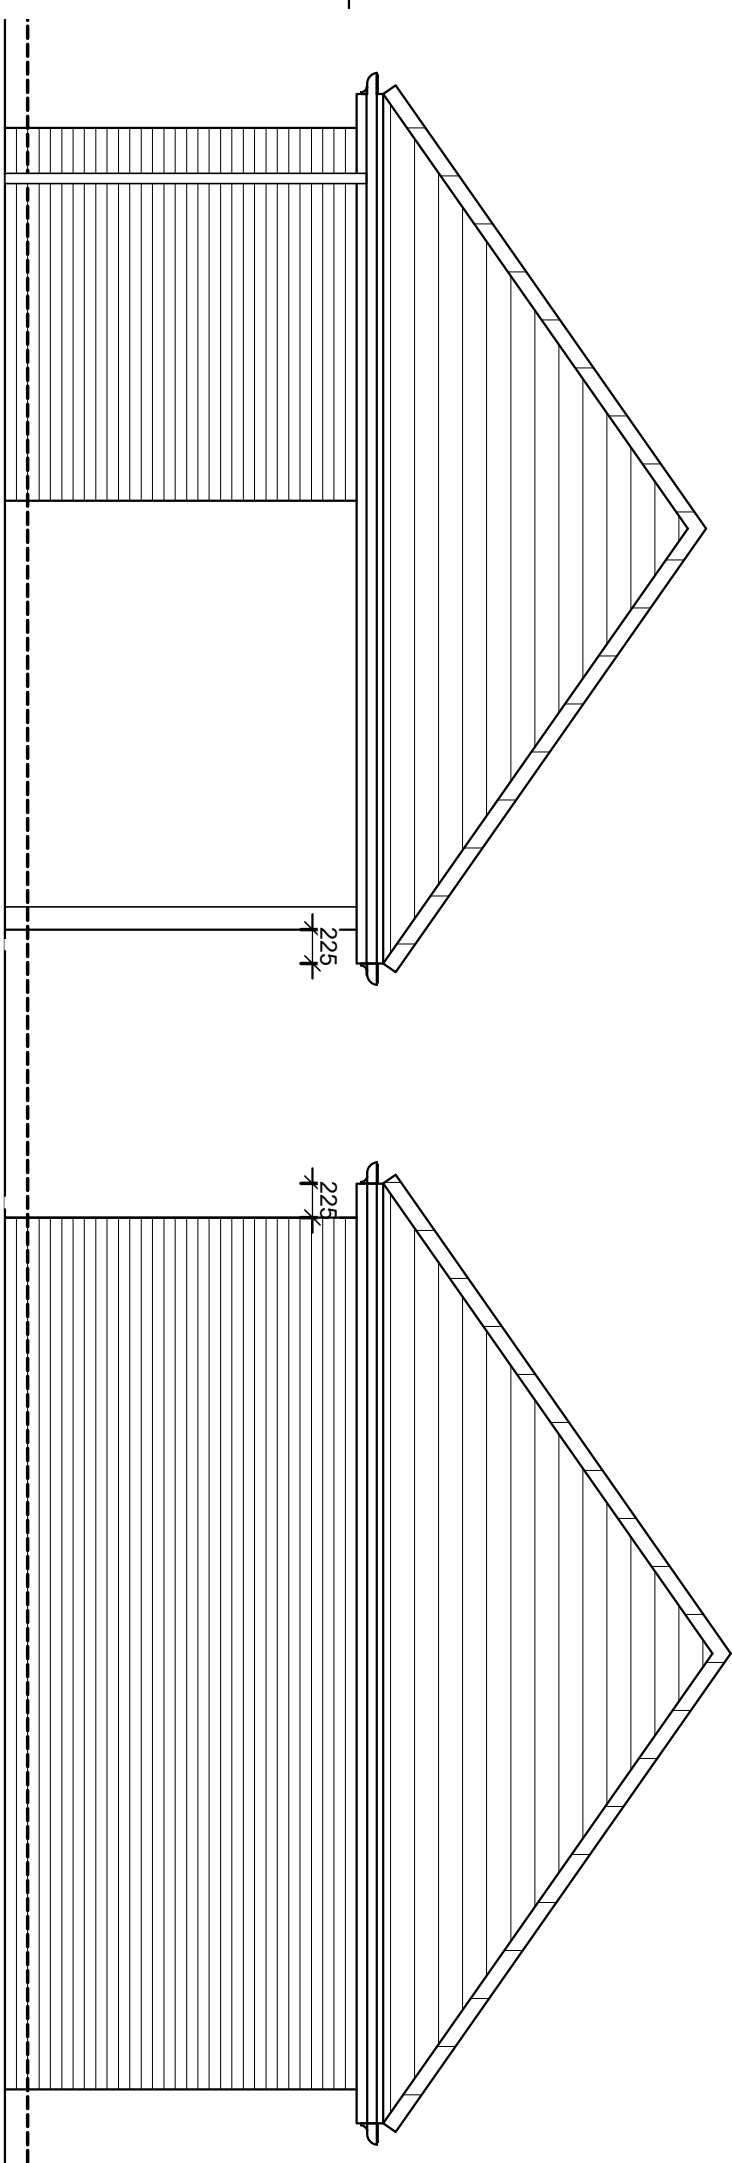

Client
Project
cala Cala Homes
Parcels RM1 5 & 6
North Horsham

KSA
The people
orientated
placemakers.

C1	02.12.25	construction issue, Block 5 - car barn/cycle store amended, refuse store added	th	hb
T1	01.04.25	Tender issue	hb	TH
Rev	Date	Description	Rev By	Ckd By

Drawing Title	
Ancillary Buildings - Car Barns Elevations and Roof plans	
Drawing Status	Scale
Construction	1:50 @ A1
Document Ref.	Revision
003-45-KSA-XX-ZZ-DR-A-504	C1 TH

RIBA
Chartered Practice

KSA Architects Ltd, Concept House
35 Kingson Crescent, North End
Portsmouth, Hampshire, PO2 8AA

Phone: 023 9267 3618
Email: info@ksaltd.co.uk
Web: www.ksaltd.co.uk

