
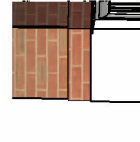


|                                  |                             |                            |                           |
|----------------------------------|-----------------------------|----------------------------|---------------------------|
| Housetype Name: OXFORD LIFESTYLE |                             |                            |                           |
| Occupancy:                       | 3 BED / 6 PERSON            |                            |                           |
| Gross Area ft <sup>2</sup> :     | Gross Area m <sup>2</sup> : | Net Area ft <sup>2</sup> : | Net Area m <sup>2</sup> : |
|                                  |                             | 1316                       | 122.30                    |

|                                                                                       |   |
|---------------------------------------------------------------------------------------|---|
|  | <b>Primary Material:</b><br>STRETCH BOND MASONRY BRICKWORK IN LIGHT RED MULTI BRICK                                                        |
|  | <b>Feature Material:</b><br>COLOURED THERMAL RENDER<br>VERTICAL TILE HANGING, WITH ORNAMENTAL TILE FEATURE                                 |
|  | <b>Architectural Detail:</b><br>PROJECTING STRING STRETCH COURSES WITH DOWN OVERHANG IN<br>CONTRASTING RED STOCK BRICK HEADERS AND EILLS   |
|  | <b>Window &amp; Door Frames:</b><br>WHITE UPVC CASEMENT WINDOW WITH GLAZING BARS<br>DARK GREY COMPOSITE FRONT DOOR, WHITE UPVC FRENCH DOOR |
|  | <b>Fascia, Soffit &amp; Bargeboard:</b><br>WHITE UPVC BOXED BARGE BOARDING SYSTEM                                                          |
|  | <b>Architectural Ornaments:</b>   |
|  | <b>Guttering &amp; Drainage:</b><br>BLACK UPVC DRAINAGE SYSTEM                                                                             |


|               |
|---------------|
| Plot Numbers: |
| PLOT 6 (A5)   |

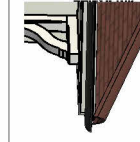

|                                                      |      |       |         |                                                                                                |  |
|------------------------------------------------------|------|-------|---------|------------------------------------------------------------------------------------------------|--|
| <div>Scale @ A4<br/>0 1 2 3 4 5m<br/>Start 100</div> |      |       |         | Project:<br>RASCALS FARM, SHIPLEY ROAD,<br>SOUTHWATER, WEST SUSSEX                             |  |
| Rev                                                  | Date | Drawn | Checked | Title                                                                                          |  |
|                                                      |      |       |         | OXFORD LIFESTYLE<br>ELEVATIONS & FLOOR PLANS                                                   |  |
| Client:                                              |      |       |         | <div></div> |  |

|                               |                |
|-------------------------------|----------------|
| Date: NOVEMBER 2025           | Checked By: BB |
| Drawn By: GJM                 | Rev: -         |
| Dwg No: CB_17_420_600_OXLD_02 |                |

**Please note these drawings are not for construction but for concept design and planning applications purposes only.**  
Cooper Ballie Limited, Cornsight House, 24 Guildford Road, Baginbun, Surrey GU19 5JN. Telephone 01276 650039 - [www.cooperballie.co.uk](http://www.cooperballie.co.uk)  
This drawing and the work it represents are the copyright of Cooper Ballie Ltd and may not be reproduced or further developed without permission. No liability will be accepted for inaccuracies caused by third parties.

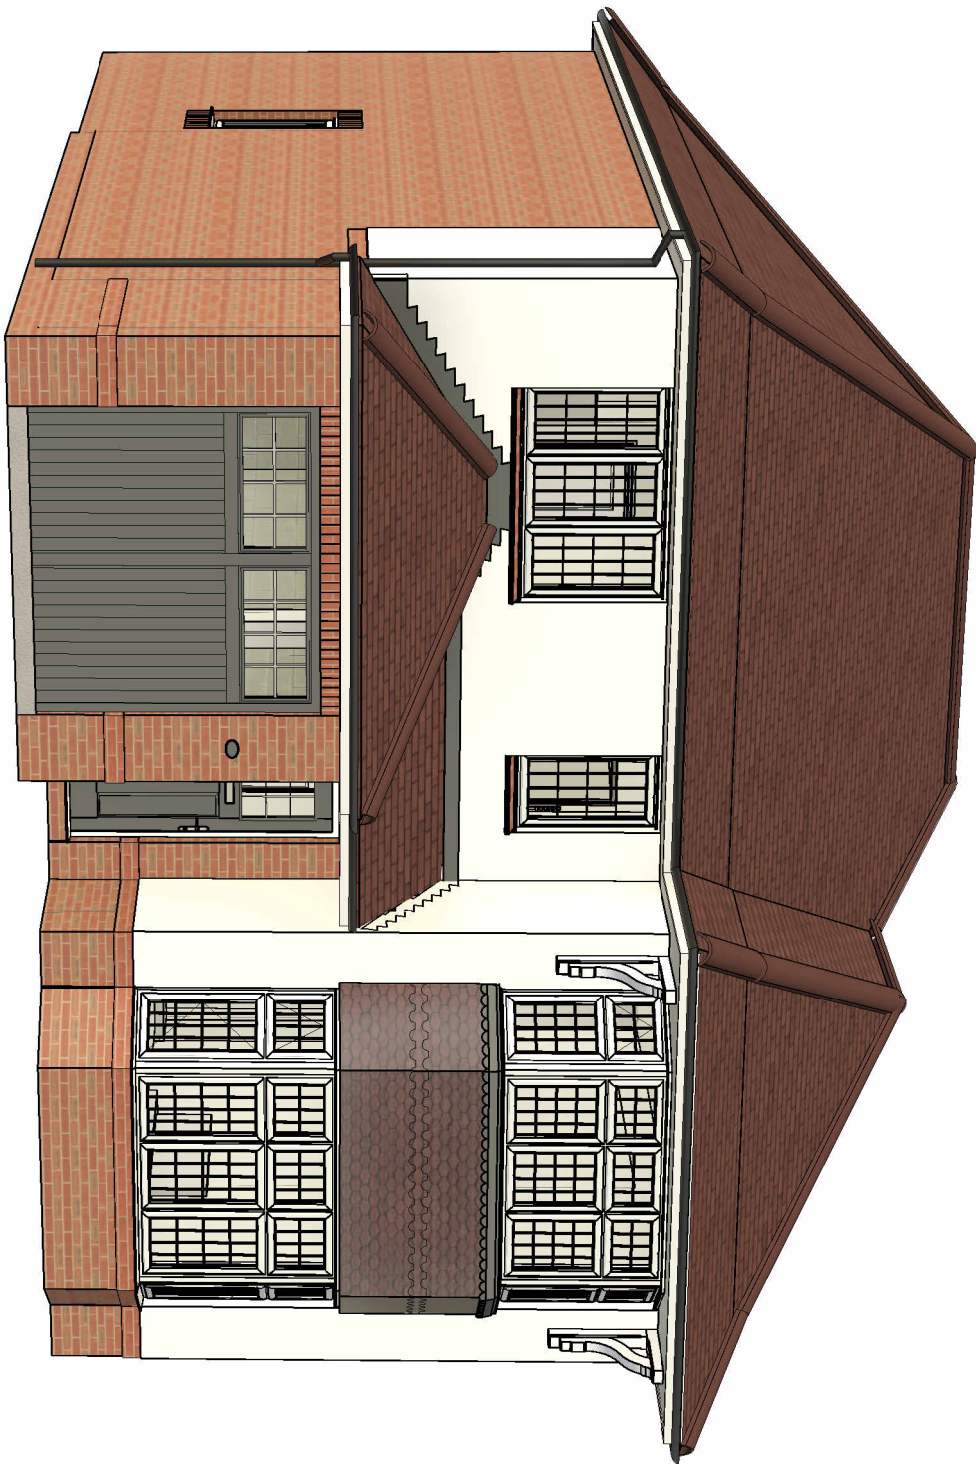

3D VIEW (NOT TO SCALE)




FRONT ELEVATION

\* OBSCURE GLAZED WINDOW




REAR ELEVATION

\* OBSCURE GLAZED WINDOW

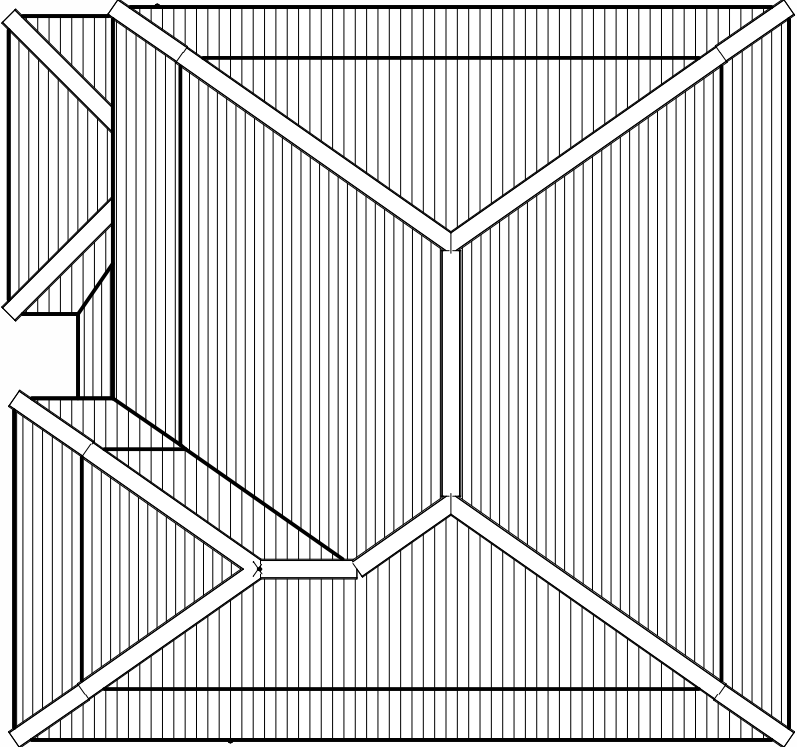


ROOF PLAN

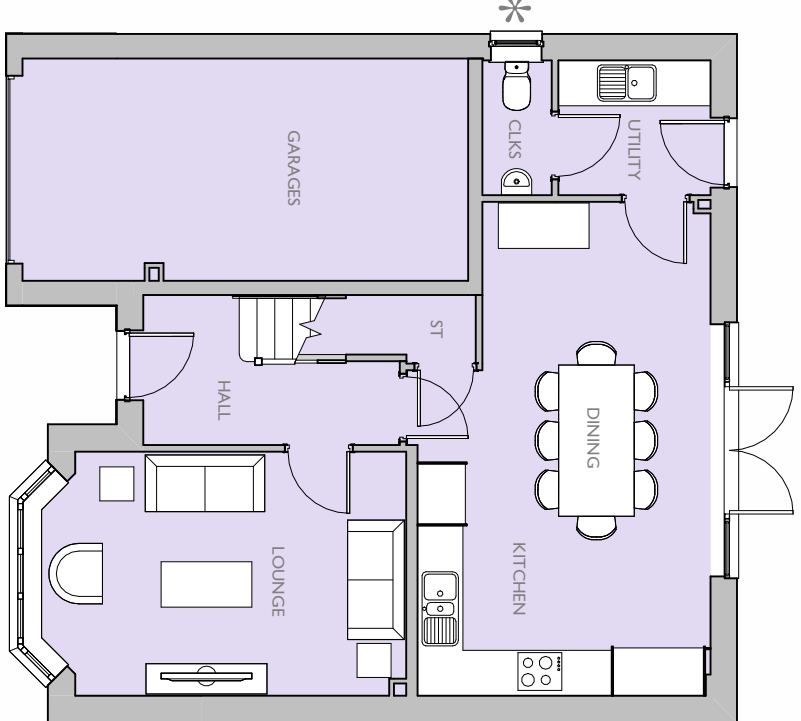

GROUND FLOOR PLAN

\* OBSCURE GLAZED WINDOW

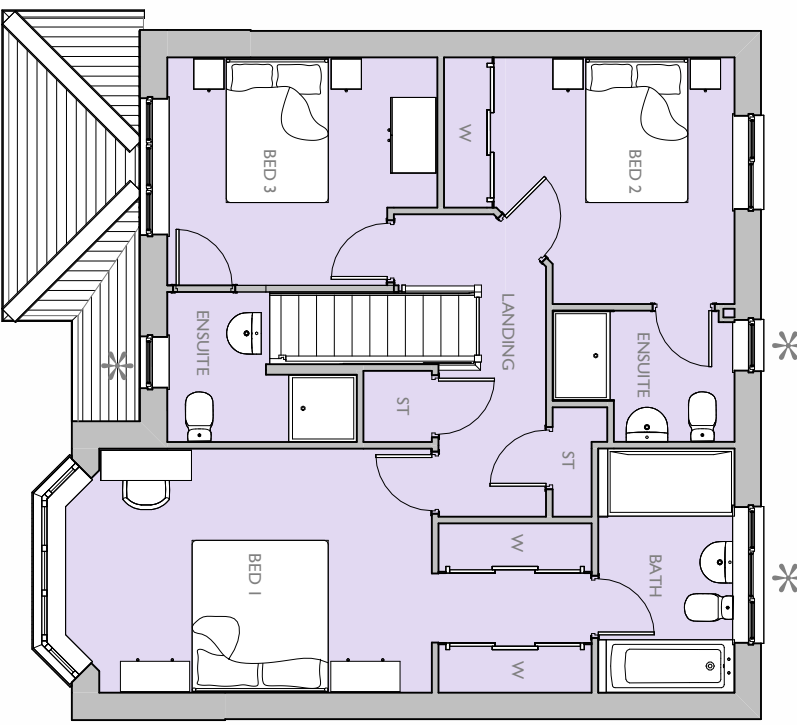

FIRST FLOOR PLAN

\* OBSCURE GLAZED WINDOW