
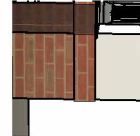


Housetype Name:				
STRATFORD LIFESTYLE				
Occupancy:	3 BED / 6 PERSON			
Gross Area ft ² :	Gross Area m ² :	Net Area ft ² :	Net Area m ² :	
		1211	11255	


	Primary Material: STRETCH BOND MASONRY BRICKWORK IN LIGHT RED MULTI BRICK
	Feature Material: COLOURED THRU-GLAZED RENDER VERTICAL TILE HANGING, WITH ORNAMENTAL TILE FEATURE
	Architectural Detail: PROJECTING STRING STRETCHER COLISE WITH DOWN OVERHANG IN CONTRASTING RED STOCK BRICK BRICK HEADERS AND CILLS
	Window & Door Frames: WHITE UPVC CASEMENT WINDOW WITH GLAZING BARS DARK GREY COMPOSITE FRONT DOOR, WHITE UPVC FRENCH DOOR.
	Fascia, Soffit & Bargeboard: WHITE UPVC BOXED BARGE ROOFING SYSTEM
	Architectural Ornaments:
	Guttering & Drainage: BLACK UPVC DRAINAGE SYSTEM

Plot Numbers:
PLOT 58 (OPP), 68 (AS), 78 (OPP), 80 (AS)

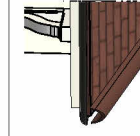

Scale @ A4 0 1 2 3 5m Sheet 1 of 10				Project: RASCALS FARM, SHIPLEY ROAD, SOUTHWATER, WEST SUSSEX	
Rev	Date	Drawn	Checked	Title	Client:  STRATFORD LIFESTYLE ELEVATIONS & FLOOR PLANS

Please note these drawings are not for construction but for concept design and planning applications purposes only.
Cooper Ballis Limited, Cornwall Road, Basingstoke, Surrey GU19 5JN. Telephone 01256 650039. www.cooperballis.co.uk
This drawing and the work it represents are the copyright of Cooper Ballis Ltd and may not be reproduced or used in any way without the written permission of Cooper Ballis Ltd. All other rights are reserved for the copyright owner.

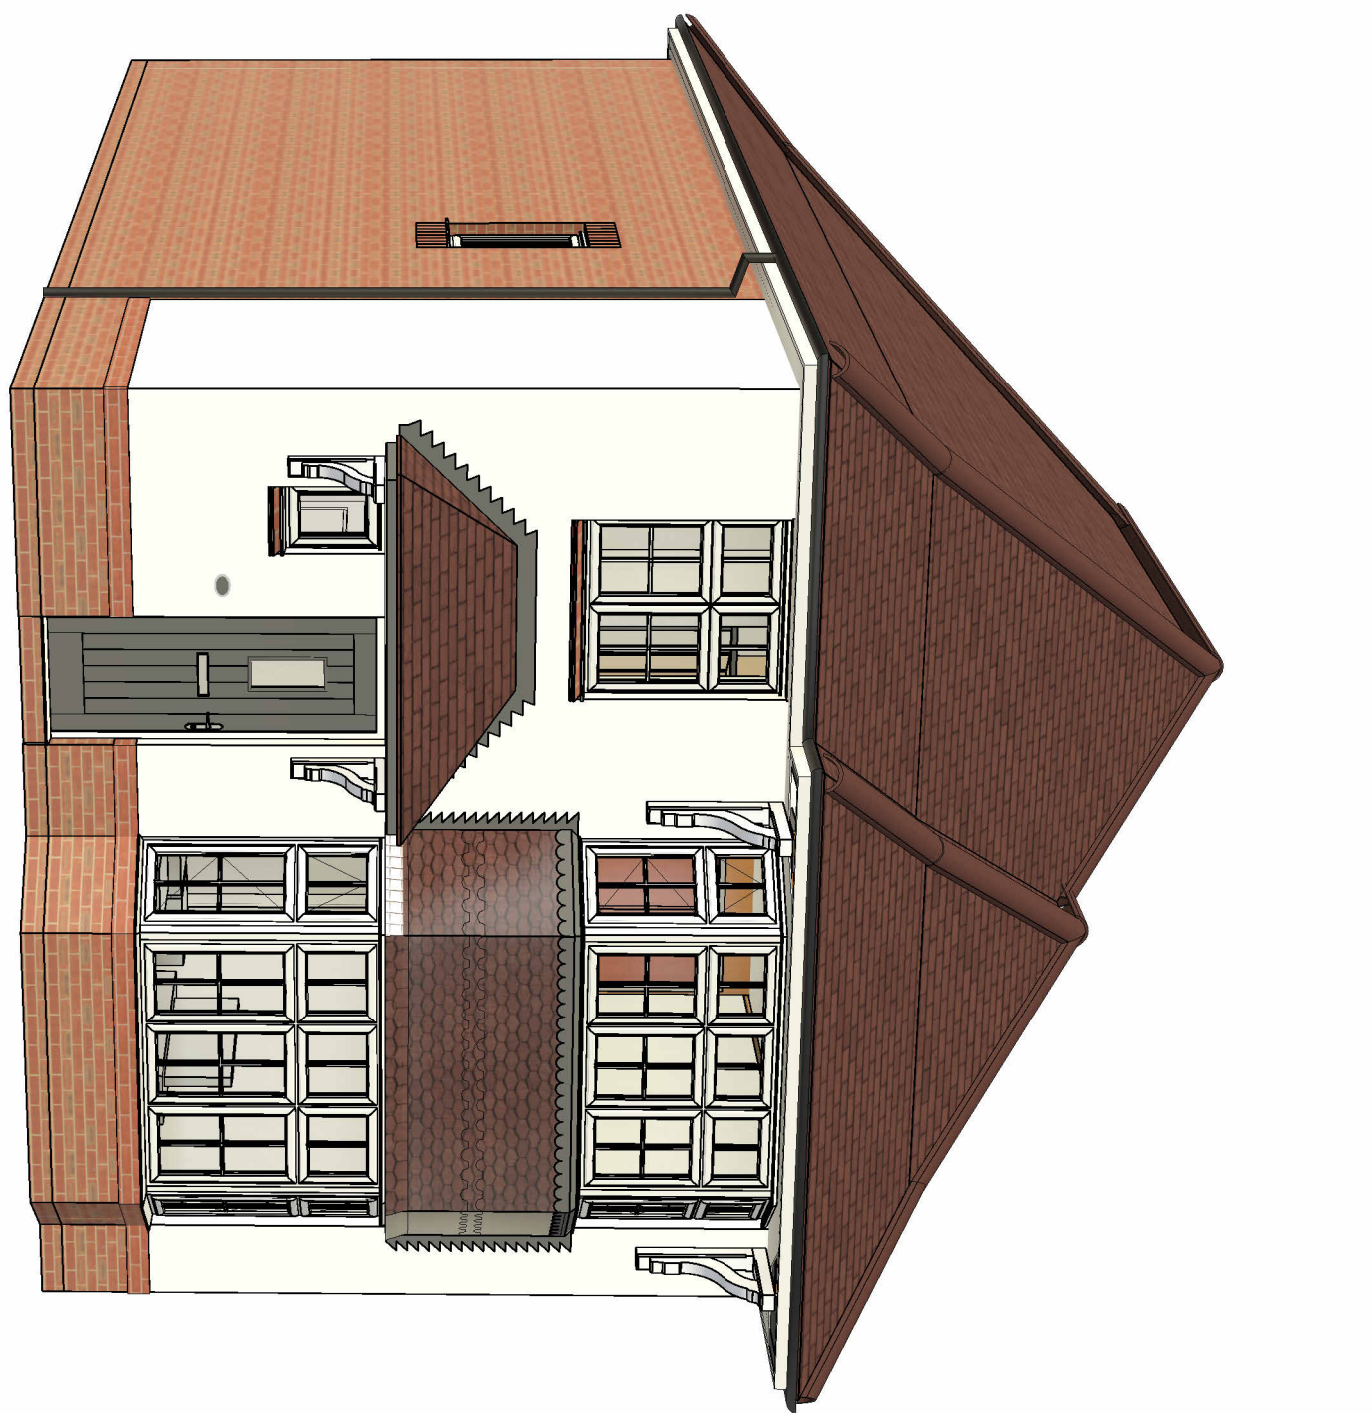


3D VIEW (NOT TO SCALE)




FRONT ELEVATION
* OBSCURE GLAZED WINDOW




SIDE ELEVATION

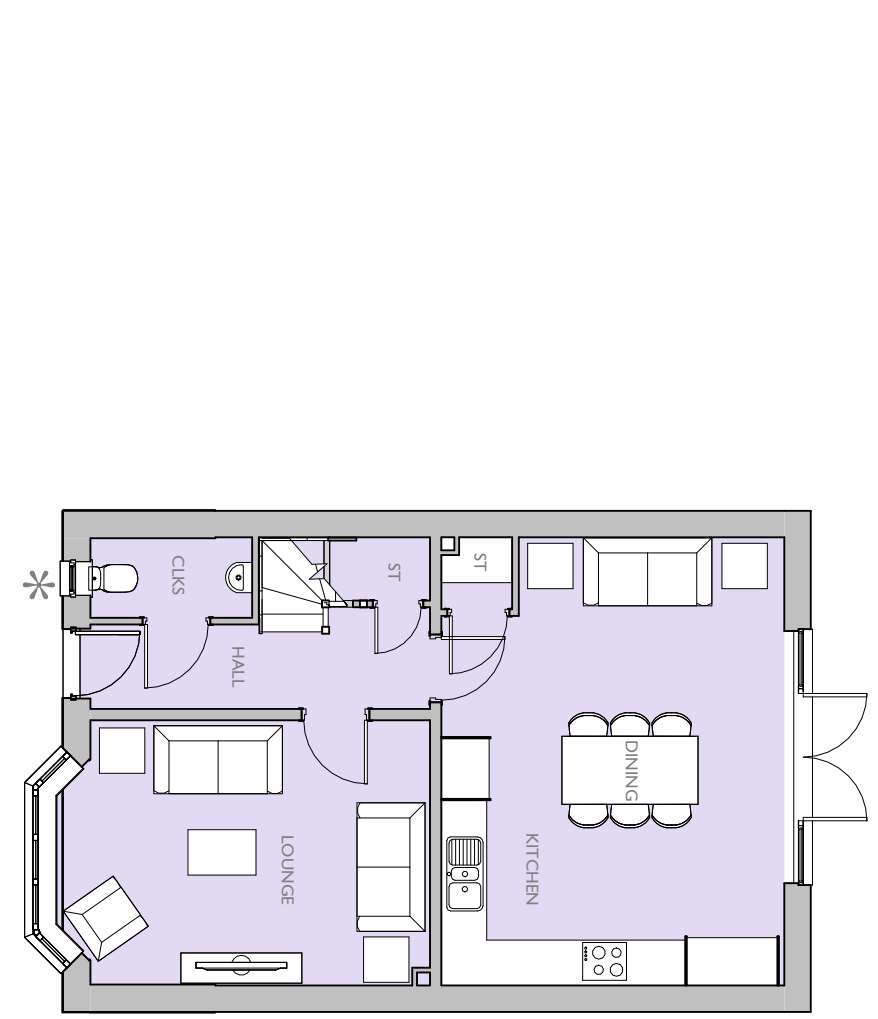


REAR ELEVATION

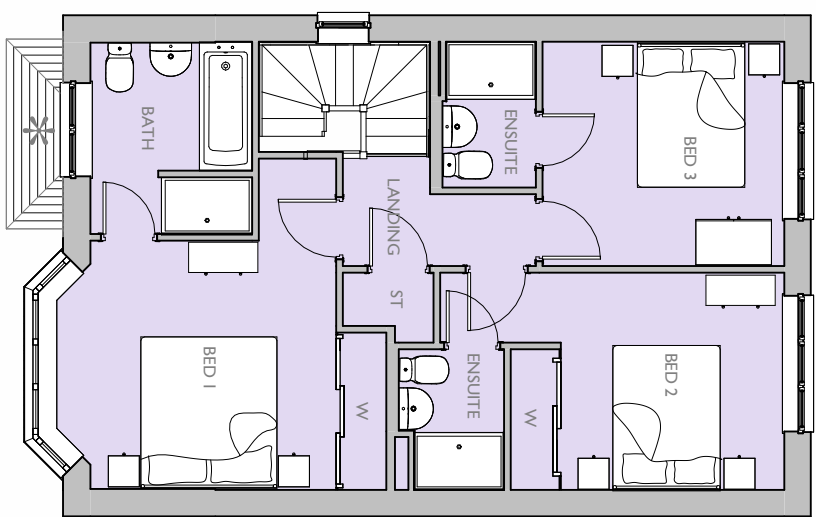

GROUND FLOOR PLAN
* OBSCURE GLAZED WINDOW

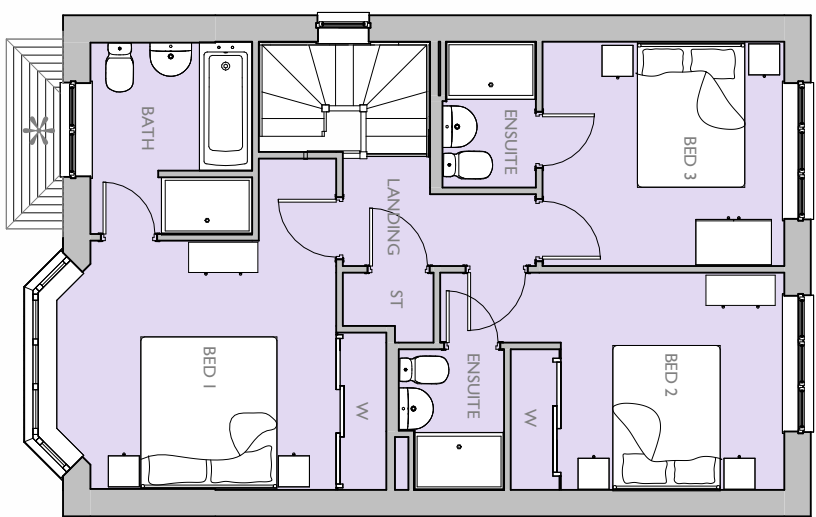

FIRST FLOOR PLAN
* OBSCURE GLAZED WINDOW

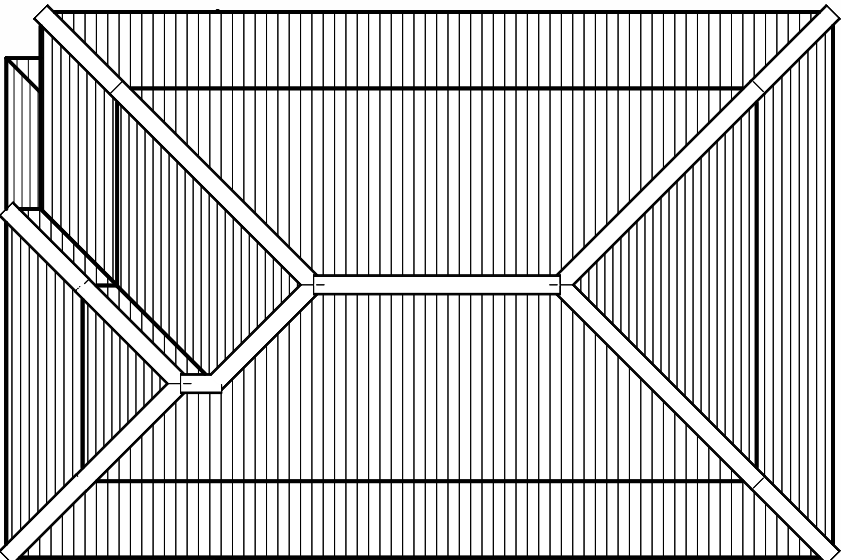

ROOF PLAN