






Front Elevation

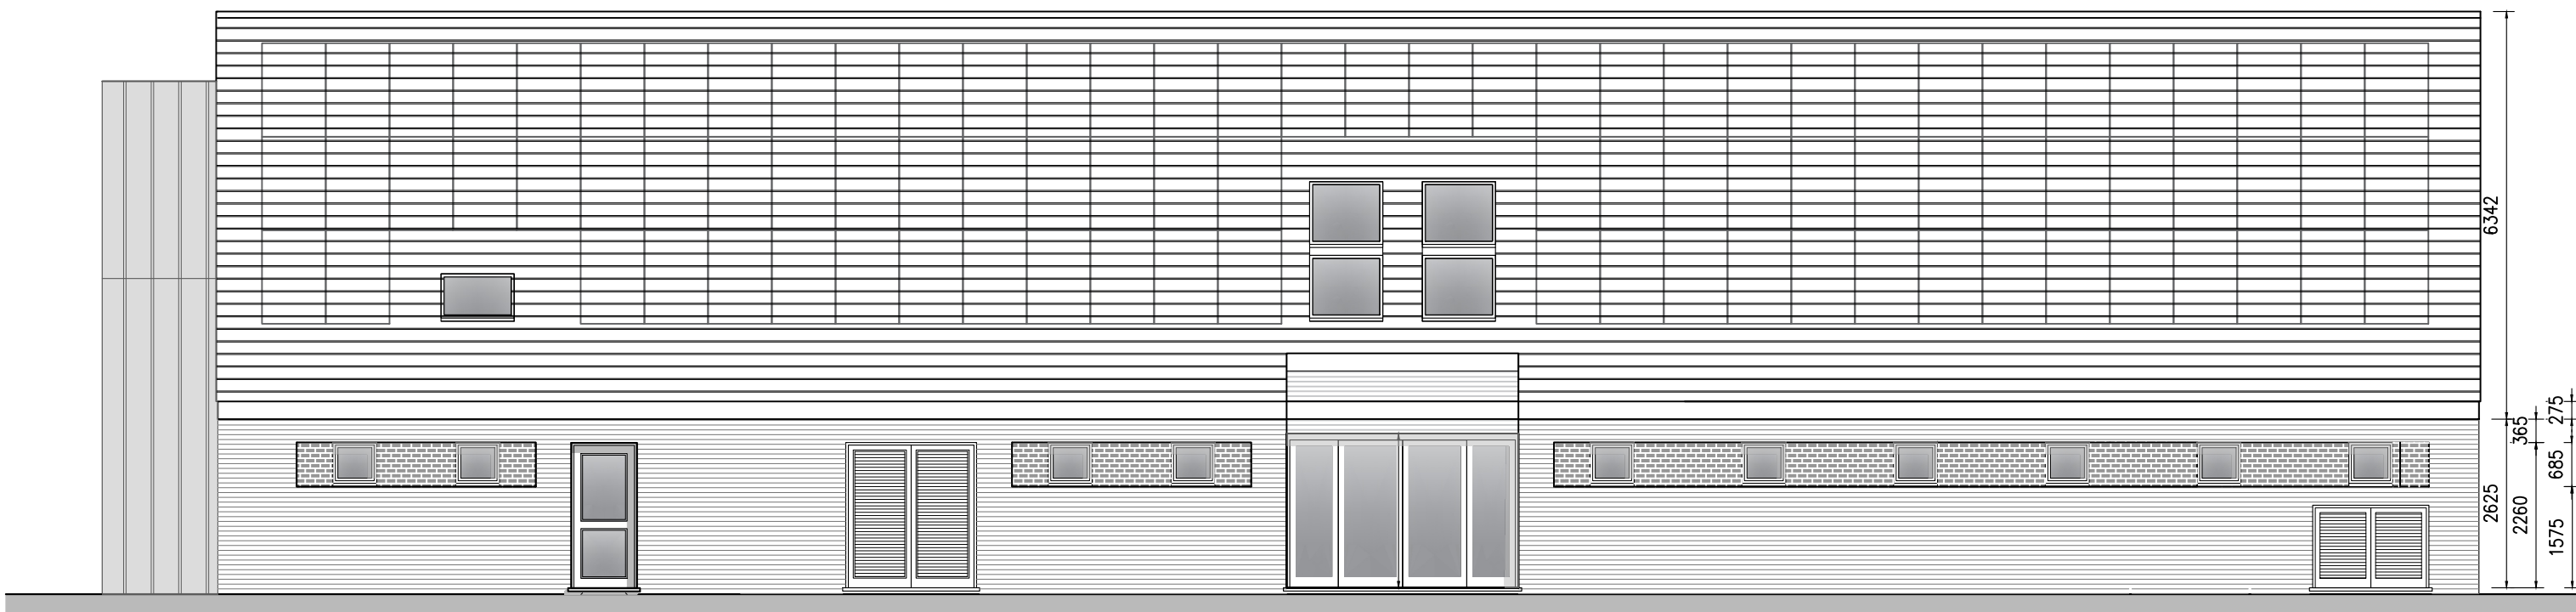


Rear Elevation

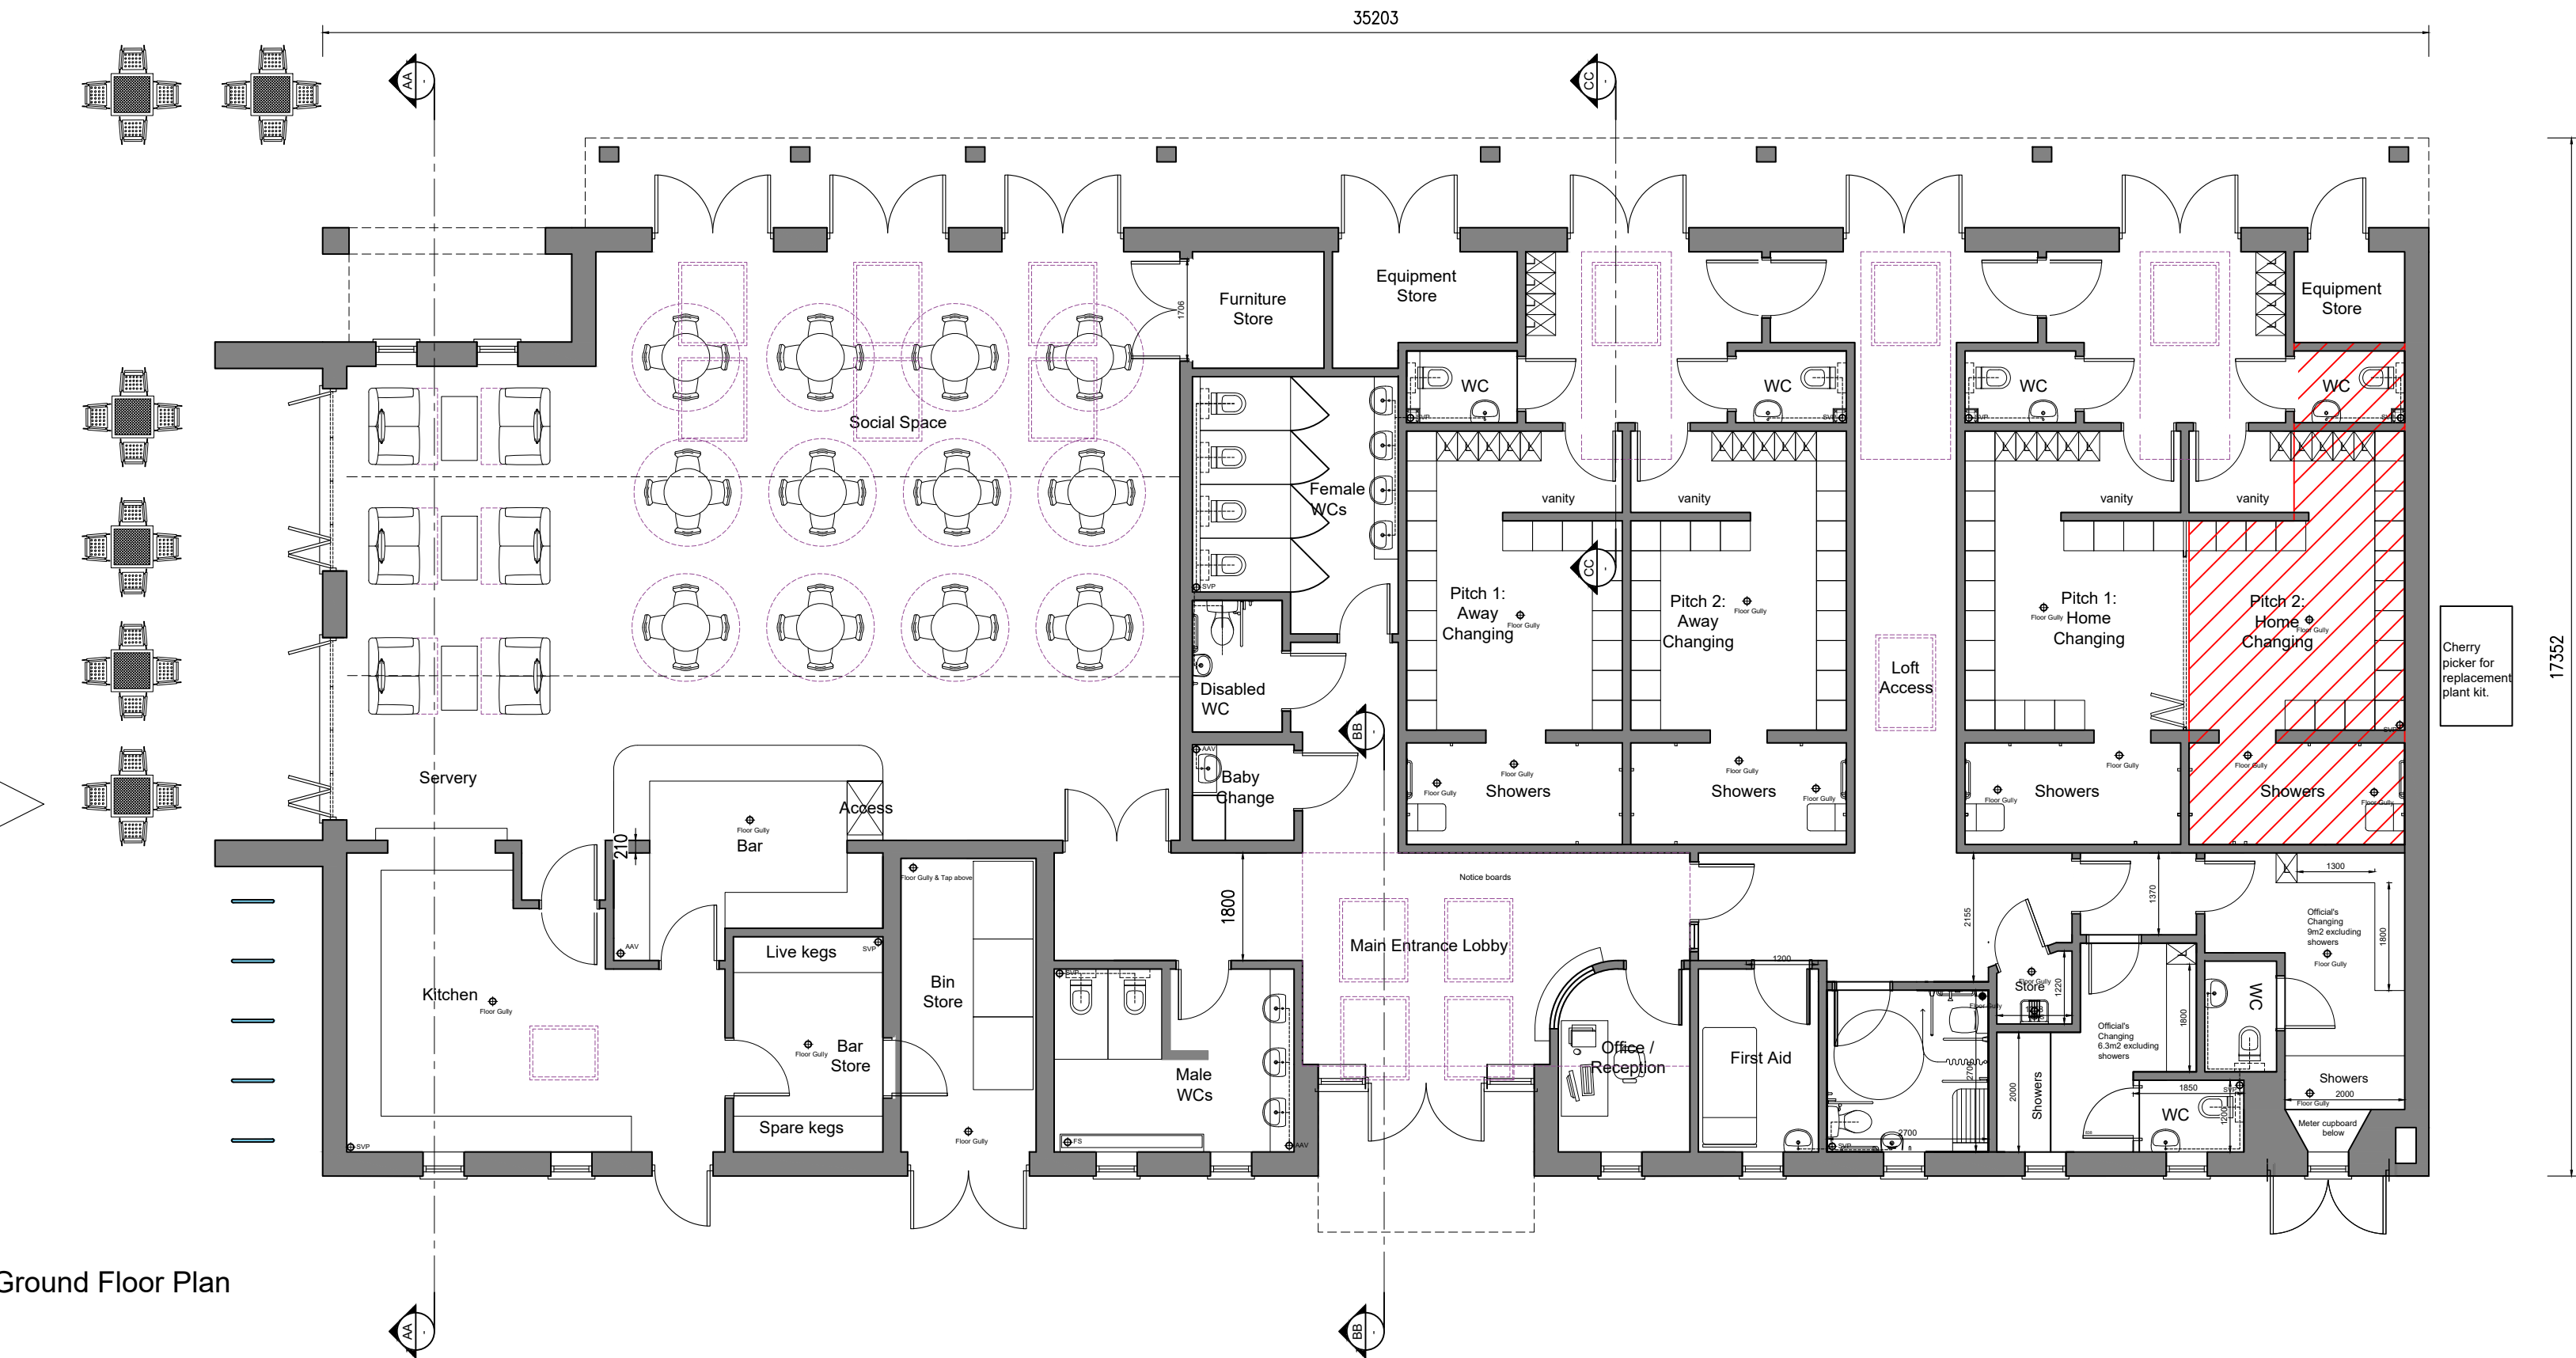

Ground Floor Plan

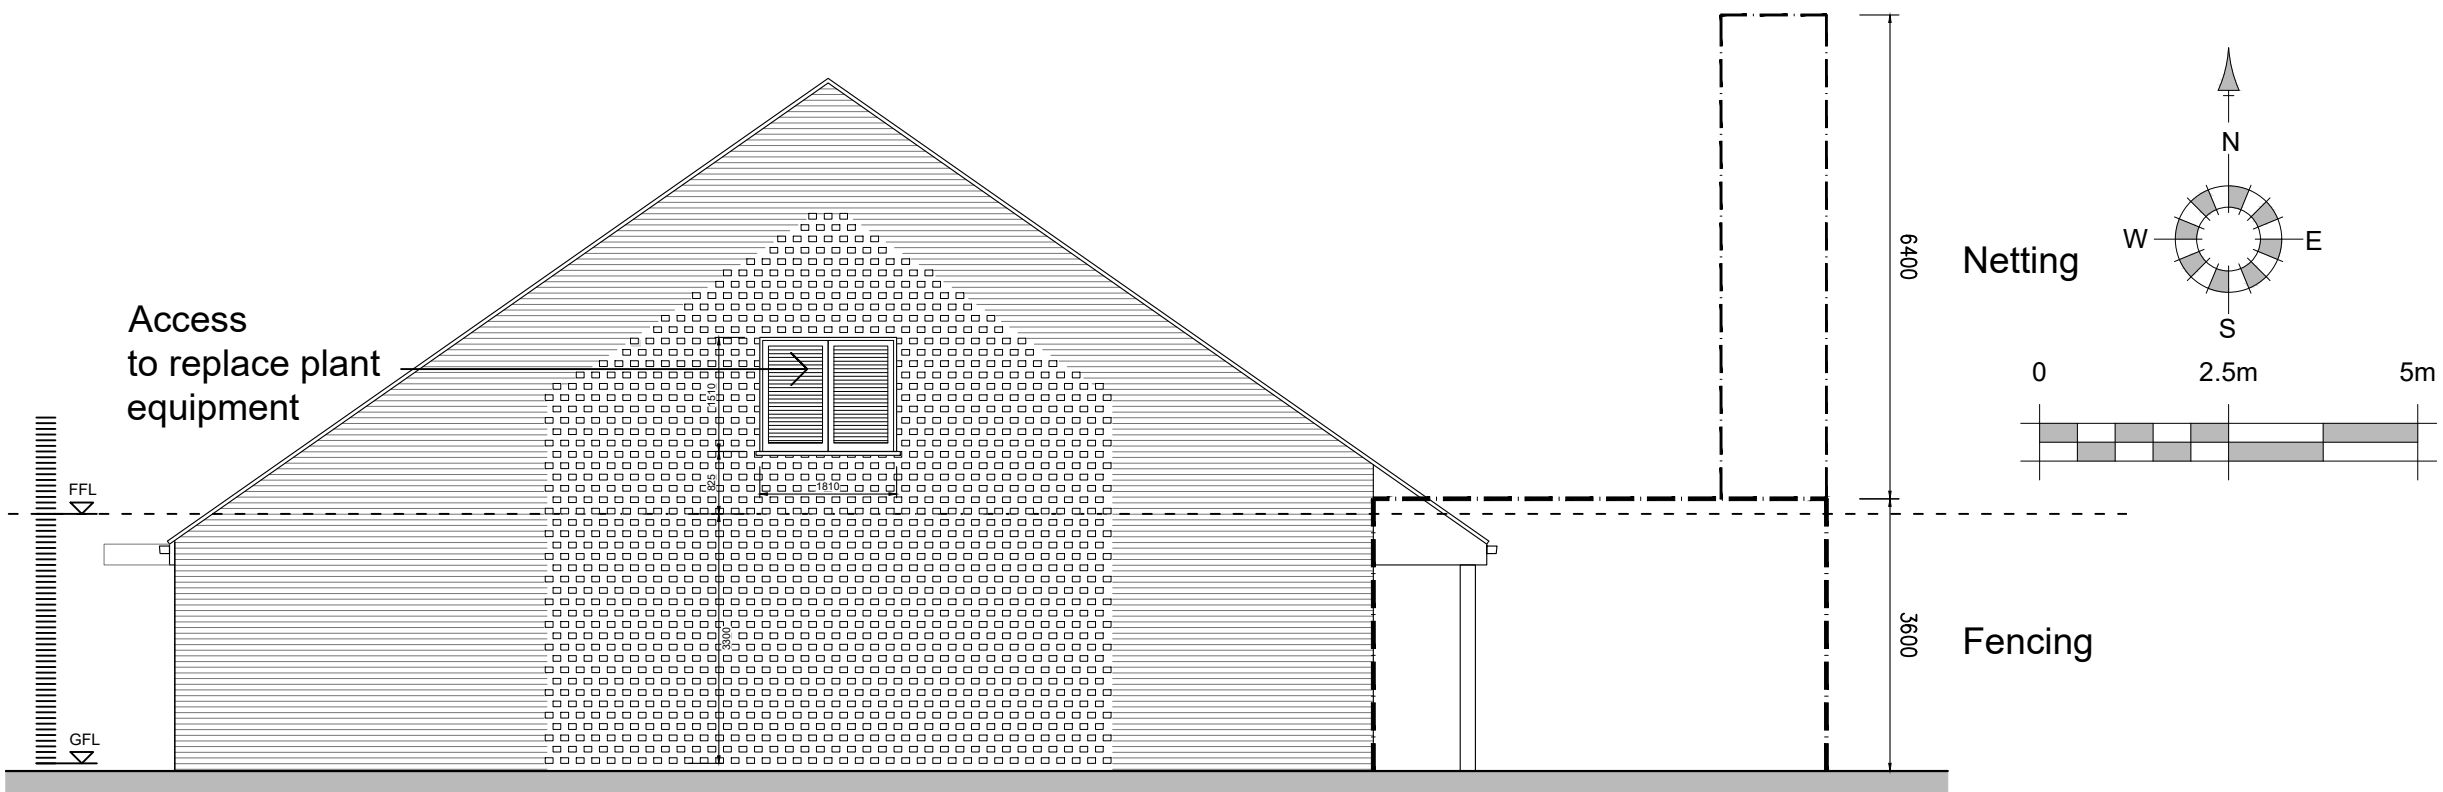


Side Elevation B

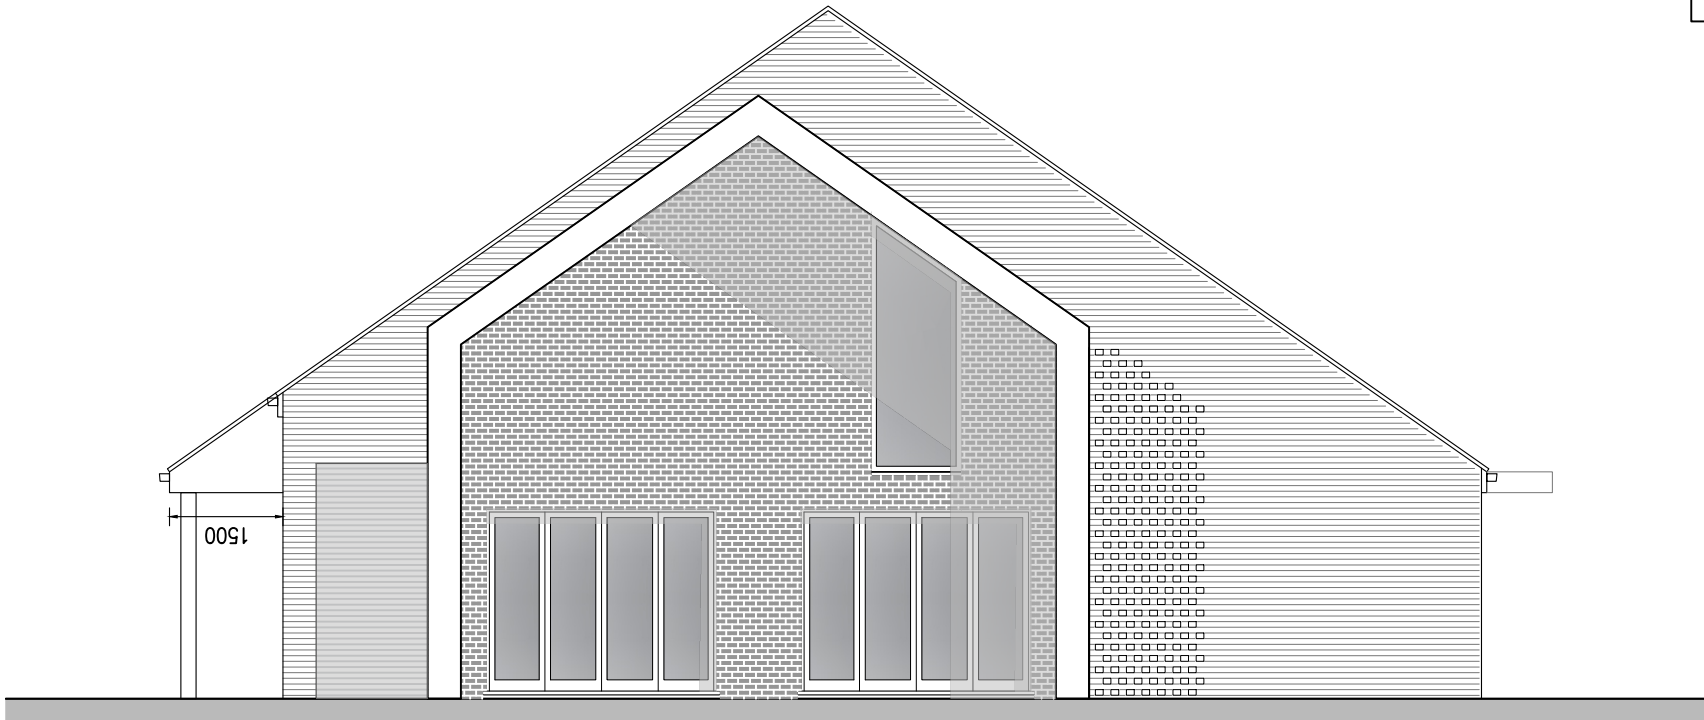


Side Elevation A

Fence & netting profiles delineated with dashed lines.

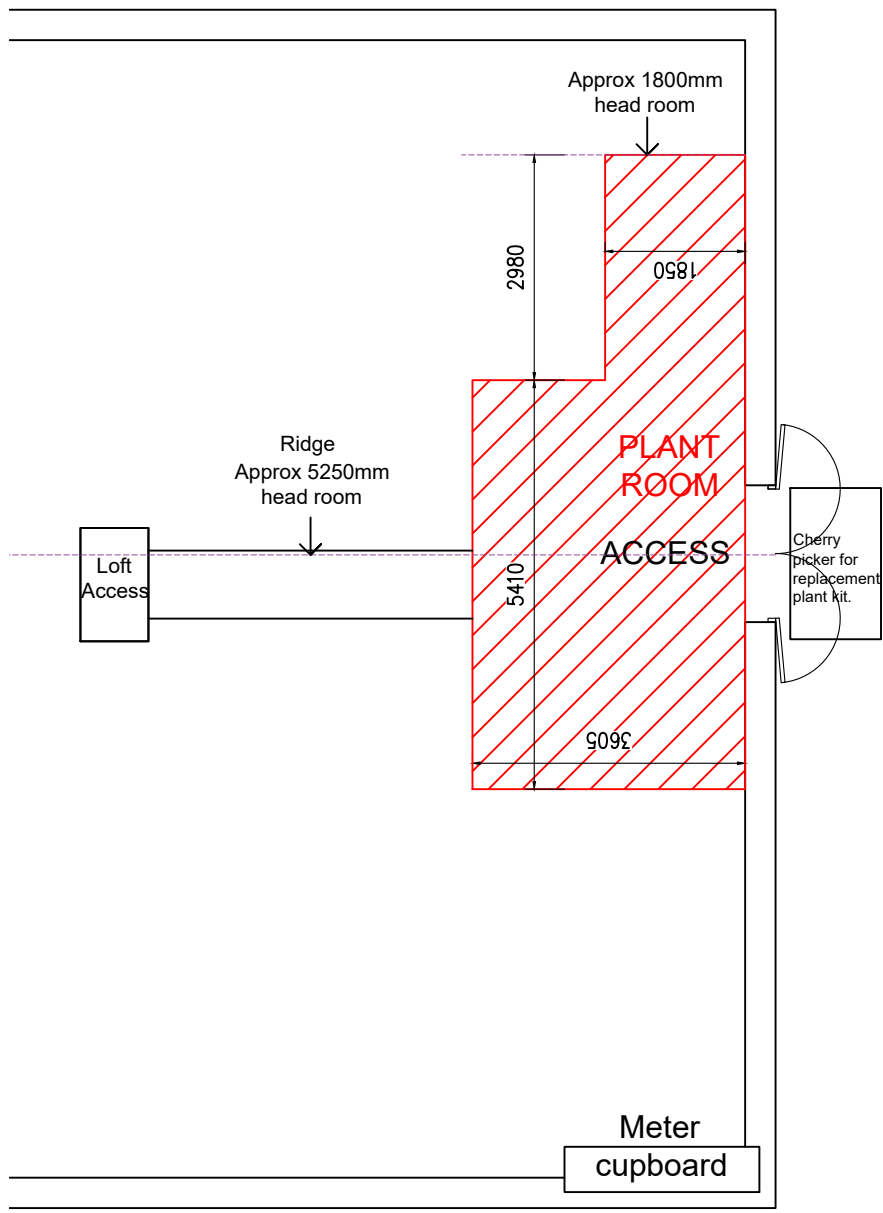

Plant room in roof void above.
Access from side elevation B.

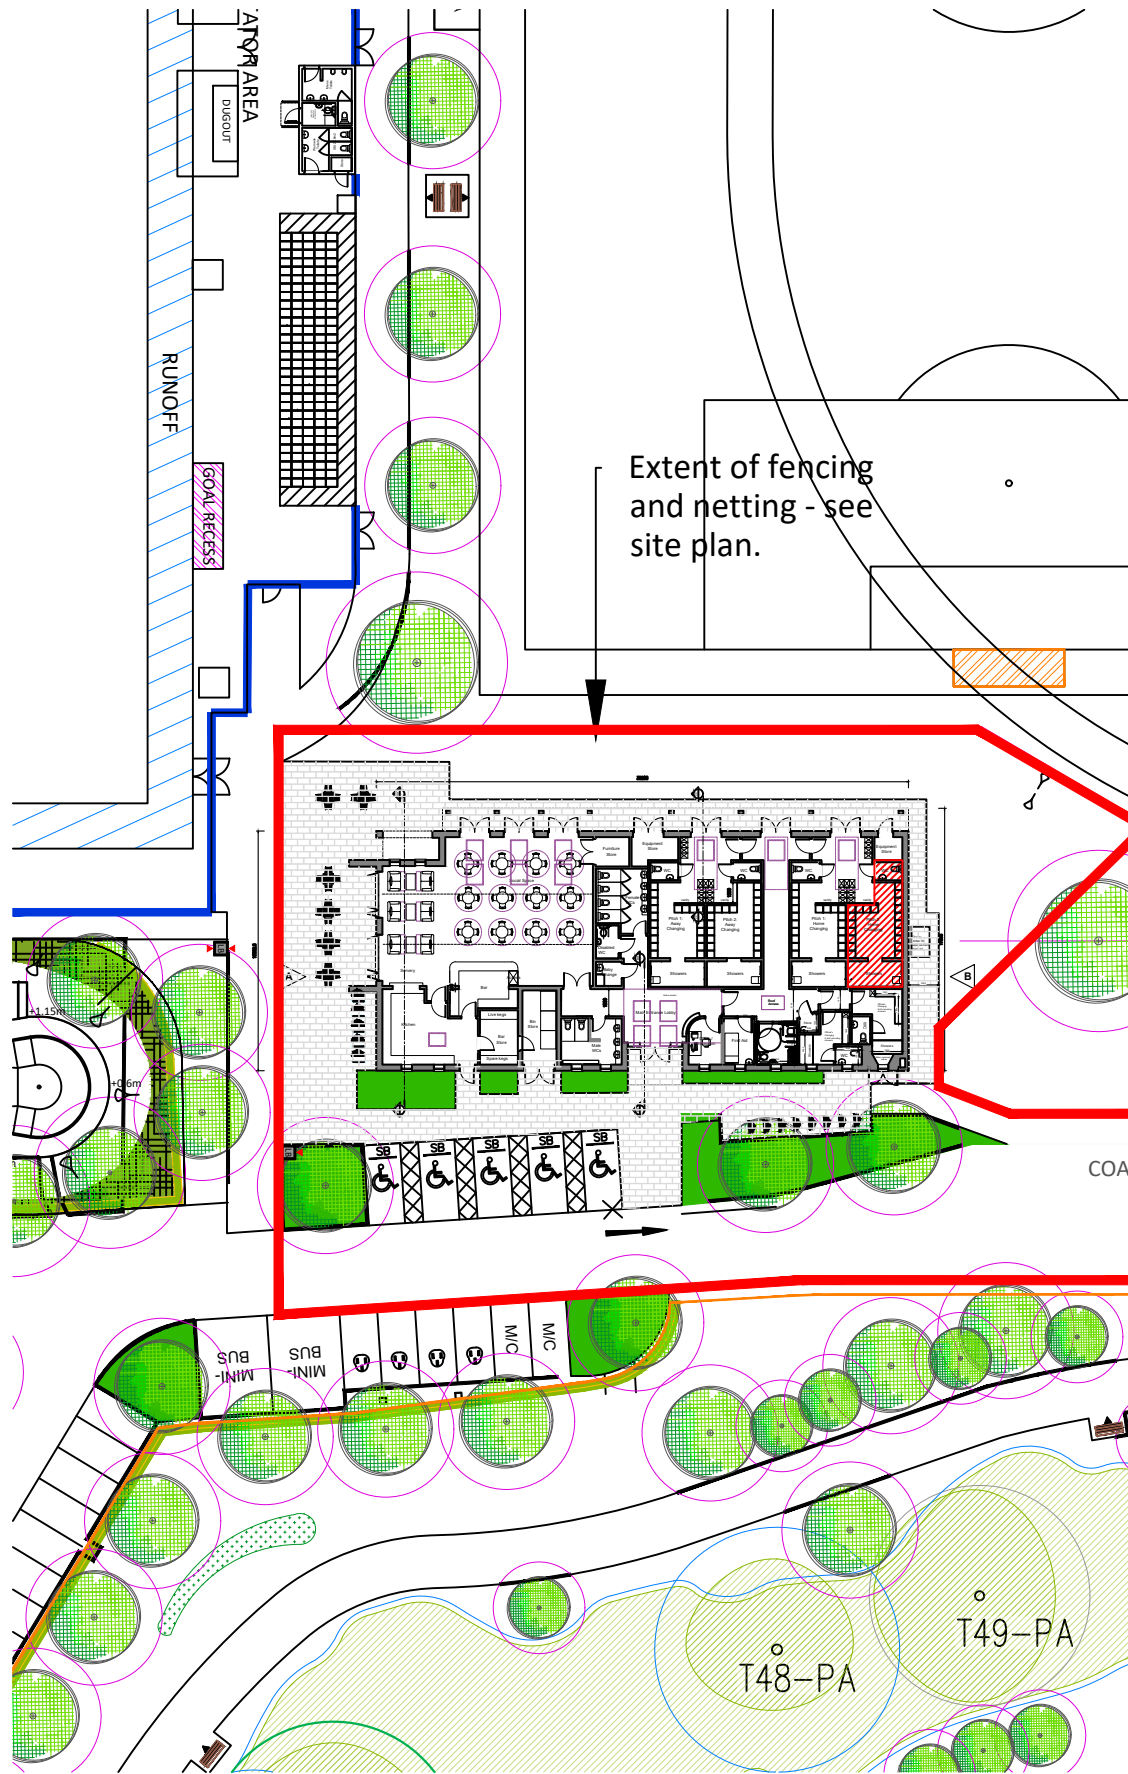

Site Plan
Scale 1:500

REV.	DATE	REVISIONS:	BY	REV.	DATE	REVISIONS:	BY	REV.	DATE	REVISIONS:	BY	STATUS:
A	11/12/23	Red Boundary Line amends to include the ball fence.	A.Gh.	J	19/12/23	Northpoint and scale bar added.	NCL					
B	19/02/24	Revisions to ball fence.	AM									
D	02/06/25	Internal alterations.	EG									
E	10/10/25	Internal alterations/ glazing positions and canopy	EG									
F	23/10/25	Building mirrored	EG									
G	07/11/25	Updates discussed at DTM 06/11/25	EG									
H	25/11/25	Updates for planning	EG									
I	05/12/25	Plant room moved into roof space so officials changing rooms comply with Sports England.	EG									
J	16/12/25	Home changing rooms updated.	NL									

© COPYRIGHT EXISTS ON THE DESIGNS AND INFORMATION SHOWN ON THIS DRAWING. This drawing may be scaled or cross referenced to the scale bar for planning application purposes only. Do not scale for any other purpose, use figured dimensions only. Subject to site survey and all necessary consents. All dimensions to be checked by user and any discrepancies, errors or omissions to be reported to the Architect before work commences. This drawing is to be read in conjunction with all other relevant materials. OS Licence No. 100007327

Planning

CLIENT:	Legal & General	PROJECT:	Sports Pavilion Mowbray, North Horsham	 architecture planning masterplanning Broadmead House, Farnham Business Park, Weydon Lane, Farnham, Surrey GU9 8QT. info@osparchitecture.com www.osparchitecture.com Tel: 01252 267878
SCALE:	1:100 (A1 ORIGINAL)	DRAWING:	Proposed Plans & Elevations	
DRAWN:	EG	22157	P103	J
DATE:	23/10/22			