


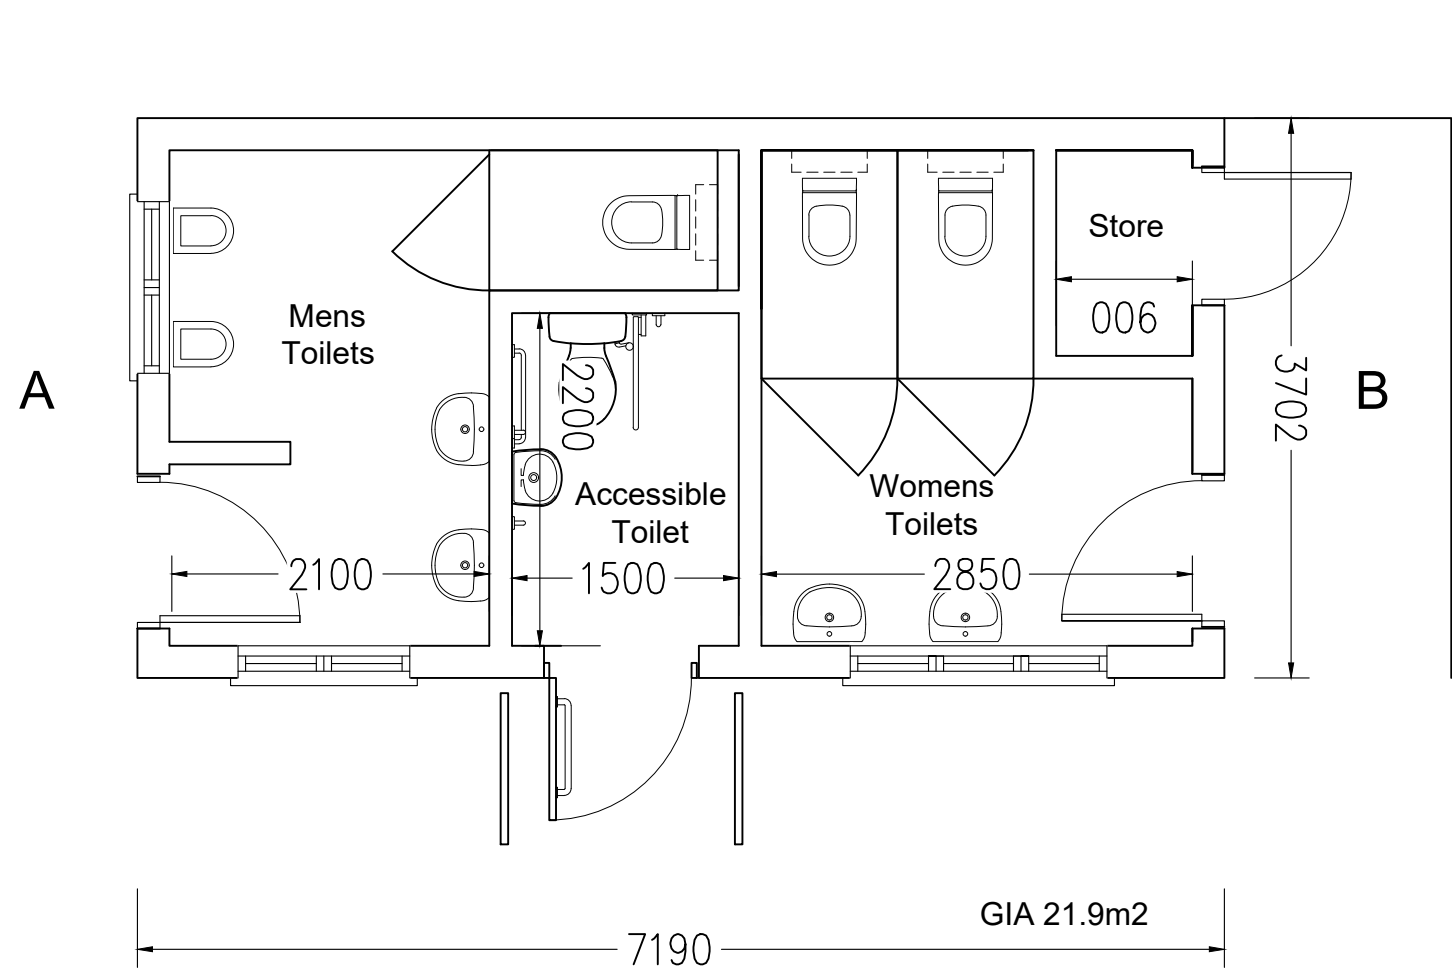


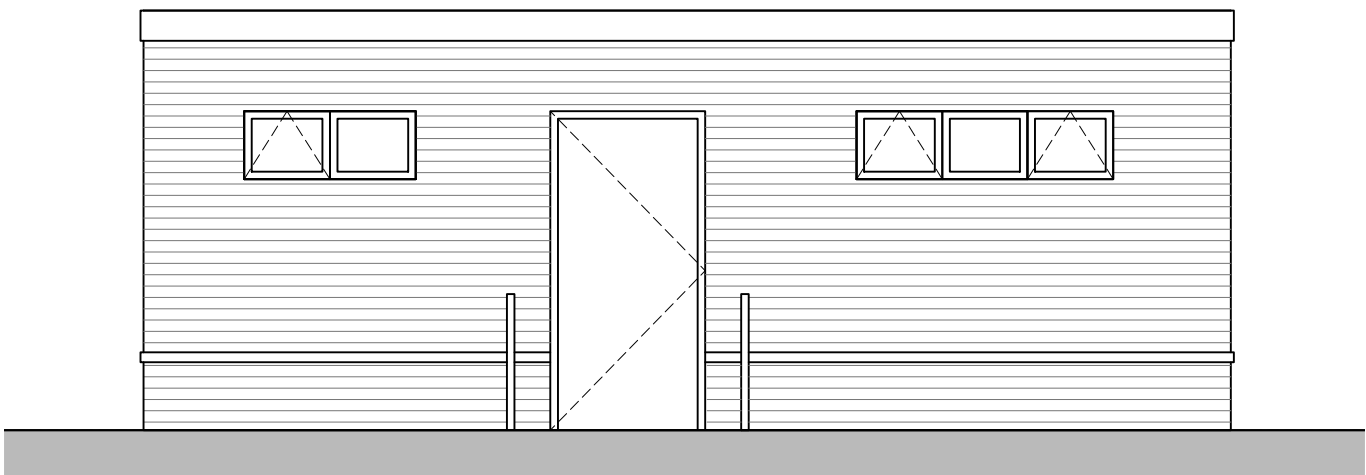


Ground Floor Plan

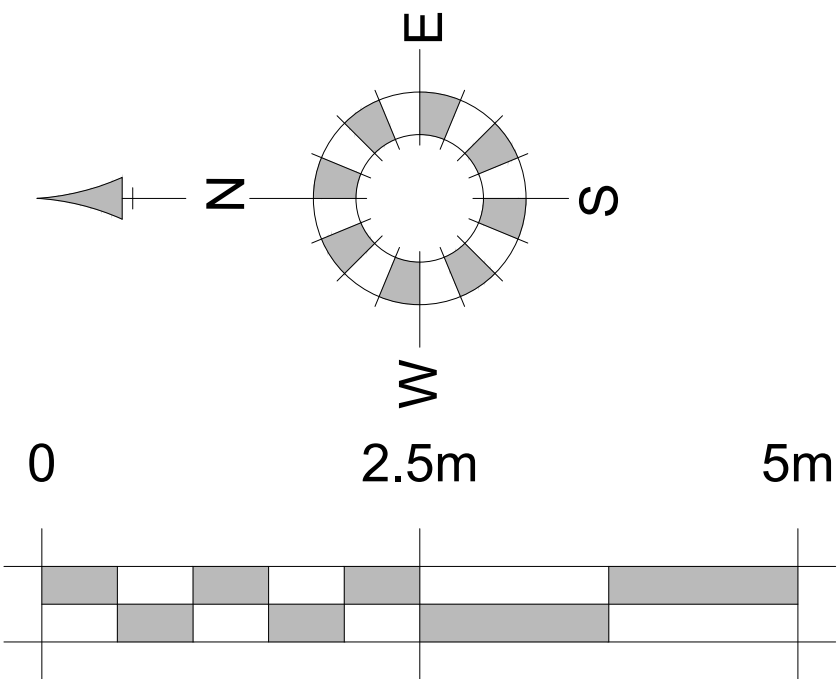


Front Elevation

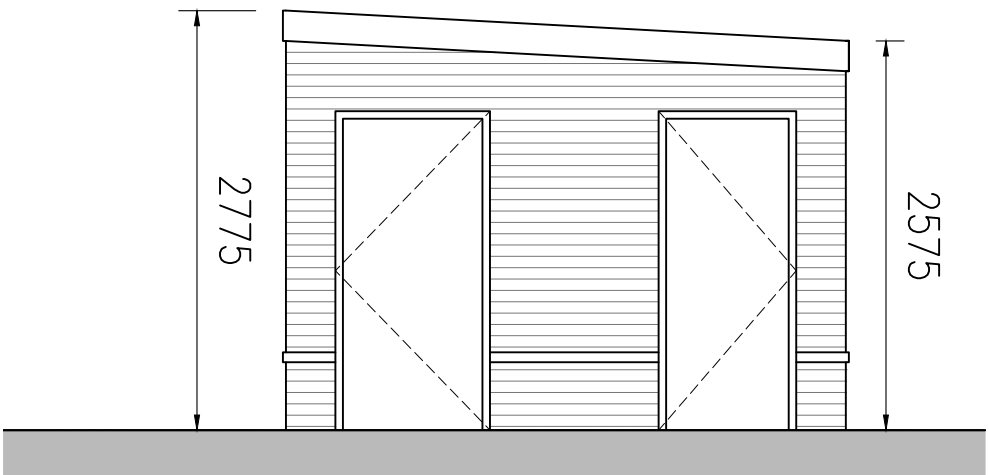

Elevation B

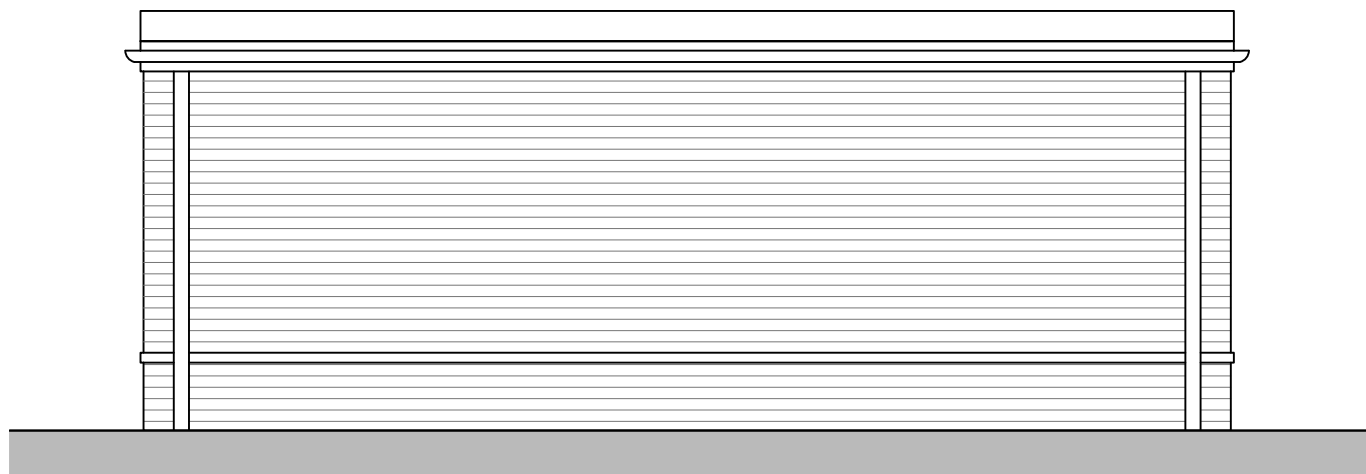

Rear Elevation

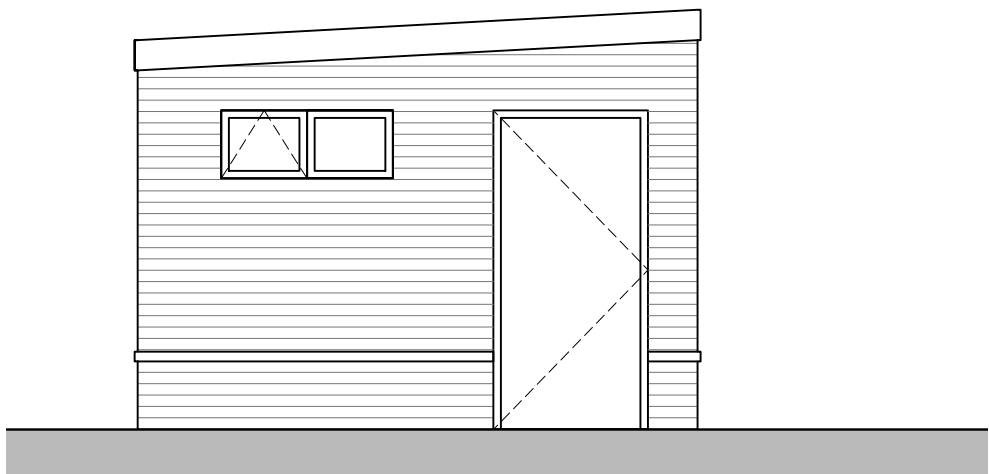

Elevation A

REV.	DATE	REVISIONS:	BY	REV.	DATE	REVISIONS:	BY	STATUS:	CLIENT:	PROJECT:	 architecture planning masterplanning Broadmede House, Farnham Business Park, Weydon Lane, Farnham, Surrey GU9 8QT. info@osparchitecture.com www.osparchitecture.com Tel: 01252 267878		
A	21/11/25	First issue	EG						Legal & General	Sports Pavilion			
B	25/11/25	Coordination and Comments	EG						1:100	Mowbray, North Horsham			
C	19/12/25	Planning Issue	NCL						(A2 ORIGINAL)	Toilet Block			
		Northpoint and scale bar added.							DRAWN: EG	22157	P110	C	
									DATE: 21/11/25				

© COPYRIGHT EXISTS ON THE DESIGNS AND INFORMATION SHOWN ON THIS DRAWING

This drawing may be scaled or cross referenced to the scale bar for planning application purposes only. Do not scale for any other purpose. Use figured dimensions only. Subject to site survey and all necessary consents. All dimensions to be checked by user and any discrepancies, errors or omissions to be reported to the Architect before work commences. This drawing is to be read in conjunction with all other relevant materials.

OS Licence No. AC0000851327