



Notes


THIS DRAWING READ IN CONJUNCTION WITH :

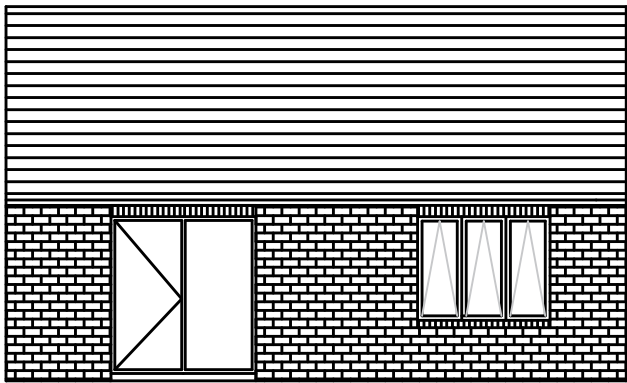

Rear Elevation

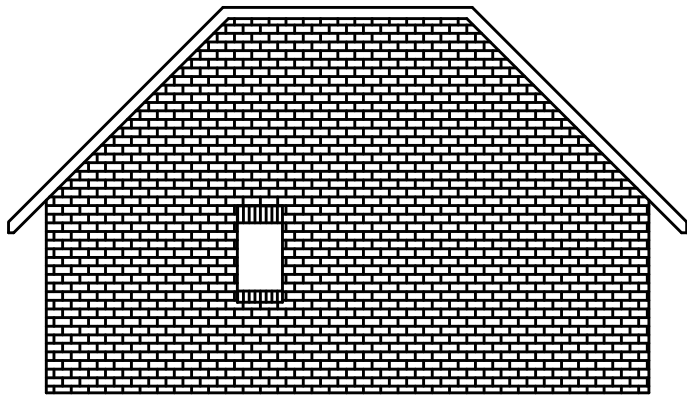


Side Elevation

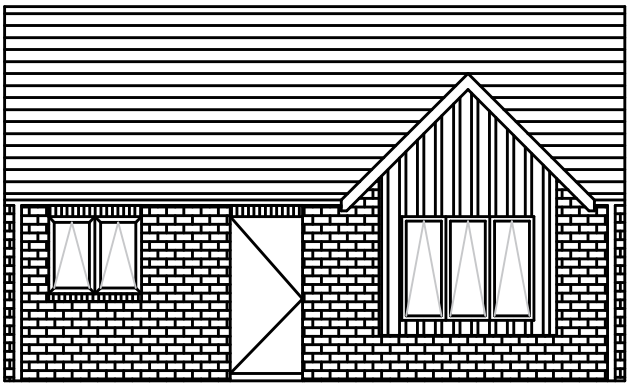


Front Elevation

Typical Existing Bungalow Elevation


Scale 1:100 @ A3

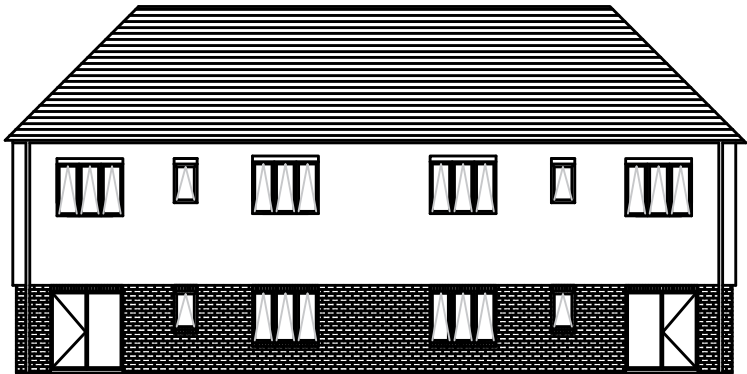


Rear Elevation

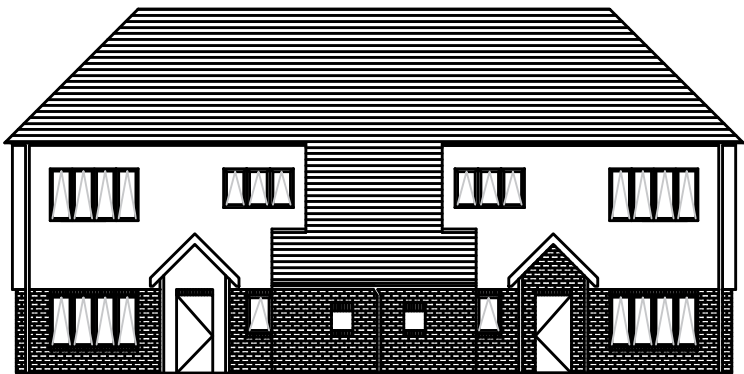

Front Elevation

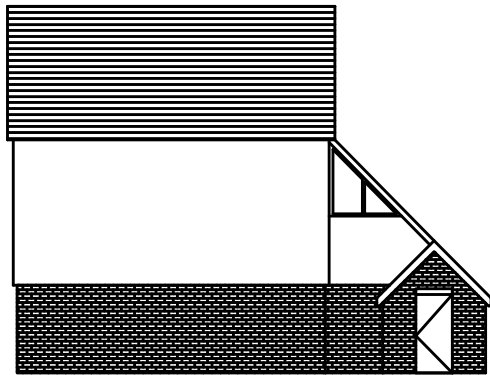

Side Elevation

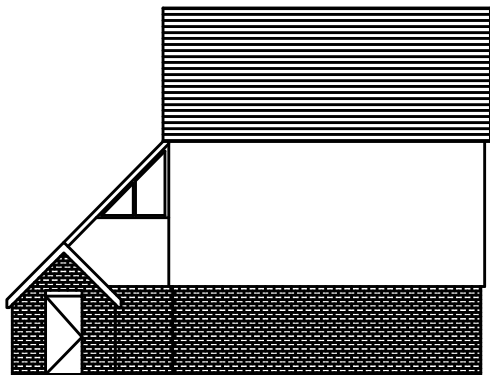


Side Elevation

Typical Existing Flat Block Elevations

Scale 1:100 @ A3

0 0.51m 2m 5m

 

1:100

Rev	Description	Date	Dr by	App by
original by	date created			
GH	07/2021			AHR



client
FirstPort Retirement Property Services

project
Wheelwights, West Chillington

drawing
Existing Typical Bungalow & Block Flat Elevations

project number		scale	
2021.00016.050		As Stated	@A3
drawing number	rev	issue status	
002	A	For Planning	

This drawing is to be read in conjunction with all related drawings. All dimensions must be checked and verified on site before commencing any work or producing shop drawings. The originator should be notified immediately of any discrepancy. This drawing is copyright and remains the property of AHR.