

SITE LOCATION




Reproduced by permission of Ordnance Survey on behalf of the Controller of His Majesty's Stationary Office
All rights reserved. © Crown Copyright licence no. 100022432

SITE AREA PLAN



SITE PHOTOGRAPH

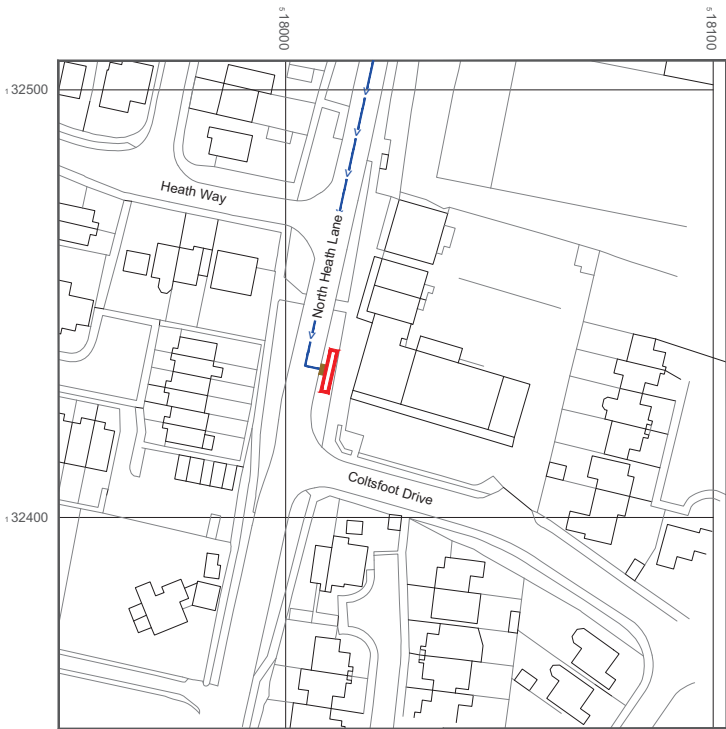

Reproduced by permission of Ordnance Survey on behalf of the Controller of His Majesty's Stationary Office
All rights reserved. © Crown Copyright licence no. 100022432

NGR E: 518010 N: 132433
W3W: butter.sudden.note

SITE LOCATION PLAN



NOTES:
1. ALL DIMENSIONS IN MM UNLESS OTHERWISE NOTED.

Demise:
Access Route To Site:
Access Route:

Master:	Project:	Purpose of Issue:	Issue:
MO01	NTQ	Planning	A
Date:	05/12/2025	Revision / Upgrade Description:	
Drawn:	J. Howden	First Issue	
Checked:	C. Barge		
Approved:	M. Nod		

Hutchison 3G UK Limited
Green Park, 452 Longbridge Avenue
Reading, RG2 3JH
Tel: 01162 762 000
Fax: 01162 762 001
H3G Base Station Information line
0845 634 3303
Available from 9pm Monday to Friday

Everything Everywhere
One Broad Street
London
E1 6BE
Tel: 020 7556 9300

Mobile Broadband Network Limited
Sixth Floor, Thames Tower, Station Road, Reading, RG1 1LX

Design Consultant & Principal Contractor:

Unit 27F-G
Hartlebury Trading Estate
Crown Lane
Hartlebury
Worcestershire
DY10 4JD

Site Name:
NORTH HEATH LANE/
COLTSFOOT DRIVE

Site ID:
30003178

Address:
COLTSFOOT DRIVE / NORTH HEATH LANE
NORTH HORSHAM,
HORSHAM,
RH12 5FH


Title:
002 SITE LOCATION PLAN

Project:
NTQ

Purpose of Issue:
GENERAL ARRANGEMENT

EE Cell ID:	MBNL Cell ID:	H3G Cell ID:
10100369	HSM132	RH2014

File name:
HSM132_10100369_RH2014_NTQ_GAD_A

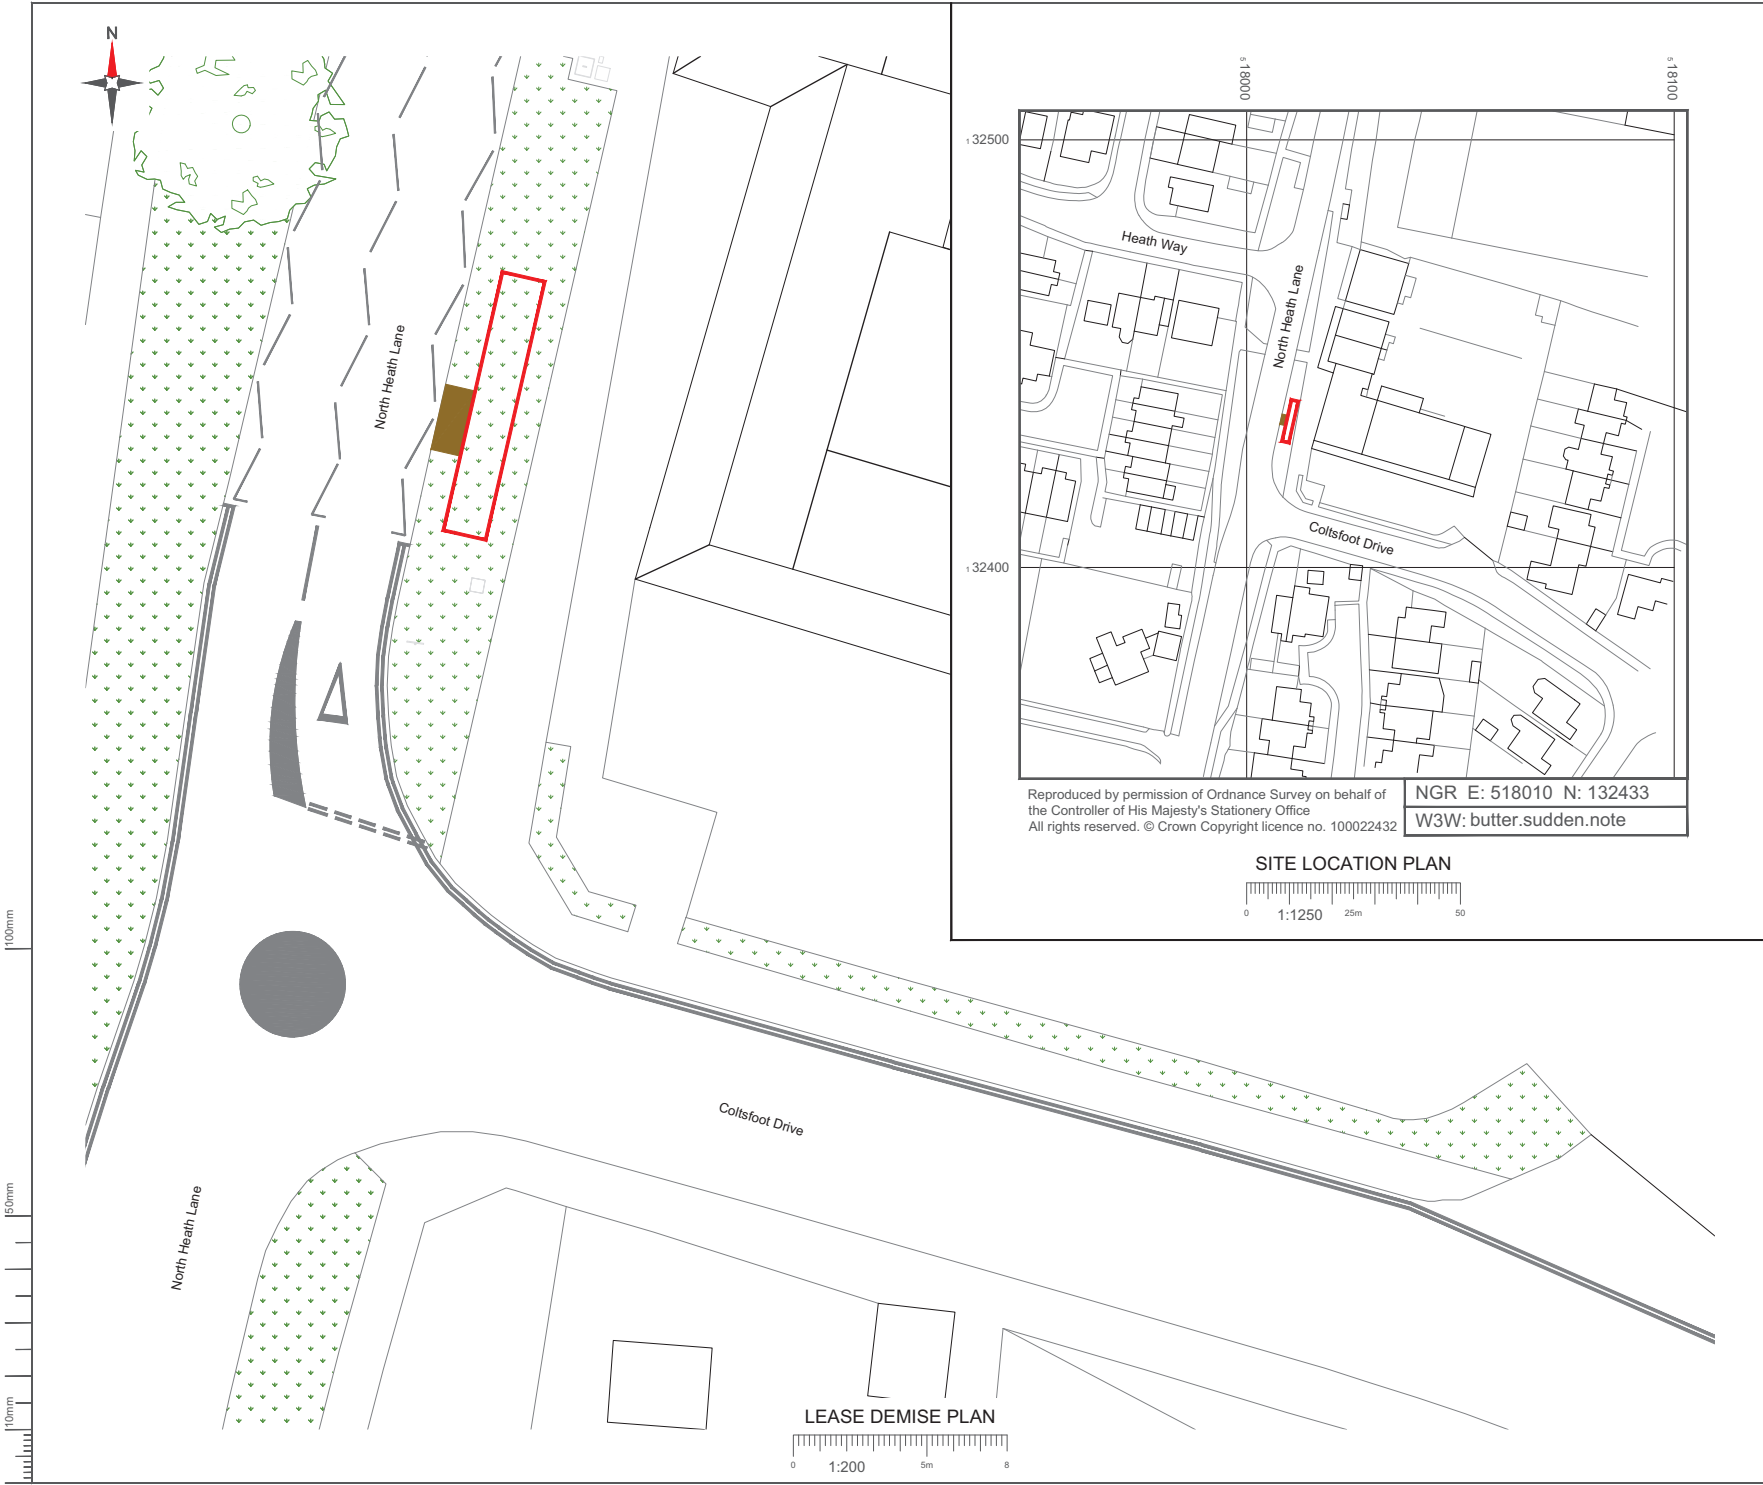

NEW CODE:
Equipment Demise: Outlined in Red 
Access Route: Solid Brown 

Master: MO01	Project: NTQ	Purpose of Issue: Planning	Issue: A
Date: 05/12/2025	Revision / Upgrade Description: First Issue		
Drawn: J. Howden			
Checked: C. Barge			
Approved: M. Nod			



Hutchison 3G UK Limited
Green Park, 452 Longbridge Avenue
Reading, RG2 3JH
Tel: 01183 782 000
Fax: 01183 782 001



Everything Everywhere
One Broad Street
London
E1 8EE
Tel: 020 7586 9000

MBNL Mobile Broadband Network Limited
Sixth Floor, Thames Tower, Station Road, Reading, RG1 1LX

Design Consultant & Principal Contractor:



Unit 27F-G
Hartlebury Trading Estate
Crown Lane
Hartlebury
Worcestershire
DY10 4JD

Site Name: NORTH HEATH LANE/
COLTSFOOT DRIVE

Site ID: 30003178

Address:
COLTSFOOT DRIVE / NORTH HEATH LANE
NORTH HORSHAM,
HORSHAM,
RH12 5FH


Title:
004 LEASE DEMISE

Project:
NTQ

Purpose of Issue:
GENERAL ARRANGEMENT

EE Cell ID: 10100369	MBNL Cell ID: HSM132	H3G Cell ID: RH2014
-------------------------	-------------------------	------------------------

File name:
HSM132_10100369_RH2014_NTQ_GAD_A

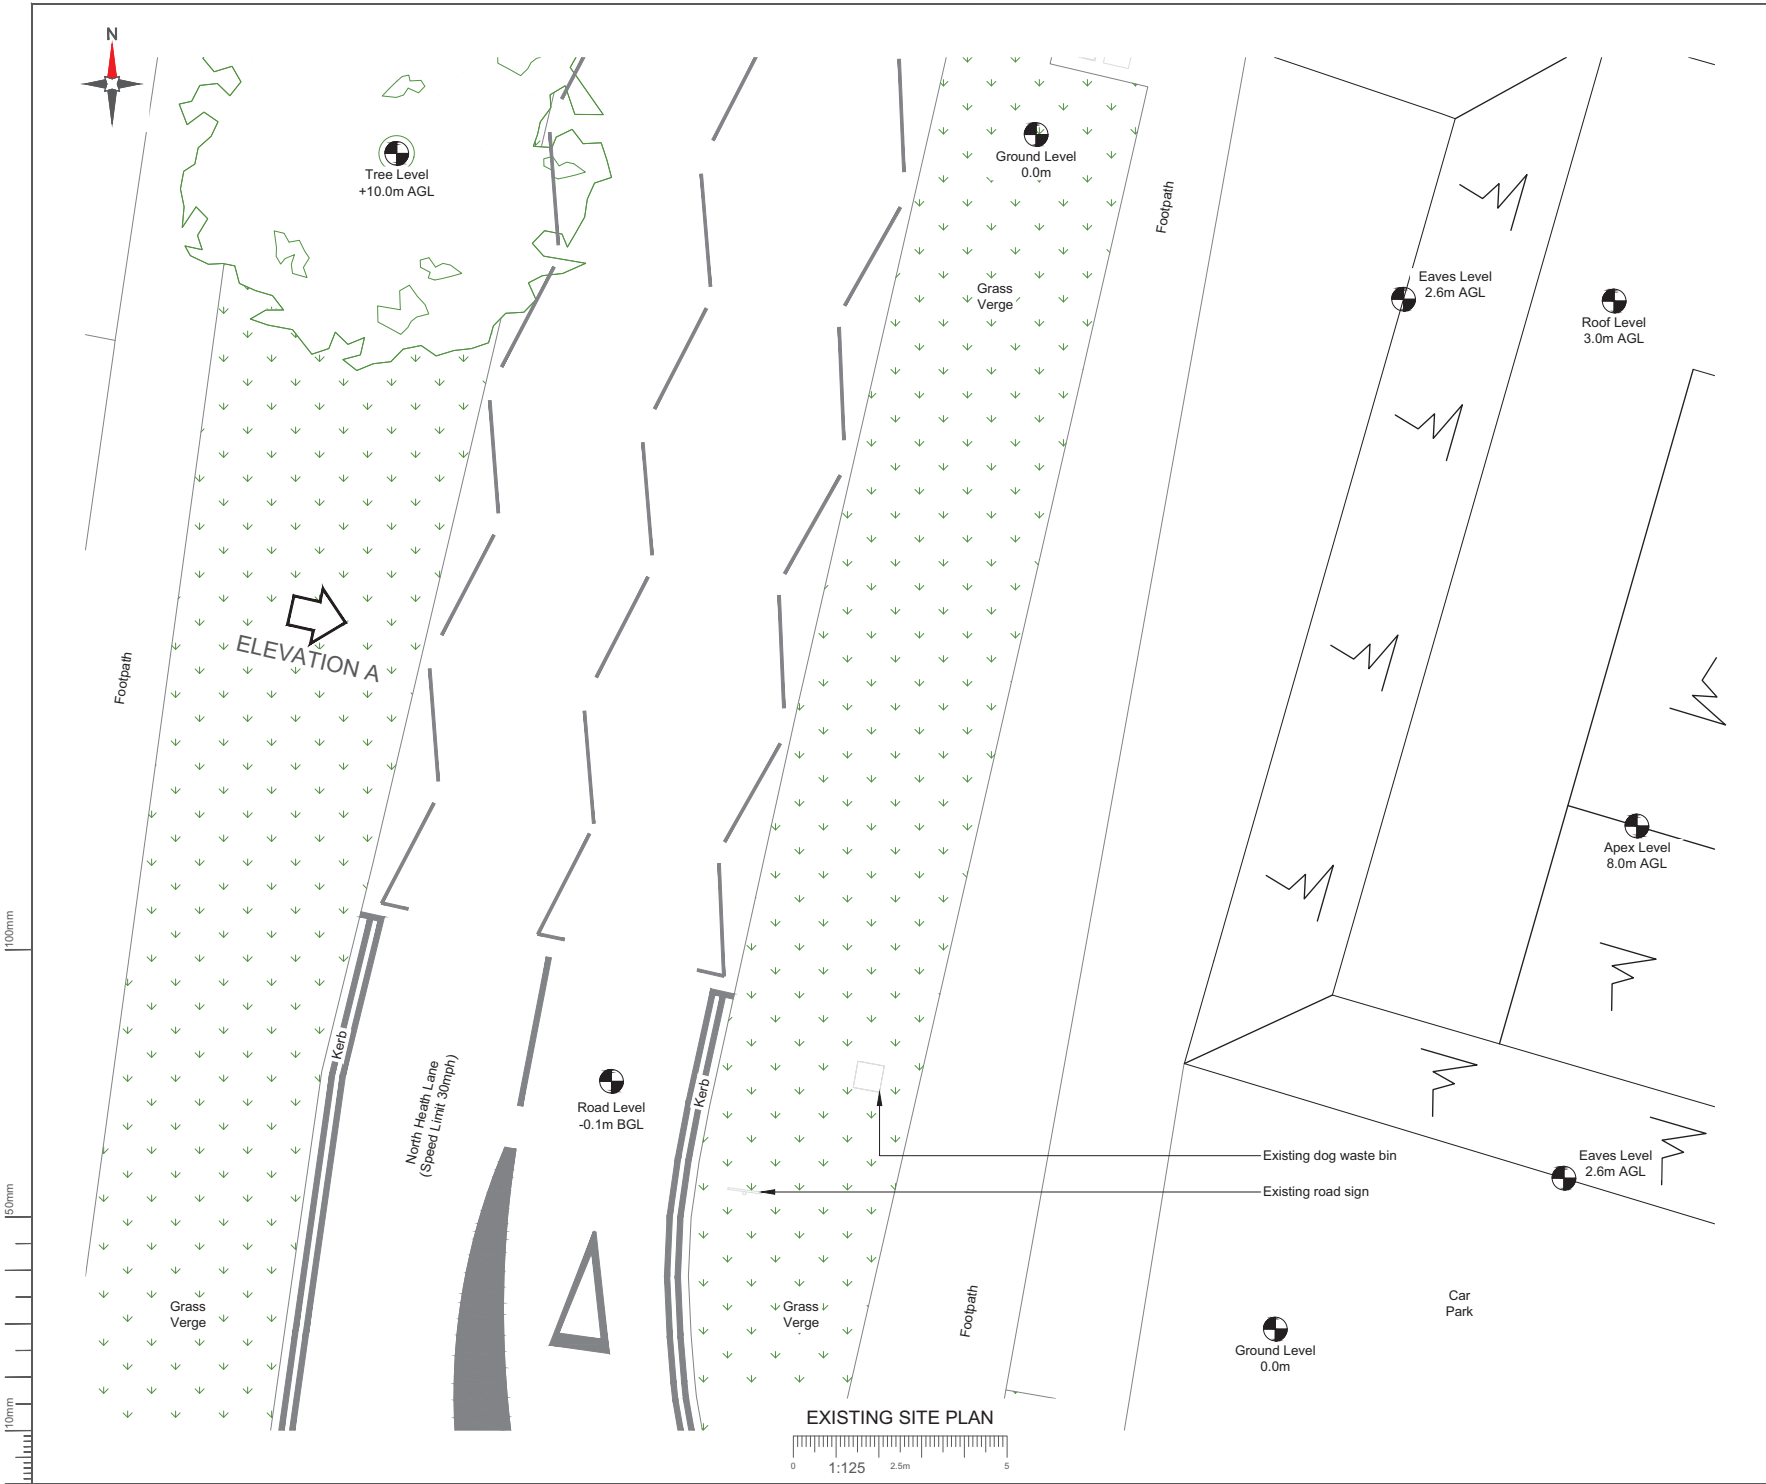

NOTES:

1. ALL DIMENSIONS IN MM UNLESS OTHERWISE NOTED.

Master:	Project:	Purpose of Issue:	Issue:
MO01	NTQ	Planning	A
Date:	05/12/2025	Revision / Upgrade Description:	First Issue
Drawn:	J. Howden		
Checked:	C. Barge		
Approved:	M. Nod		



Hutchison 3G UK Limited
Green Park, 402 Longbridge Avenue
Reading, RG2 3JH
Tel: 01493 765 000
Fax: 01493 765 001
H3G Base Station Information line:
0845 6043002
Available from 9pm Monday to Friday



Everything Everywhere
One Bishop Street
London
E1 6EE
Tel: 020 7556 9300



Mobile Broadband Network Limited
Sixth Floor, Thames Tower, Station Road, Reading, RG1 1LX

Design Consultant & Principal Contractor:



Unit 27F-G
Hartlebury Trading Estate
Crown Lane
Hartlebury
Worcestershire
DY10 4JD

Site Name: NORTH HEATH LANE/
COLTSFOOT DRIVE

Site ID: 30003178

Address: COLTSFOOT DRIVE / NORTH HEATH LANE
NORTH HORSHAM,
HORSHAM,
RH12 5FH


Title: 100 EXISTING SITE PLAN

Project: NTQ


Purpose of Issue: GENERAL ARRANGEMENT

EE Cell ID:	MBNL Cell ID:	H3G Cell ID:
10100369	HSM132	RH2014

File name: HSM132_10100369_RH2014_NTQ_GAD_A

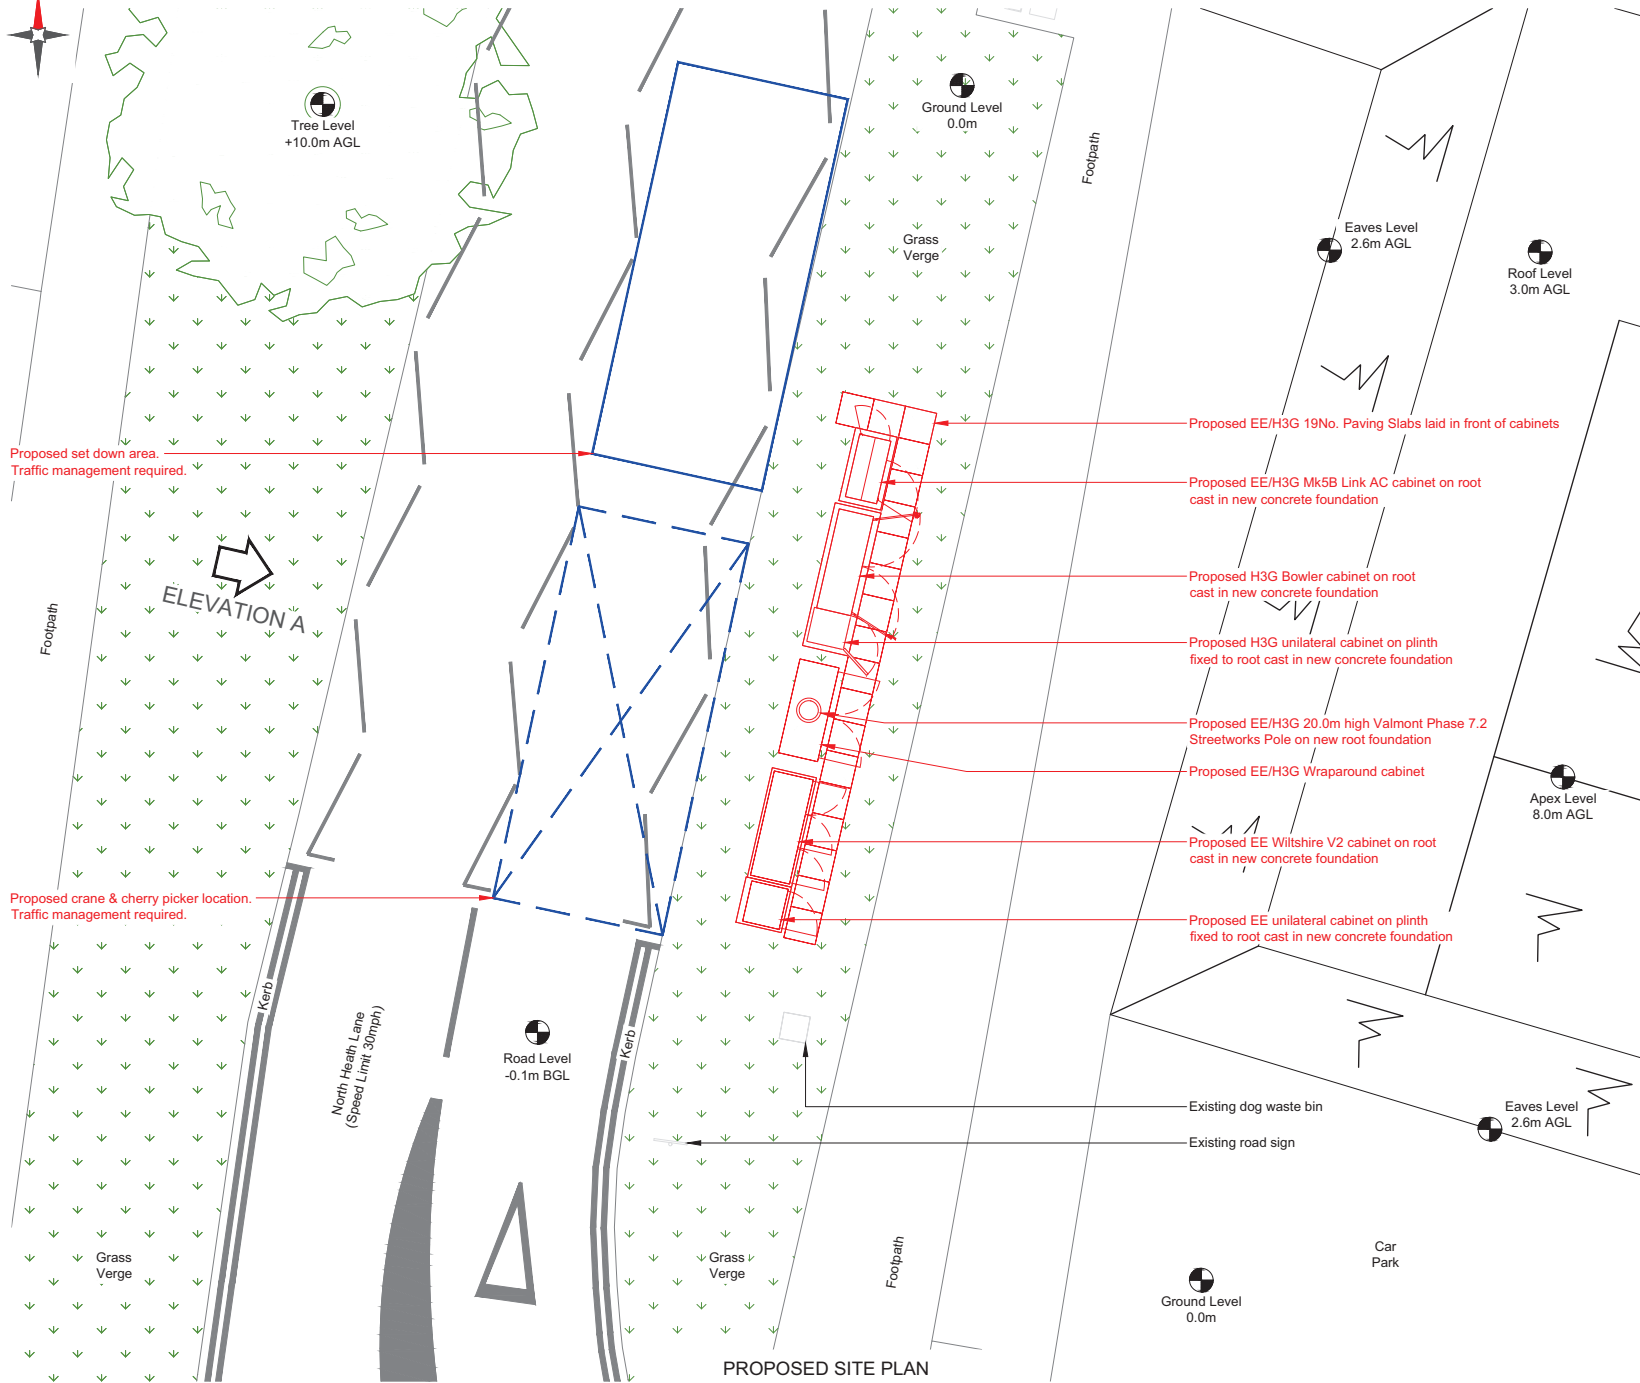

PROPOSED SITE PLAN

 

NOTES:
1. ALL DIMENSIONS IN MM UNLESS OTHERWISE NOTED.

Master:	Project:	Purpose of Issue:	Issue:
MO01	NTQ	Planning	A
Date:	05/12/2025	Revision / Upgrade Description:	First Issue
Drawn:	J. Howden	Checked:	C. Barge
Approved:	M. Nod		

Hutchison 3G UK Limited
Green Park, 452 Longbridge Avenue
Reading, RG2 3JN
Tel: 01162 762 000
Fax: 01162 762 001
H3G Base Station Information line:
0845 6043002
Available from 9pm Monday to Friday

Everything Everywhere
One Bunbury Street
London E1 8EE
Tel: 020 7556 0000

MBNL Mobile Broadband Network Limited
Sixth Floor, Thames Tower, Station Road, Reading, RG1 1LX

Design Consultant & Principal Contractor:

Unit 27F-G
Hartlebury Trading Estate
Crown Lane
Hartlebury
Worcestershire
DY10 4JD

Site Name: NORTH HEATH LANE/
COLTSFOOT DRIVE

Site ID: 30003178

Address: COLTSFOOT DRIVE / NORTH HEATH LANE
NORTH HORSHAM,
HORSHAM,
RH12 5FH

Title: 150 PROPOSED SITE PLAN


Project: NTQ

Purpose of Issue: GENERAL ARRANGEMENT

EE Cell ID:	MBNL Cell ID:	H3G Cell ID:
10100369	HSM132	RH2014

File name: HSM132_10100369_RH2014_NTQ_GAD_A

100mm
150mm
100mm

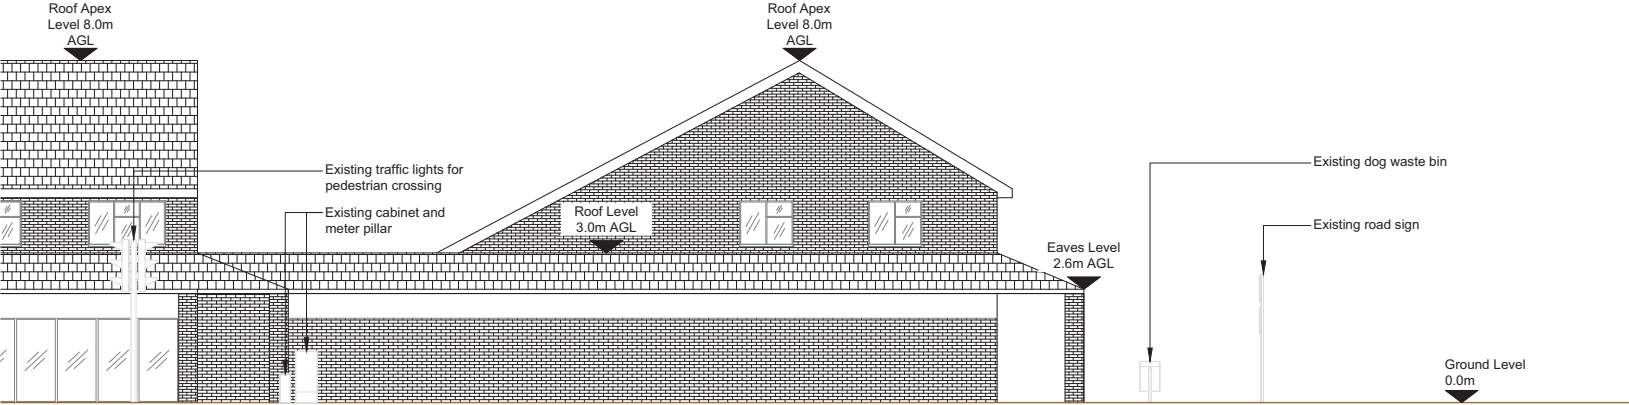

EXISTING SITE ELEVATION A



- NOTES:
1. ALL DIMENSIONS IN MM UNLESS OTHERWISE NOTED.

Master:	Project:	Purpose of Issue:	Issue:
MO01	NTQ	Planning	A
Date:	05/12/2025	Revision / Upgrade Description:	First Issue
Drawn:	J. Howden	Checked:	C. Barge
Approved:	M. Nod		



Hutchison 3G UK Limited
Green Park, 452 Longwalk Avenue
Reading, RG2 3JH
Tel: 01183 700 000
Fax: 01183 700 001
H3G Base Station Information line:
0845 6043000
Available from 9pm Monday to Friday



Everything Everywhere
One Boston Street
London
E1 8EE
Tel: 020 7586 9000



Mobile Broadband Network Limited
Sixth Floor, Thames Tower, Station Road, Reading, RG1 1LX

Design Consultant & Principal Contractor:



Unit 27F-G
Hartlebury Trading Estate
Crown Lane
Hartlebury
Worcestershire
DY10 4JD

Site Name: NORTH HEATH LANE/
COLTSFOOT DRIVE

Site ID: 30003178

Address: COLTSFOOT DRIVE / NORTH HEATH LANE
NORTH HORSHAM,
HORSHAM,
RH12 5FH


Title: 200 EXISTING SITE ELEVATION

Project: NTQ

Purpose of Issue: GENERAL ARRANGEMENT

EE Cell ID:	MBNL Cell ID:	H3G Cell ID:
10100369	HSM132	RH2014

File name: HSM132_10100369_RH2014_NTQ_GAD_A

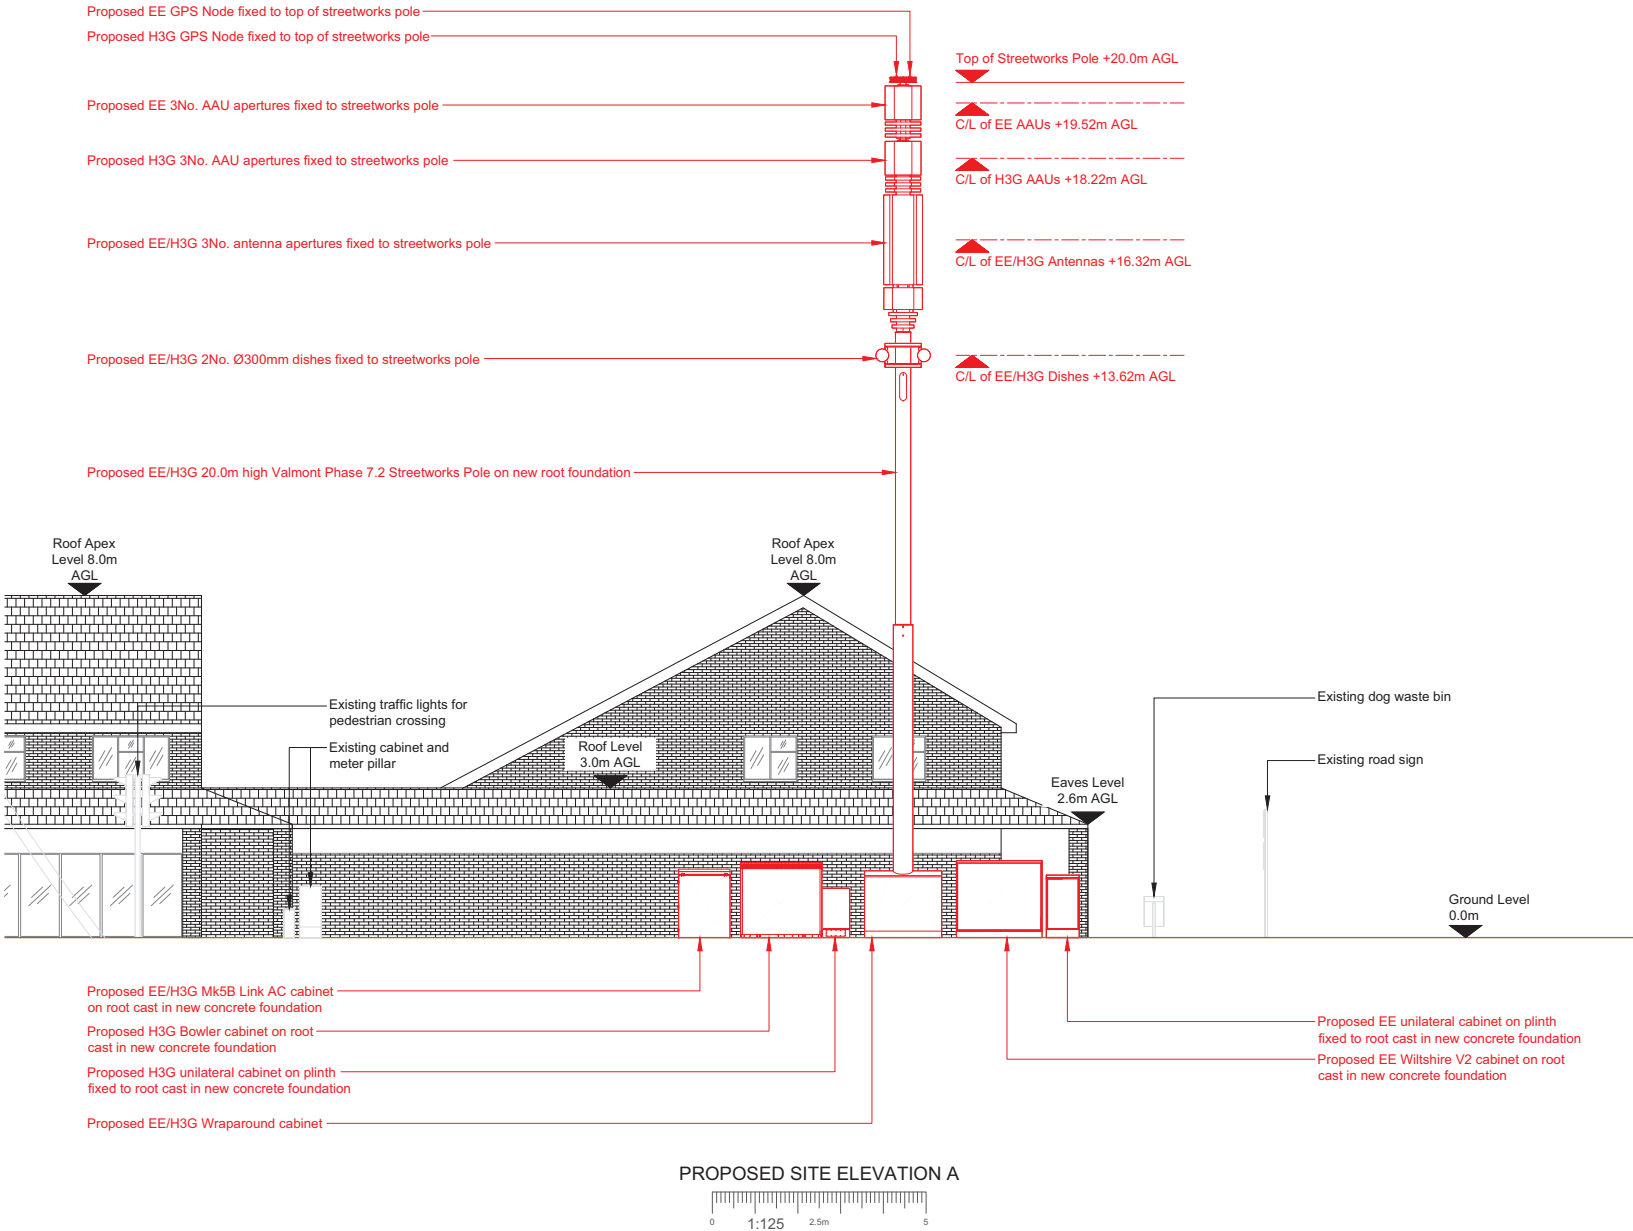

NOTES:

1. ALL DIMENSIONS IN MM UNLESS OTHERWISE NOTED.

Master:	Project:	Purpose of Issue:	Issue:
MO01	NTQ	Planning	A
Date:	05/12/2025	Revision / Upgrade Description:	First Issue
Drawn:	J. Howden	Checked:	C. Barge
Approved:	M. Nod		



Hutchison 3G UK Limited
Green Park, 452 Longwalk Avenue
Reading, RG20 3JH
Tel: 01183 765 000
Fax: 01183 765 001
H3G Base Station Information line
0845 6043002
Available from 9pm Monday to Friday



Everything Everywhere
One Boston Street
London
E1 6BE
Tel: 020 7556 9300

MBNL Mobile Broadband Network Limited
Sixth Floor, Thames Tower, Station Road, Reading, RG1 1LX

Design Consultant & Principal Contractor:



Unit 27F-G
Hartlebury Trading Estate
Crown Lane
Hartlebury
Worcestershire
DY10 4JD

Site Name: NORTH HEATH LANE/
COLTSFOOT DRIVE

Site ID: 30003178

Address: COLTSFOOT DRIVE / NORTH HEATH LANE
NORTH HORSHAM,
HORSHAM,
RH12 5FH

Title: 250 PROPOSED SITE ELEVATION

Project: NTQ

Purpose of Issue: GENERAL ARRANGEMENT

EE Cell ID:	MBNL Cell ID:	H3G Cell ID:
10100369	HSM132	RH2014

File name: HSM132_10100369_RH2014_NTQ_GAD_A