






Front Elevation 1 :100

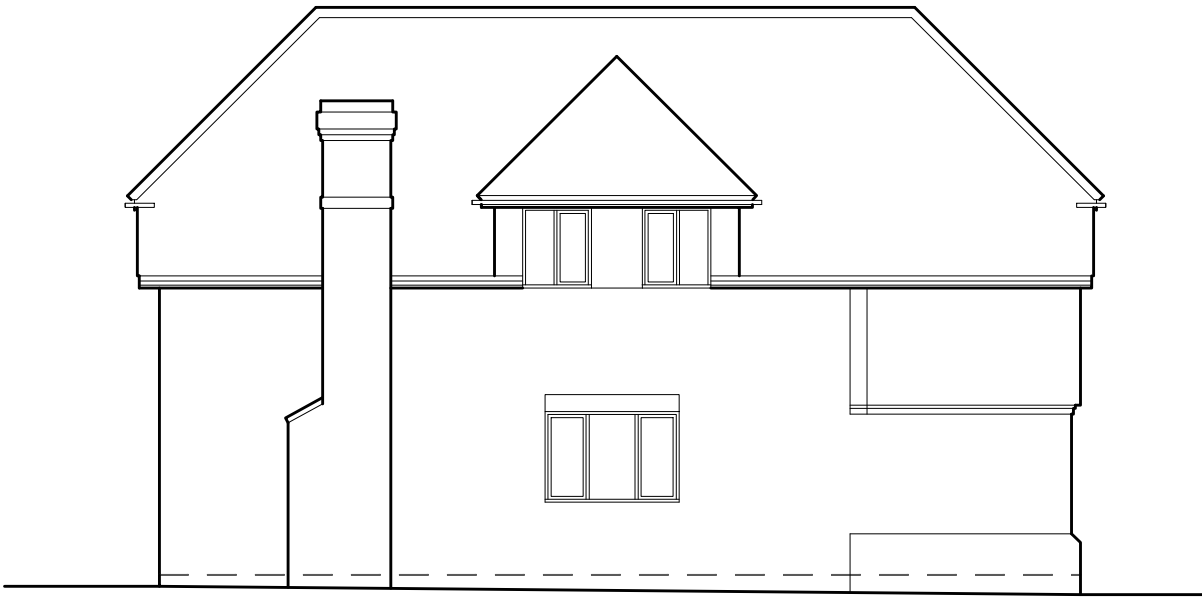

Side Elevation 1 :100

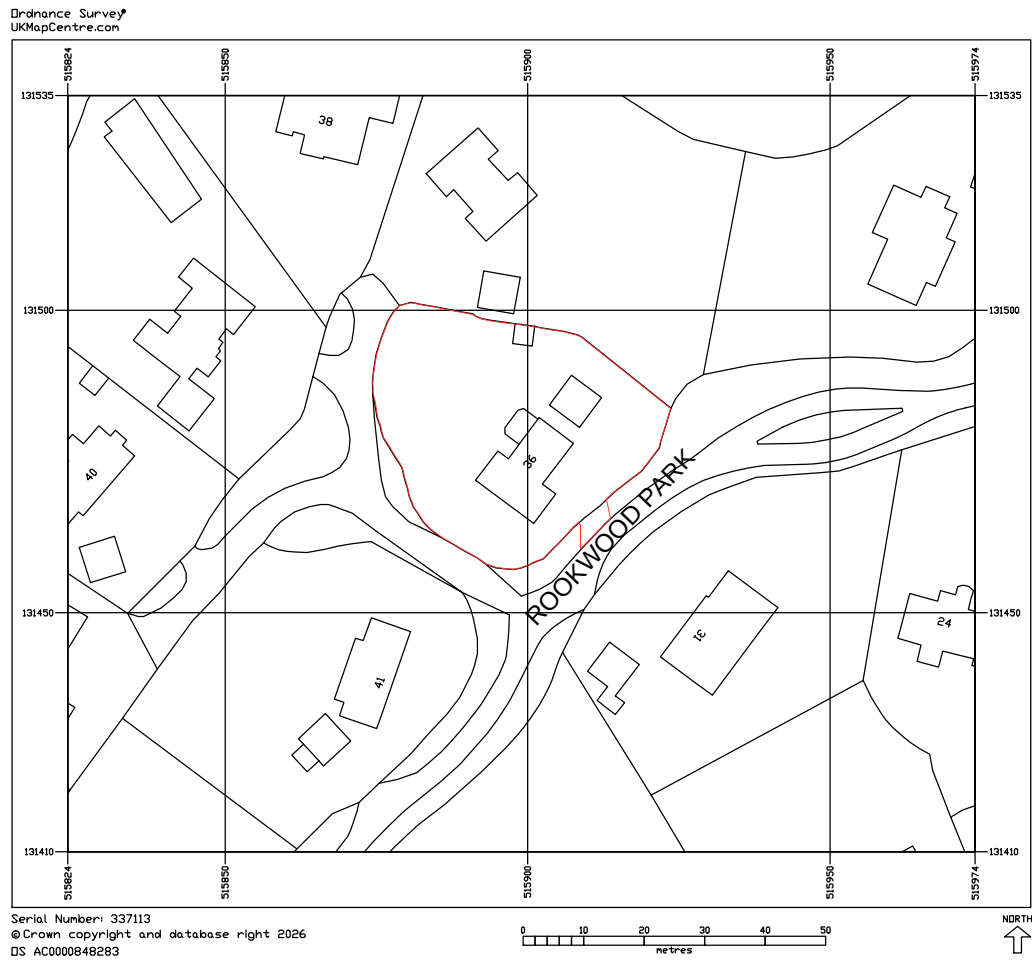


Location Plan 1 :1250

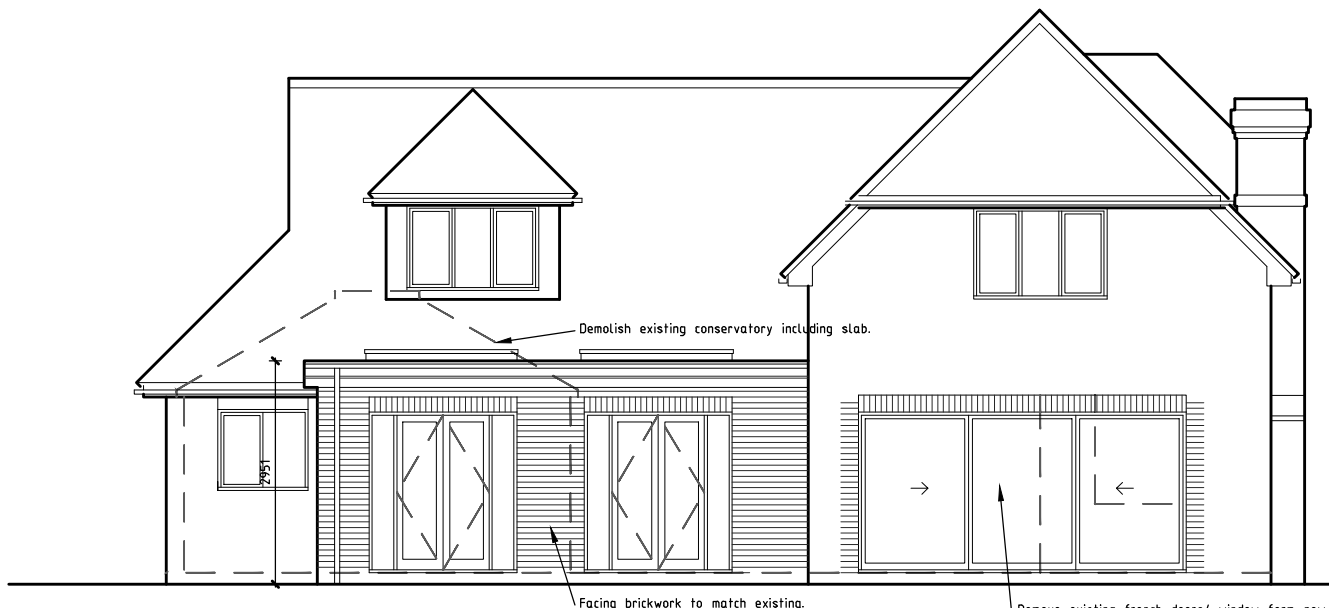


Rear Elevation 1 :100




Side Elevation 1 :100

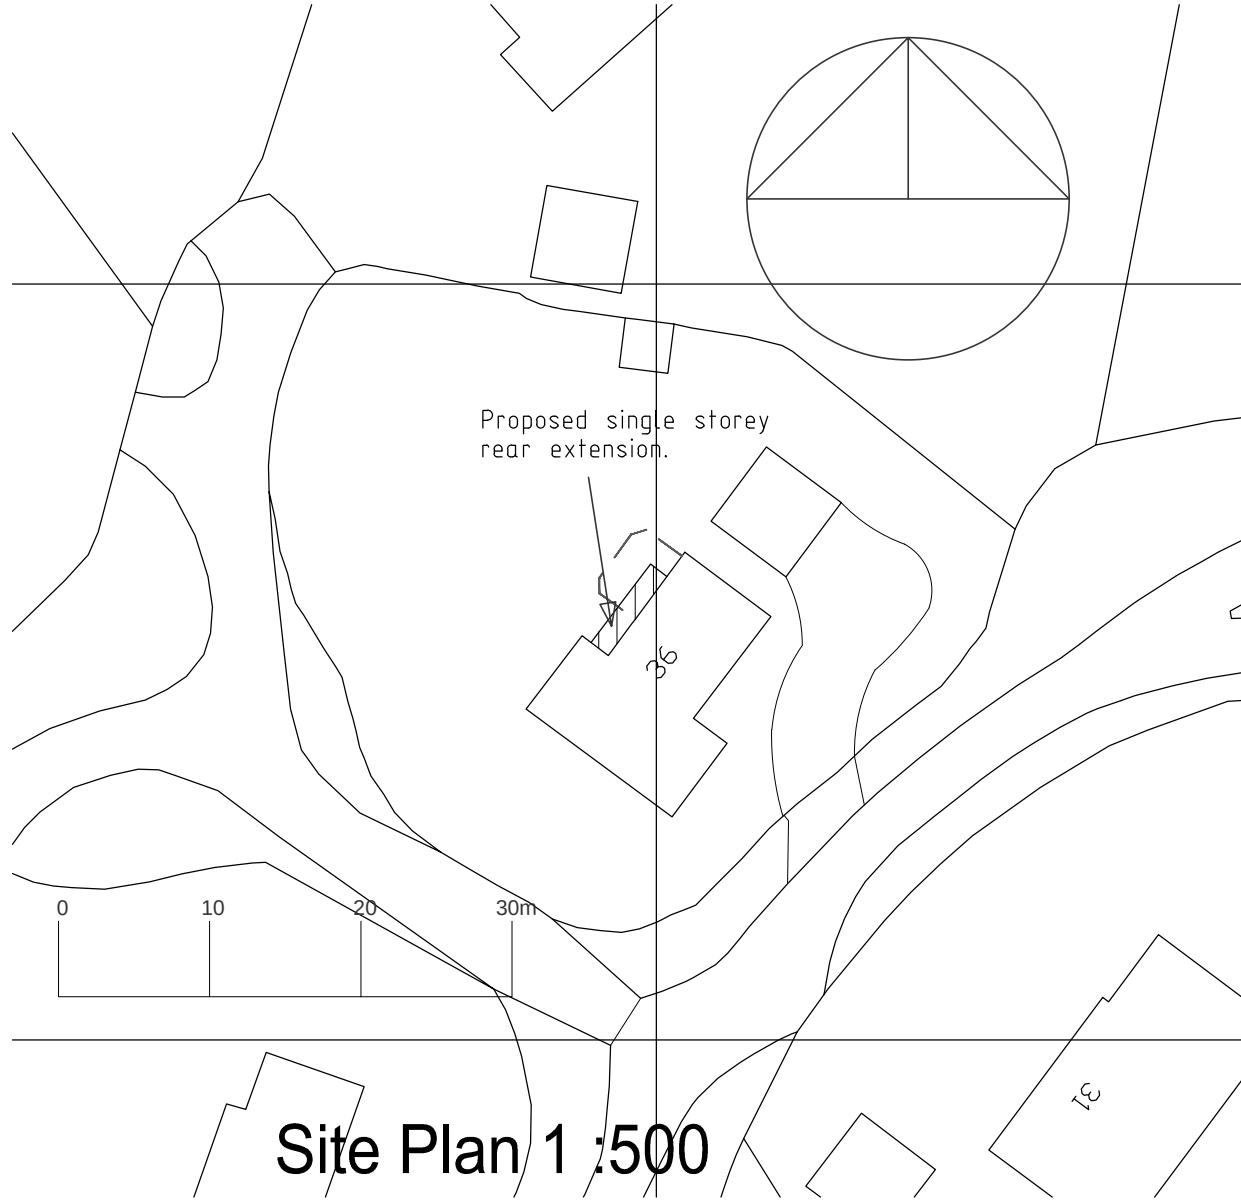


Site Plan 1 :500

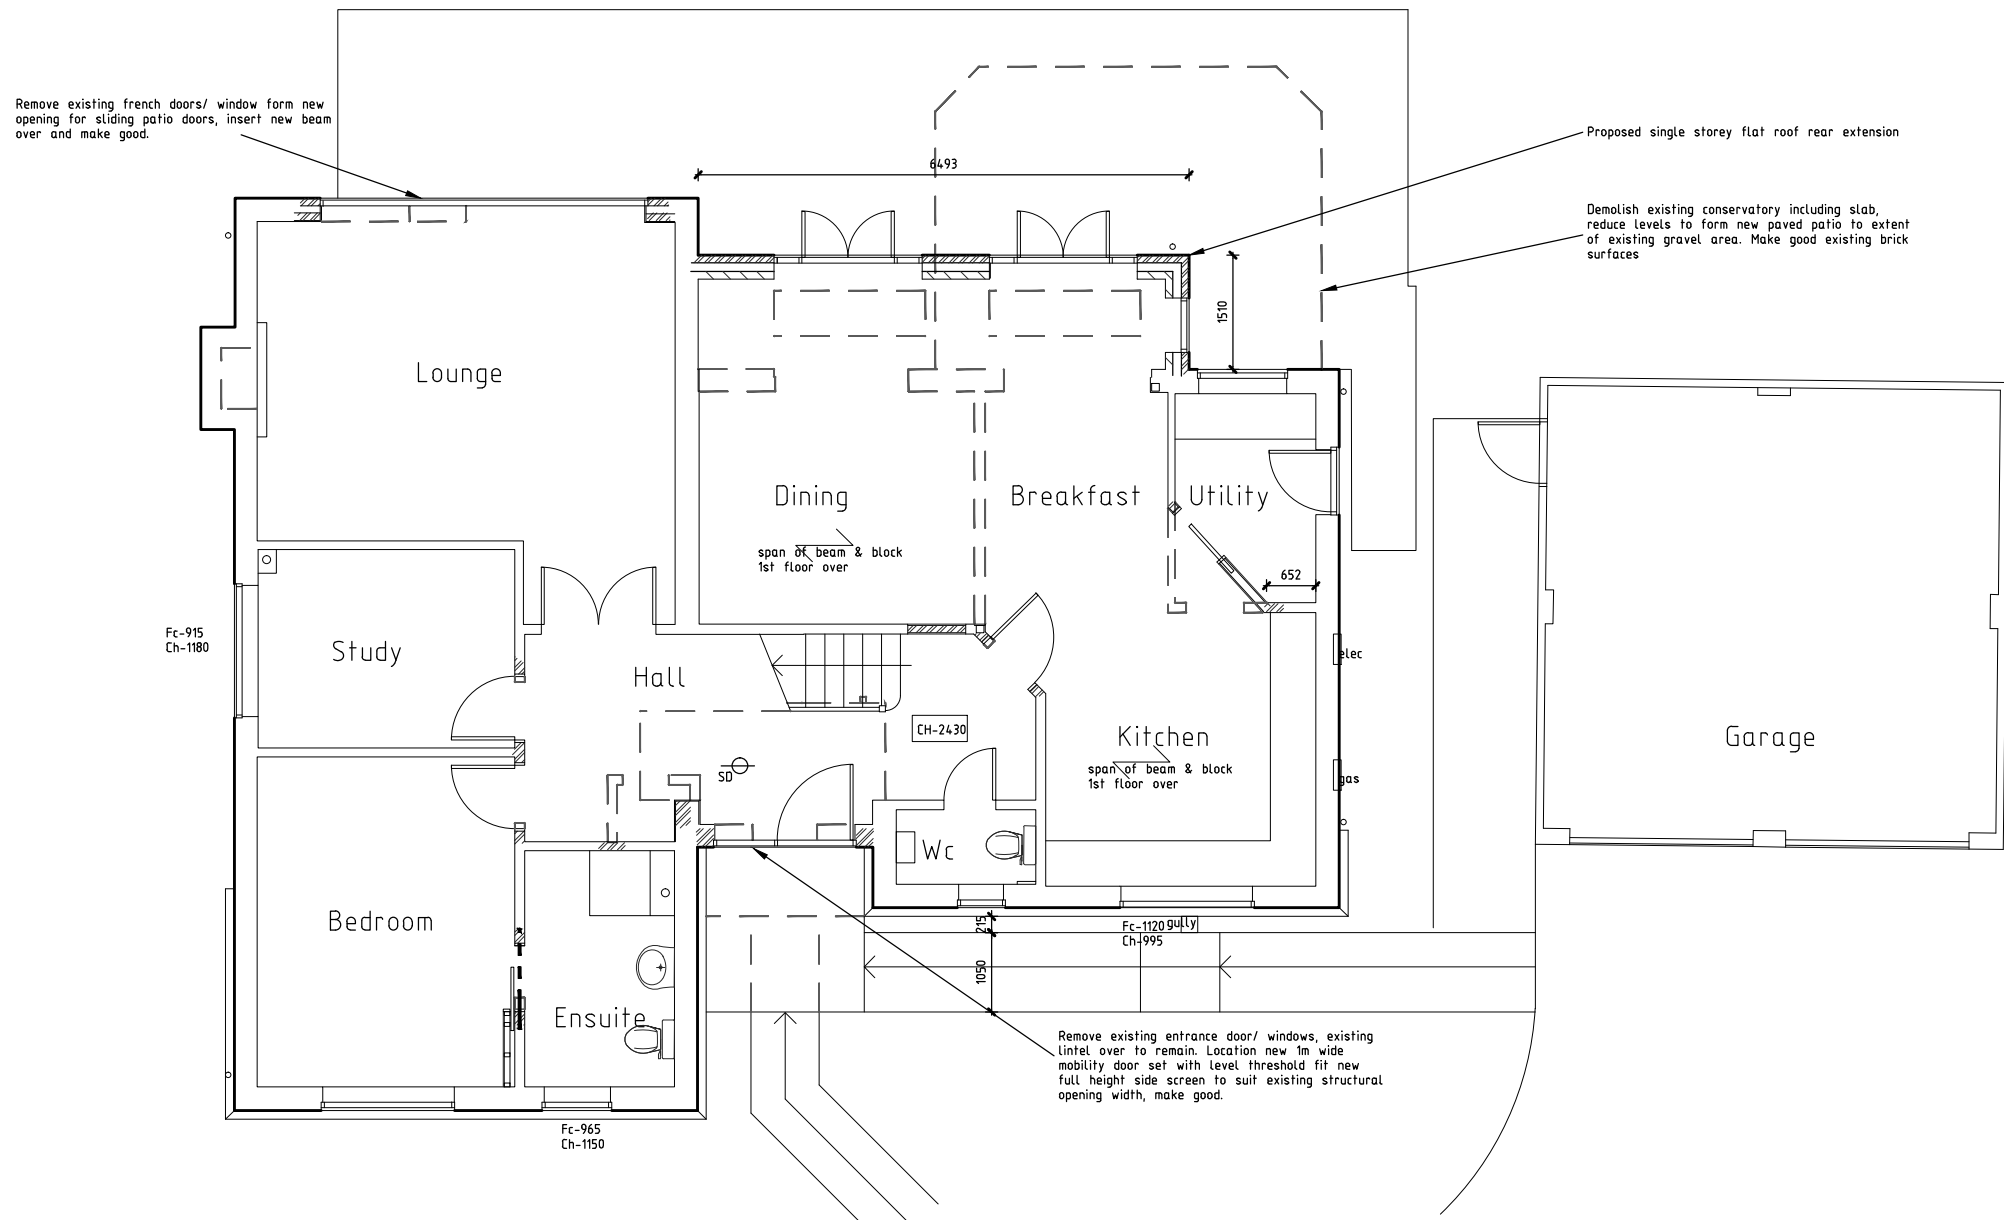

Ground Floor Plan 1 :100

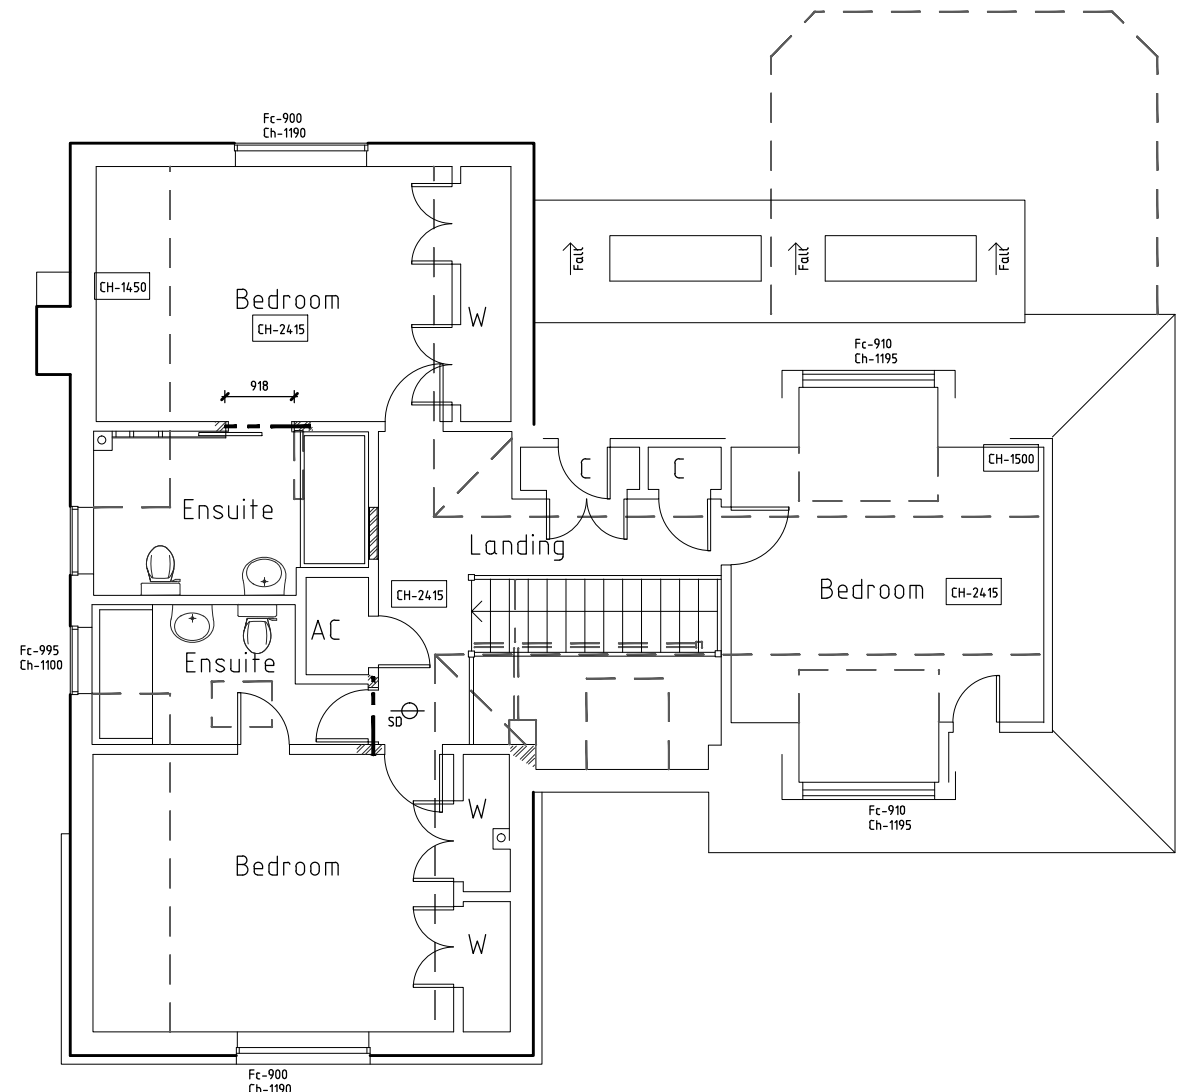

First Floor Plan 1 :100

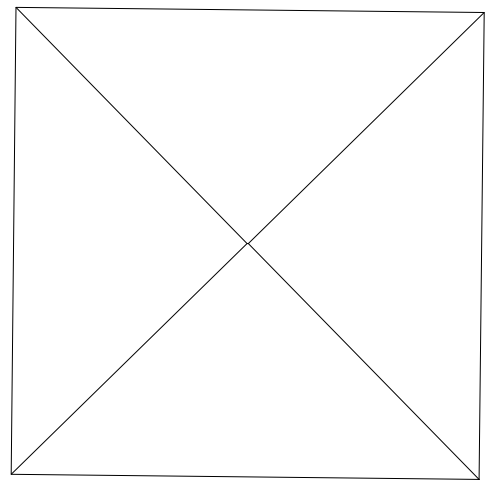

	Date	Revision
© copyright		
Client	Mr & Mrs G Treasure	
Job Title	36 Rookwood Park , Horsham, RH12 1UB.	
Drawing Title	Scheme Proposals Plans and Elevations	
Scale	AS @ A1	
Date	July 2026	Drawn by JRB
Drawing No.	SP/LDC/26/ 01	Rev. -