


Floor Area:

Garage	=	16sqm
House	=	84sqm
TOTAL	=	100sqm

For Construction purposes only: Do not scale from this drawing. Figured dimensions only to be taken. Check all dimensions prior to setting out. Report all discrepancies to the Architect.

Revisions

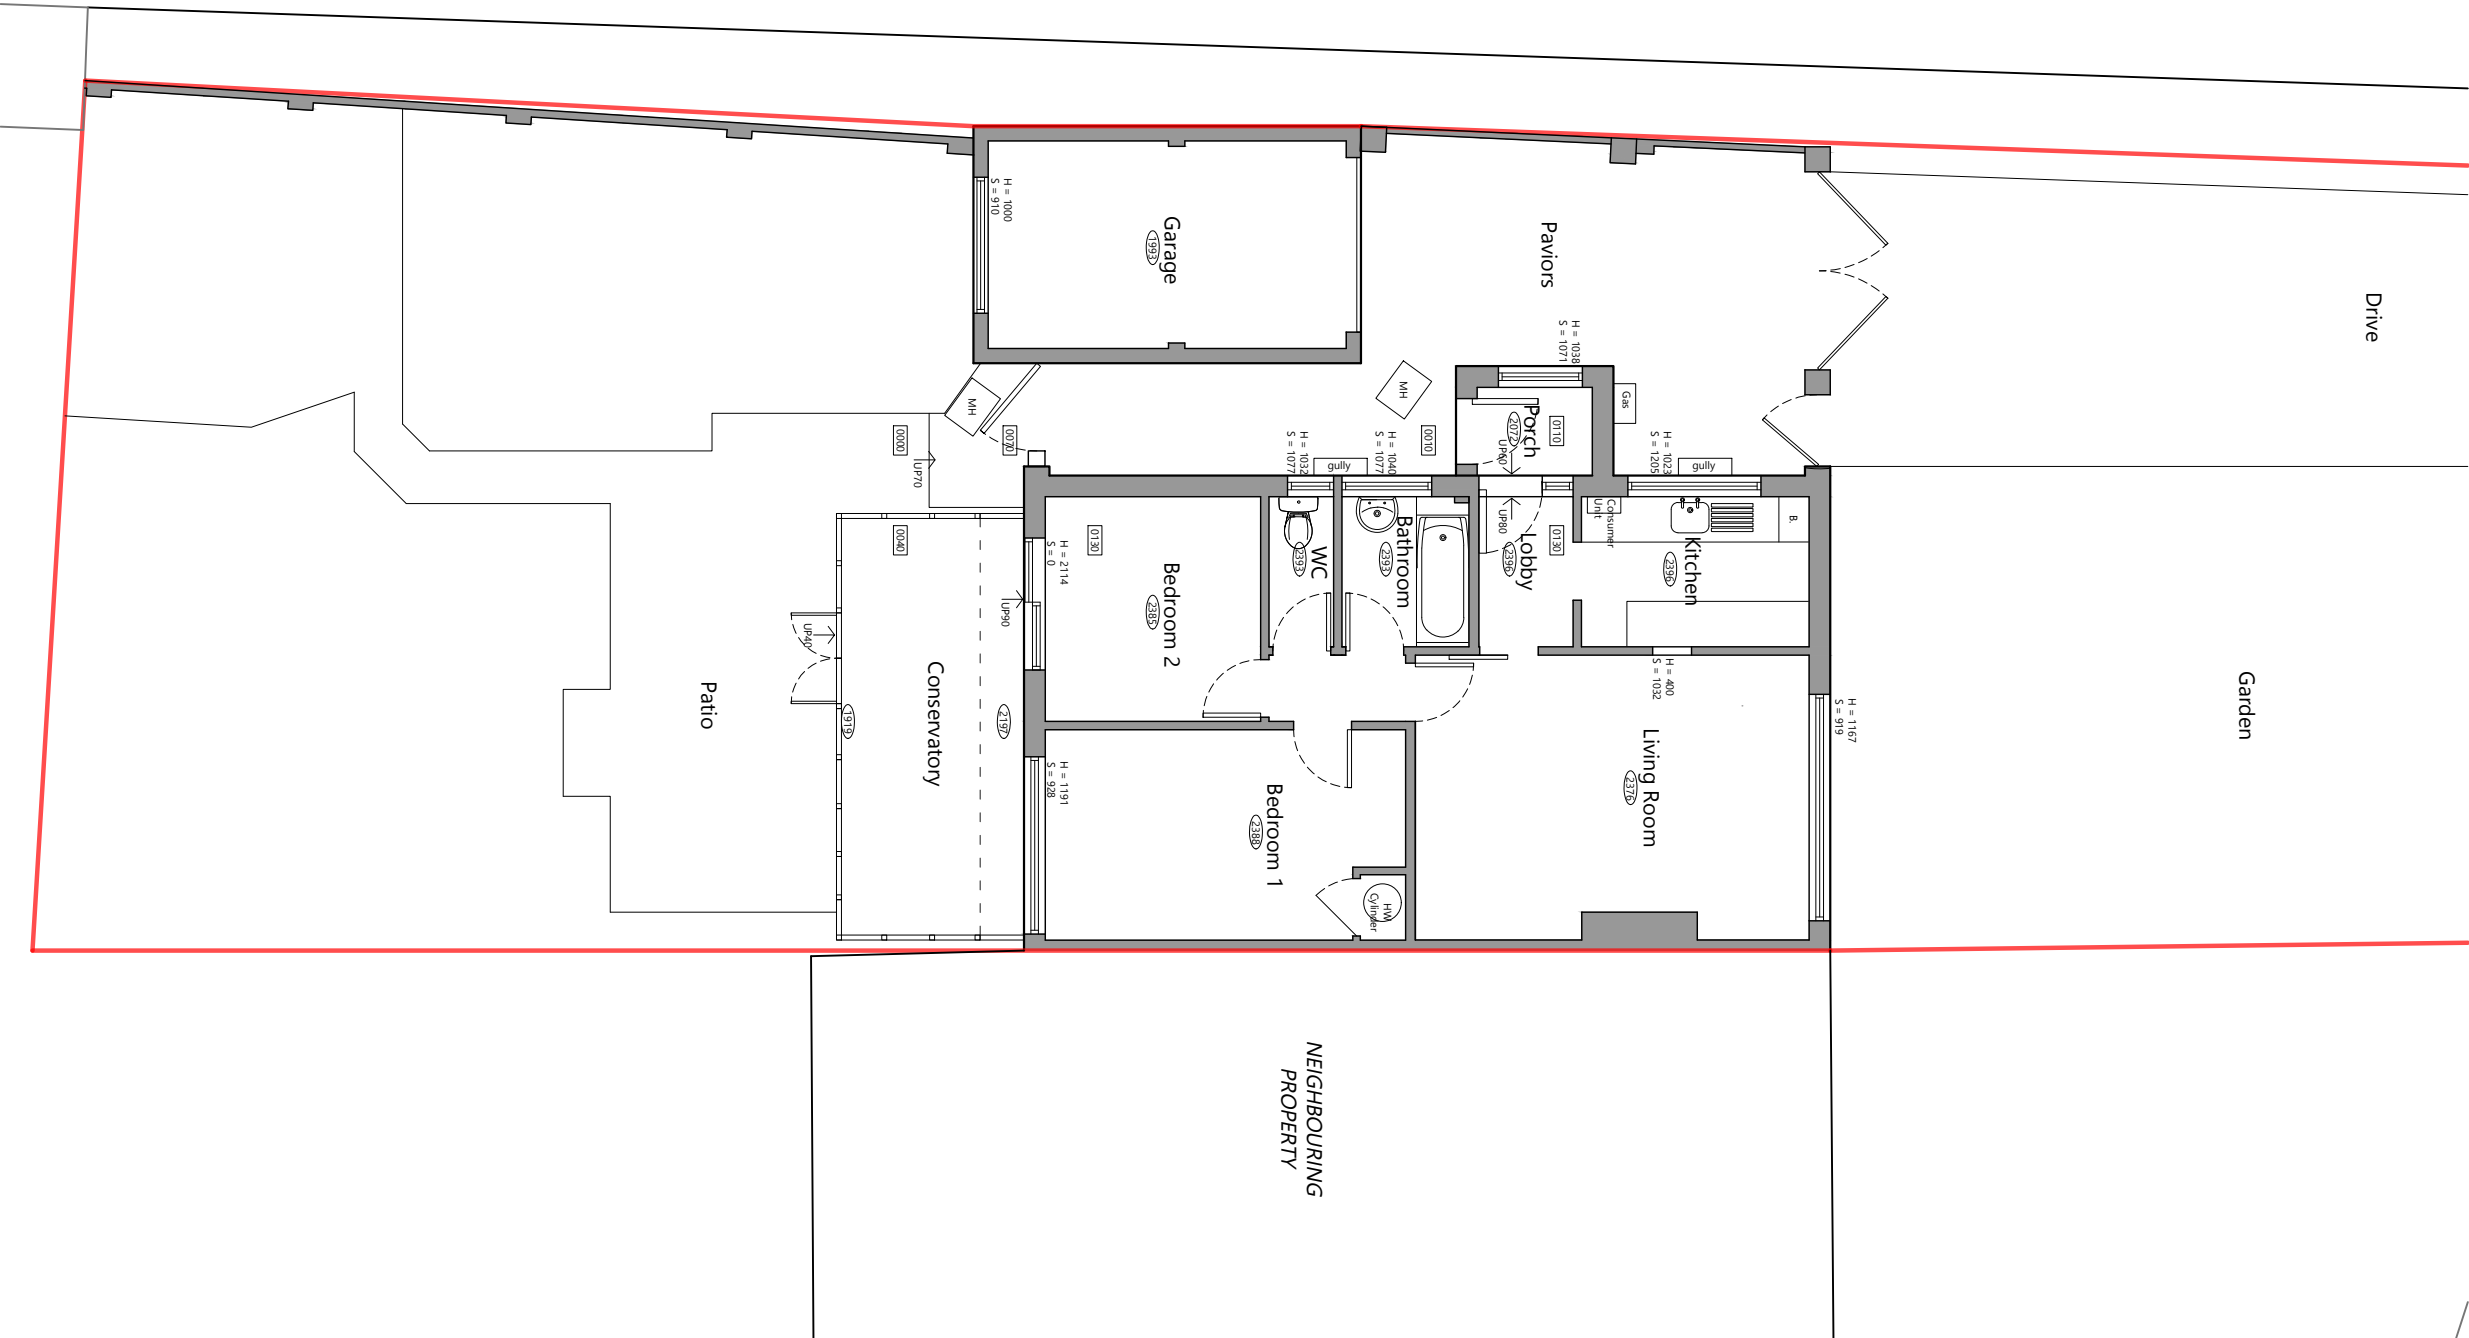

Existing Ground Floor Plan
Scale 1:100



SCALE BAR 1:100

CARTER DAVEY
Architects LLP

T. 07525643101
E. chelsey.cda@gmail.com
davey.cda@gmail.com

Client.
Mr P Truman

Project.
8 Amberley Close, Horsham, RH12
4LL

Drawing Title.
Existing Floor Plan

Scale.
1:100 @ A3

Date.
Jan 26

Drawing No.
25038/110

Revision:
--

< Original size 60mm - A3 at full size >