




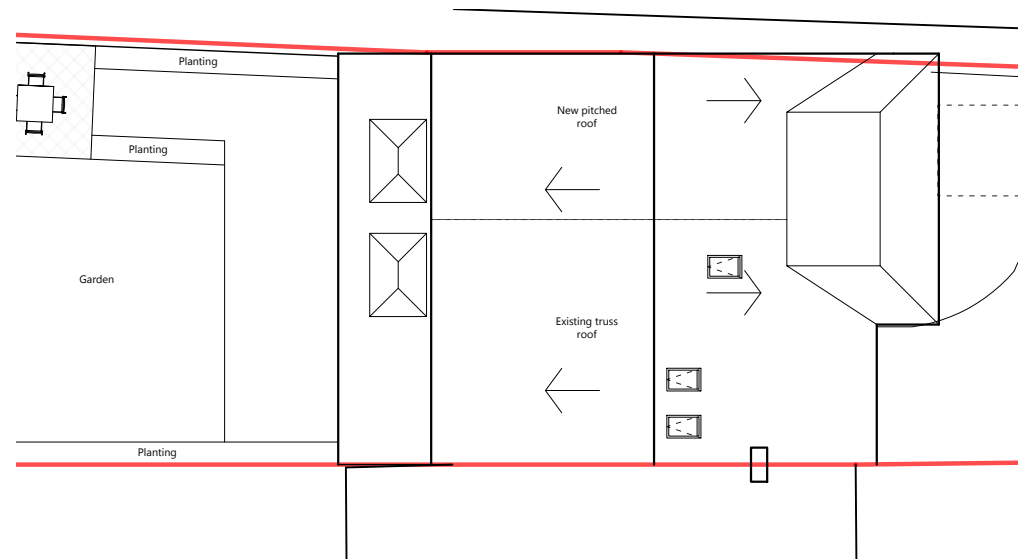

Proposed Roof Plan
Scale 1:200

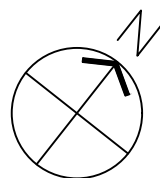

Proposed Ground Floor Plan
Scale 1:100

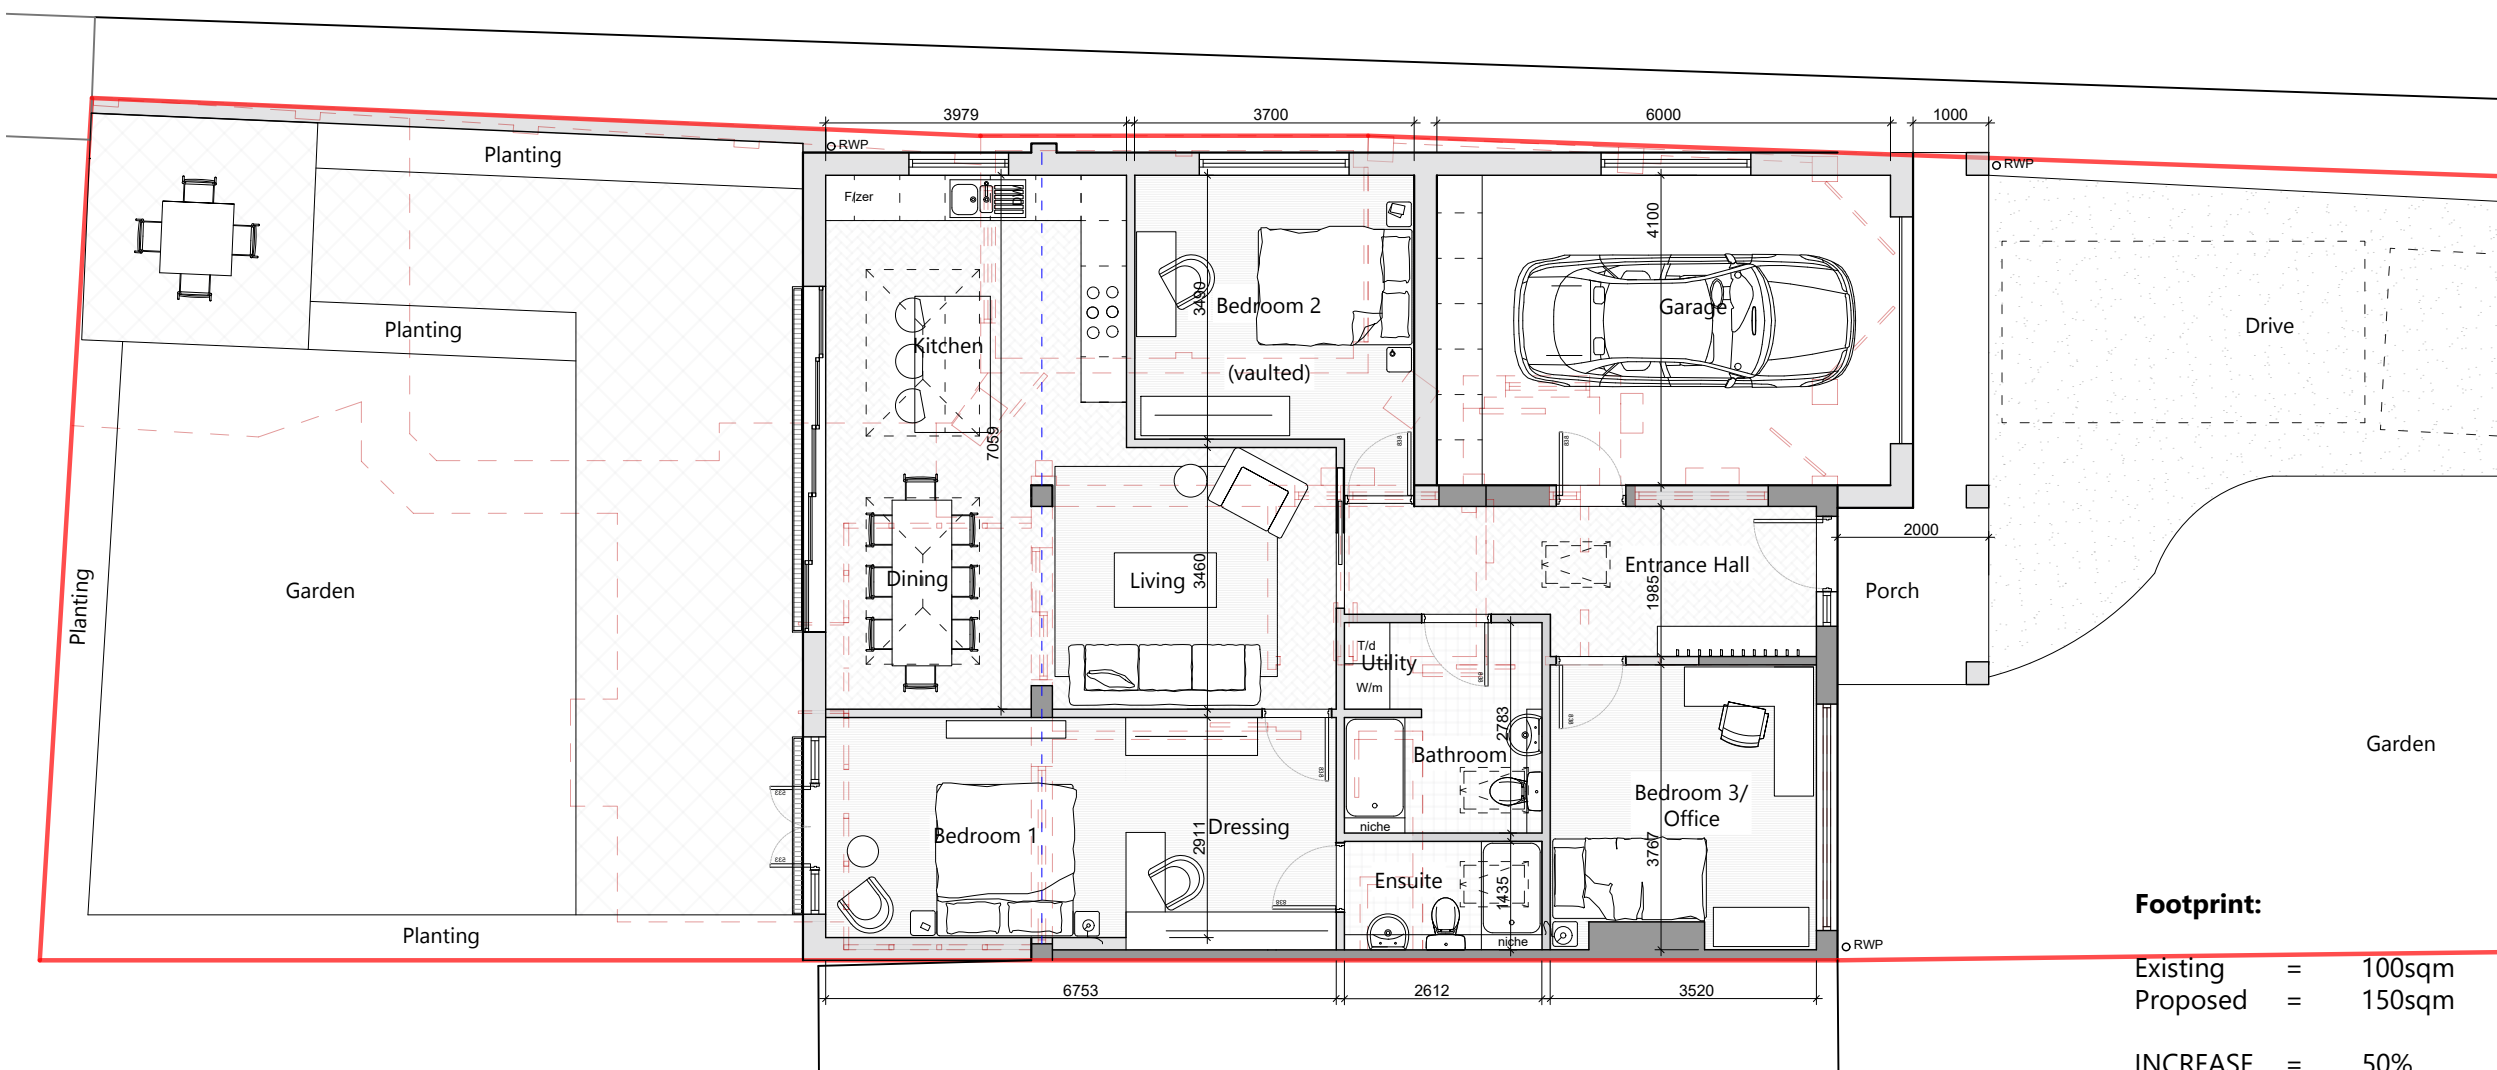

SCALE BAR 1:100

For Construction purposes only: Do not scale from this drawing. Figured dimensions only to be taken. Check all dimensions prior to setting out. Report all discrepancies to the Architect.

Revisions

CARTER DAVEY Architects LLP

T. 07525643101
E. chelseycda@gmail.com
daveycda@gmail.com

Client.
Mr P Truman

Project.
8 Amberley Close, Horsham, RH12 4LL

Drawing Title.
Proposed Floor Plan

Scale.
1:100 @ A3

Date.
Jan 26

Drawing No.
25038/210

Revision:
--

< Original size 60mm - A3 at full size >