


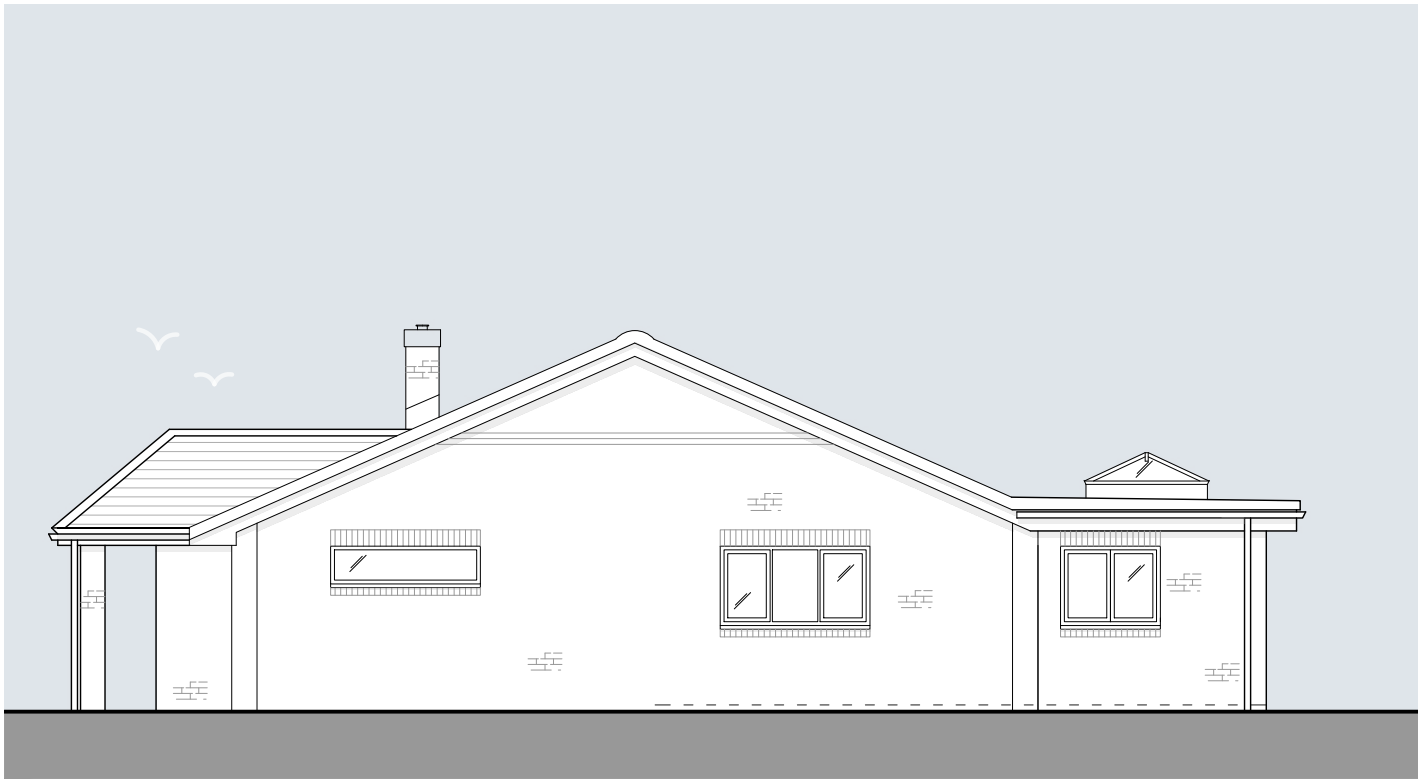


East Elevation

Scale 1:100






North Elevation

Scale 1:100

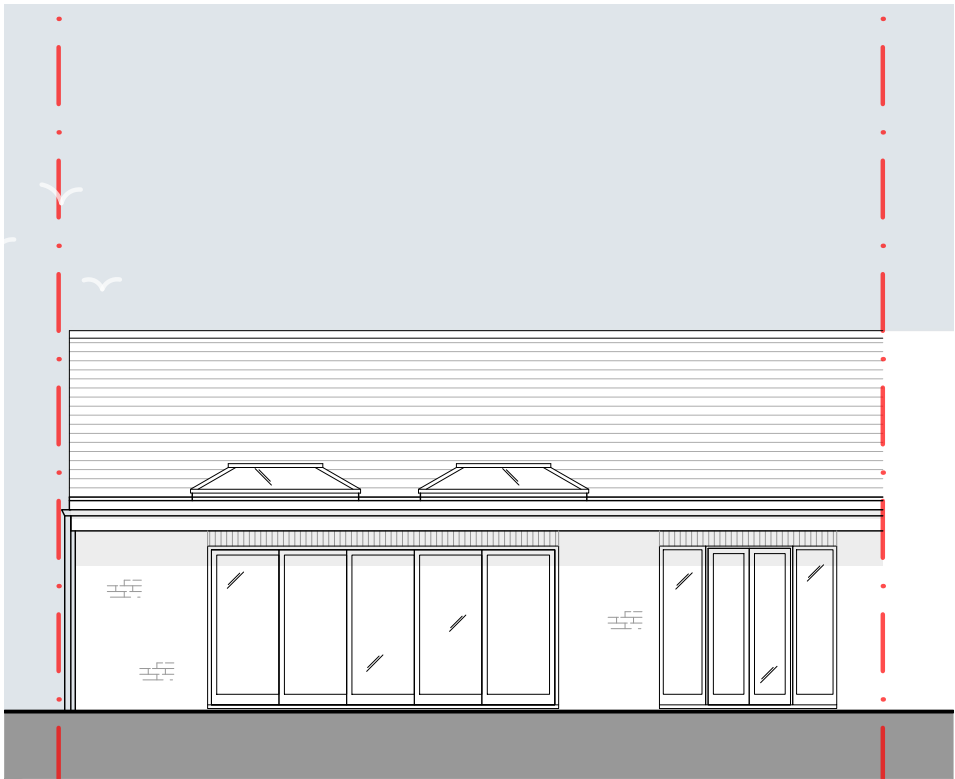

West Elevation

Scale 1:100

 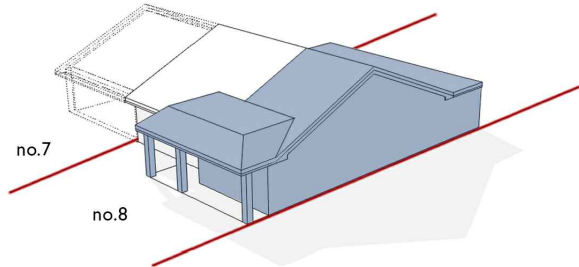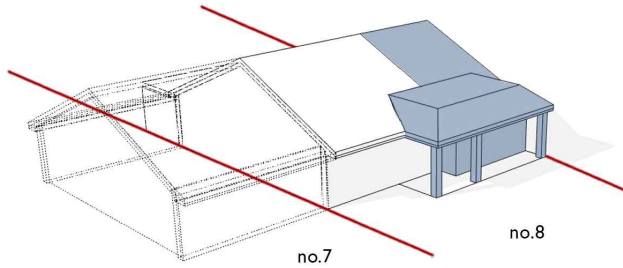

SCALE BAR 1:100

For Construction purposes only: Do not scale from this drawing. Figured dimensions only to be taken. Check all dimensions prior to setting out. Report all discrepancies to the Architect.

Revisions

CARTER DAVEY
Architects LLP

T. 07525643101
E. chelsey.cda@gmail.com
davey.cda@gmail.com

Client.
Mr P Truman

Project.
8 Amberley Close, Horsham, RH12
4LL

Drawing Title.
Proposed Elevations

Scale.
1:100 @ A3

Date.
Jan 26

Drawing No.
25038/220

Revision:
--

< Original size 60mm - A3 at full size >