

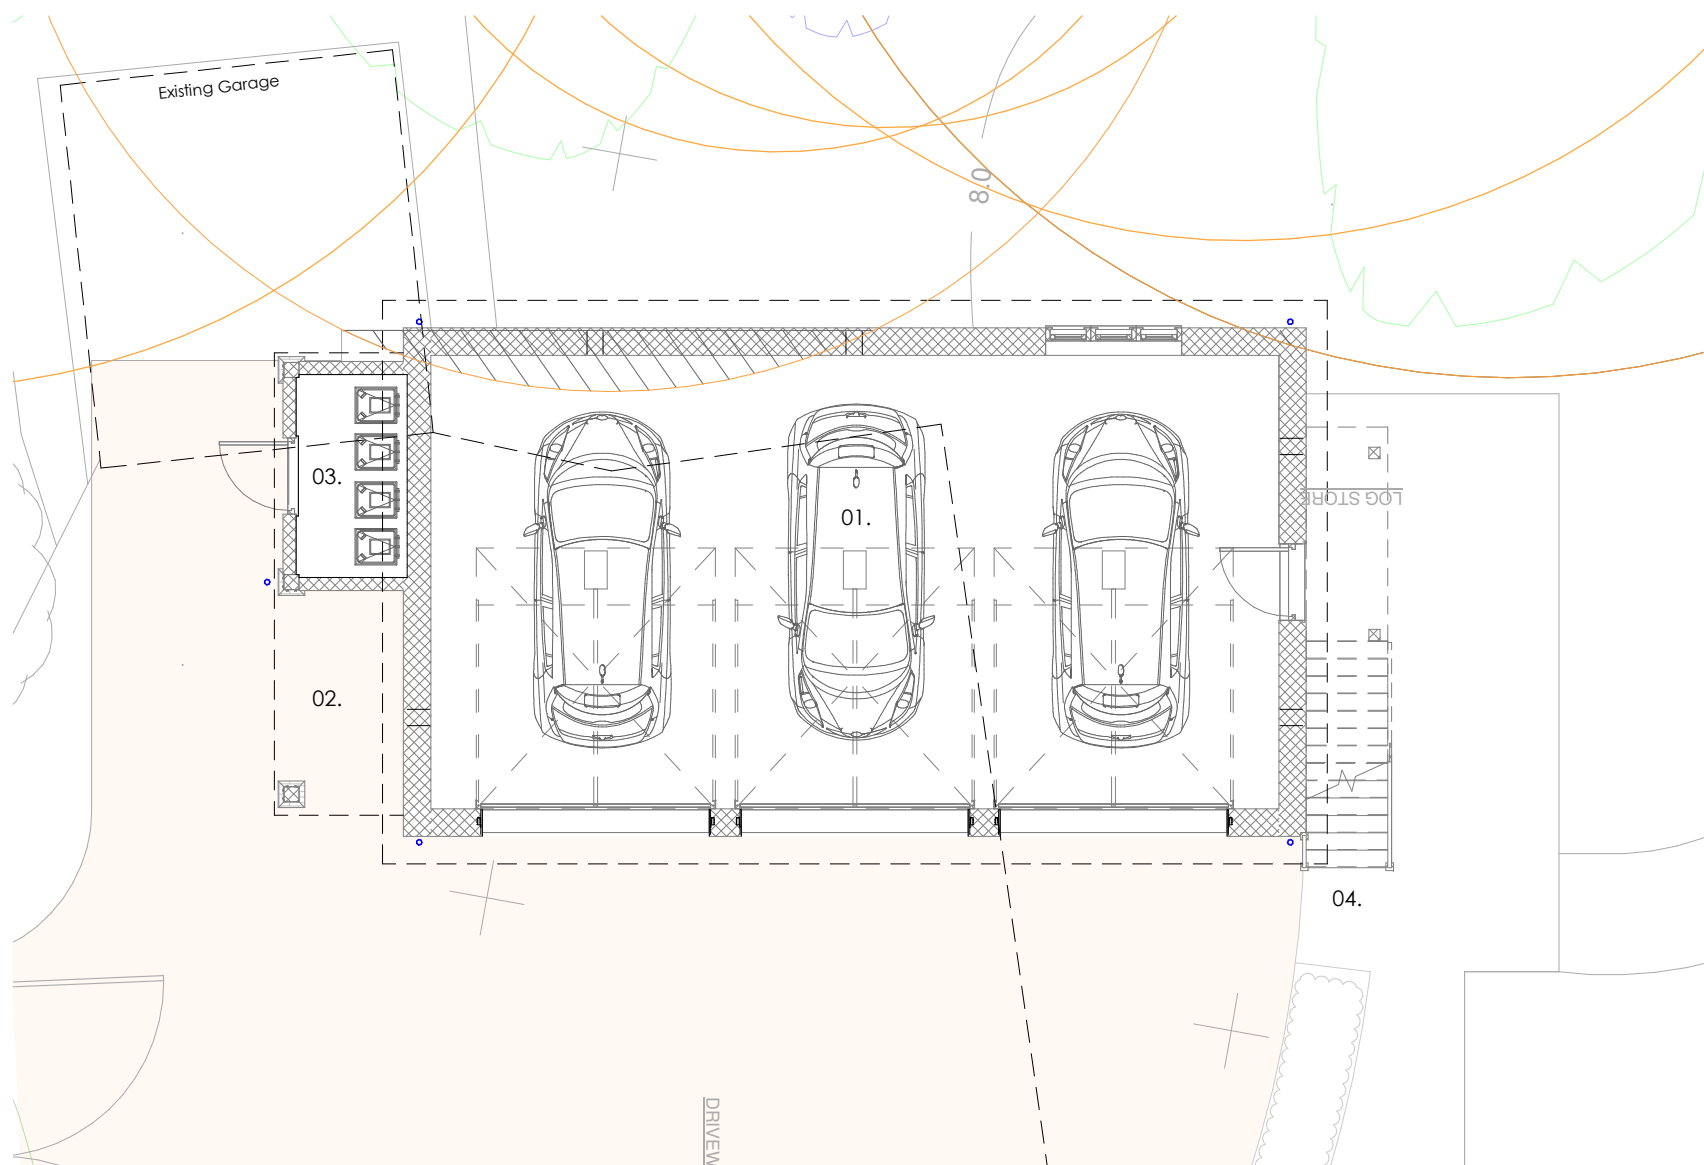



NOT FOR CONSTRUCTION

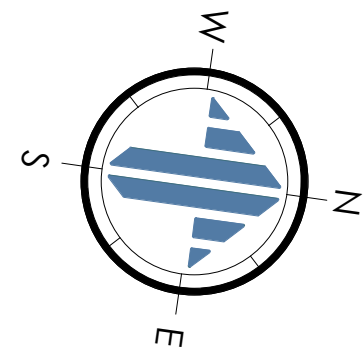

Ground Floor
1 : 100

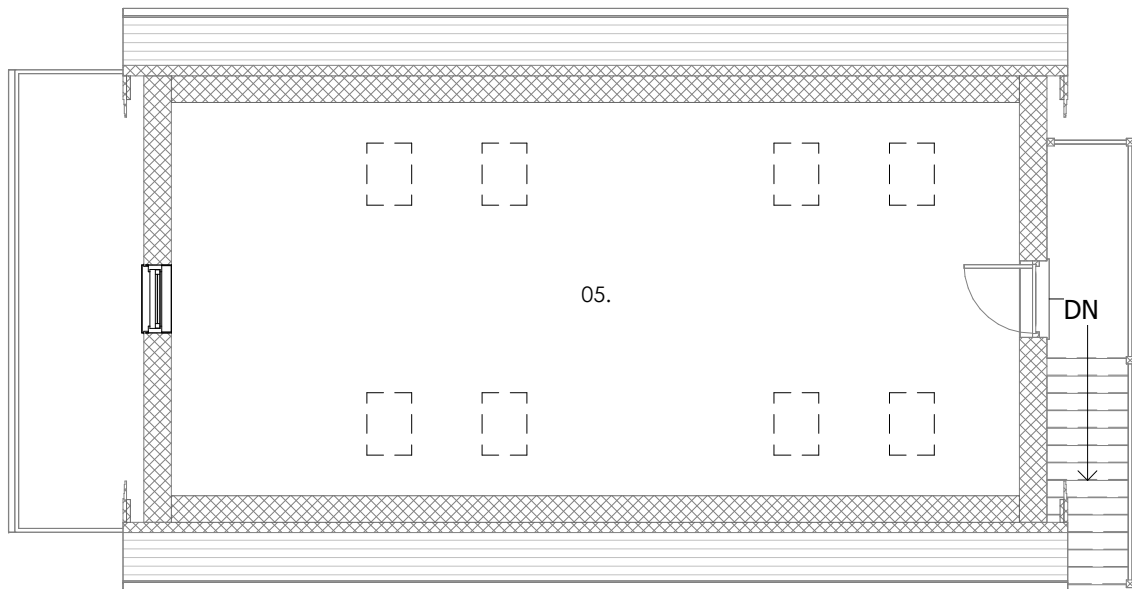

First Floor
1 : 100

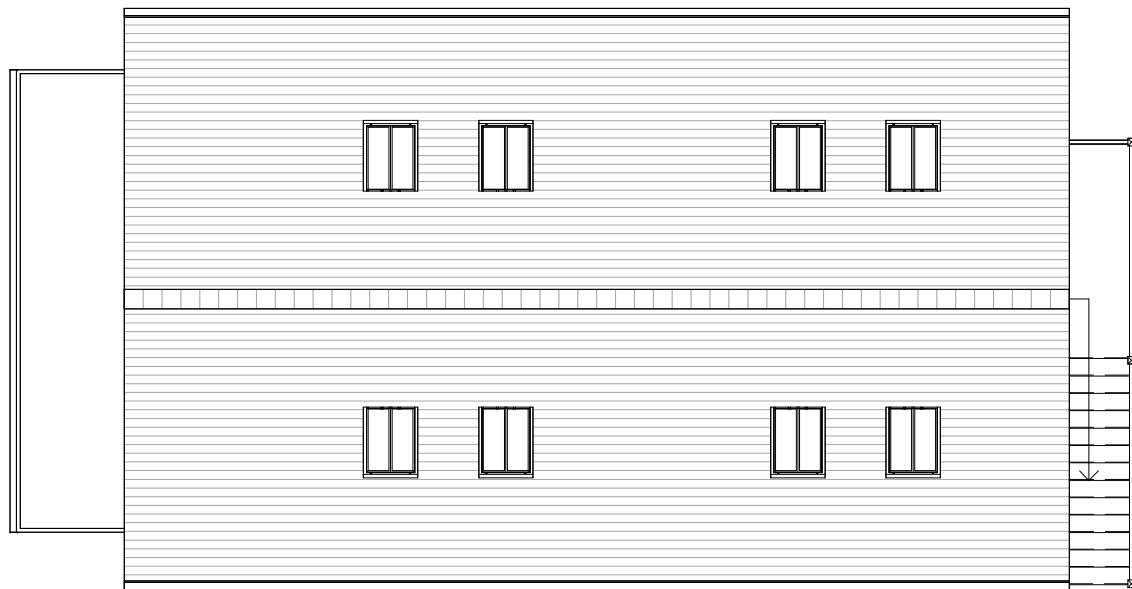


Roof Plan
1 : 100


01 - Garage
02 - Log Storage
03 - Bin Store
04 - Staircase
05 - Office



South Elevation
1 : 100

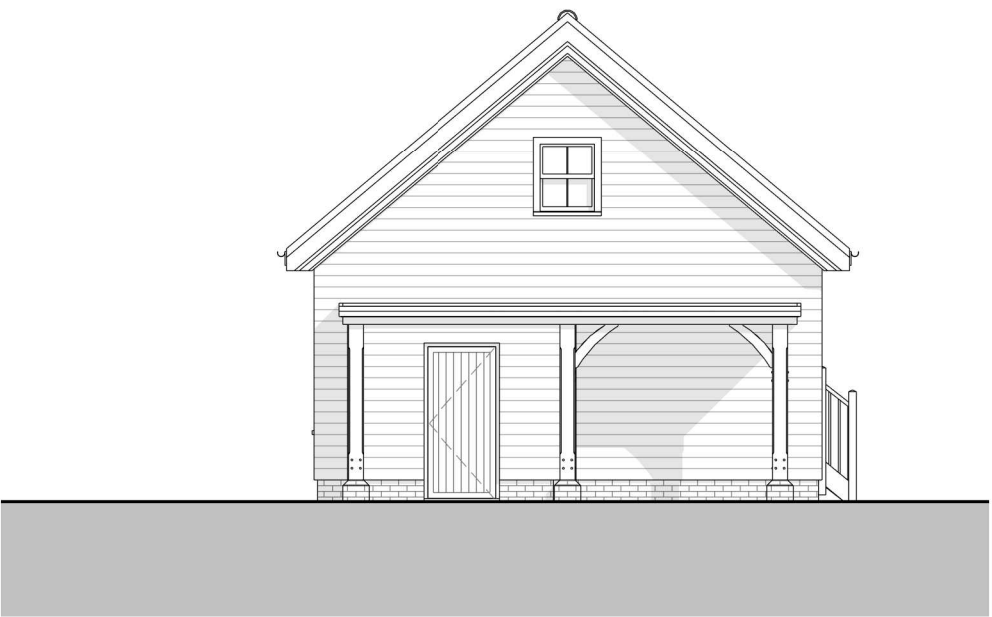


West Elevation
1 : 100

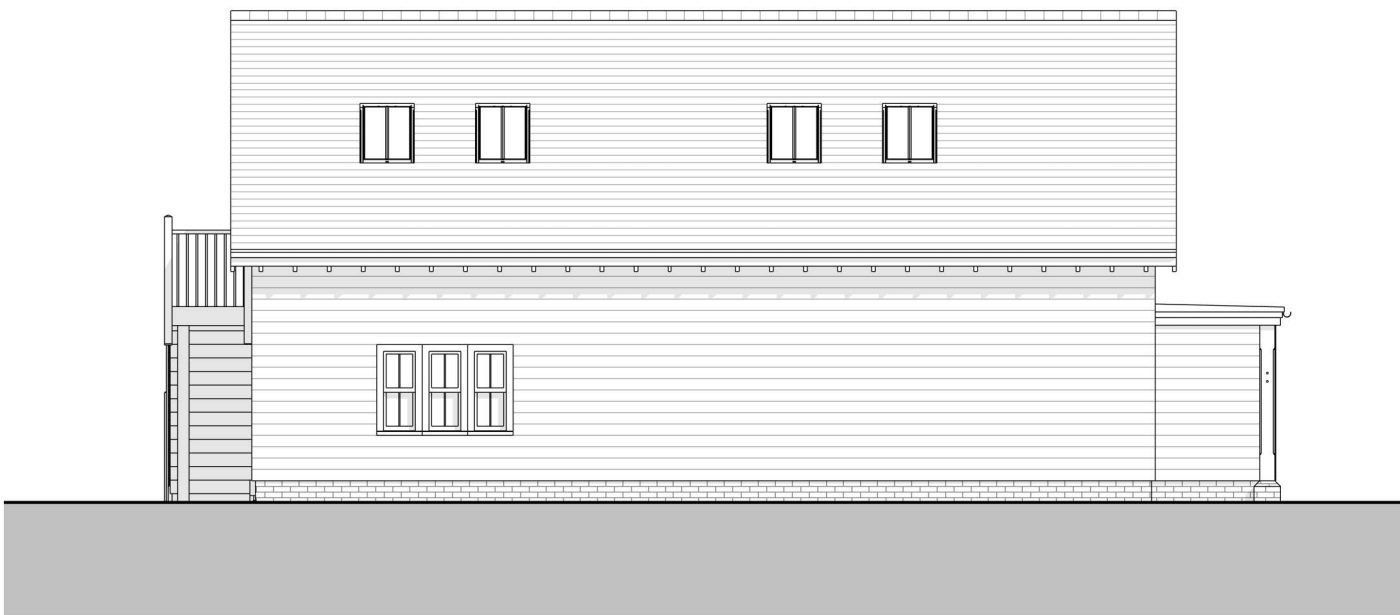

North Elevation
1 : 100



East Elevation
1 : 100

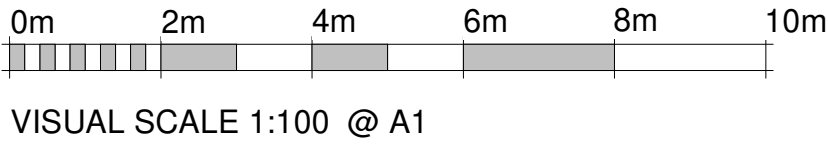

REV.	DATE.	BY.	AMENDMENT.
------	-------	-----	------------

PLANNING

**gould baxter**

2 Lucastes Mews, Paddockhall Road,
Haywards Heath,
West Sussex, RH16 1HE
(01444) 452604
hnb@gouldbaxter.co.uk
www.gouldbaxter.co.uk

NOTES:
DO NOT SCALE OFF THIS DRAWING UNLESS FOR PLANNING PURPOSES.
CHECK ALL DIMENSIONS ON SITE BEFORE ANY WORK IS COMMENCED.
ALL GOODS MATERIALS AND WORKMANSHIP MUST CONFORM WITH
CURRENT BUILDING REGULATIONS, BRITISH STANDARDS AND CODES OF
PRACTICE.
COPYRIGHT OF THIS DRAWING IS RETAINED BY GOULD BAXTER AND IT
MUST NOT BE REPRODUCED WITHOUT WRITTEN CONSENT.

CLIENT.
Mr A. Mirzadeh and Ms V. Millins

PROJECT.
Springlands Gate,
Frylands Lane,
Wineham,
BN5 9BP

DRAWING:
Garage General Arrangements and
Elevations - As Proposed

DATE.	SCALE AT A1.	DRAWN BY.	SM
27.05.26	1 : 100	CHECKED BY:	GB

JOB NO.	DRAWING NO.	REV.
GH548	PL104	