




THE CONTENTS OF THIS PLAN INCLUDING THE PRINTED NOTES ARE COPYRIGHT AND REPRODUCTION IN WHOLE OR PART IS NOT PERMITTED WITHOUT PRIOR CONSENT OF MERVE TAY ARCHITECTURE IN WRITING.

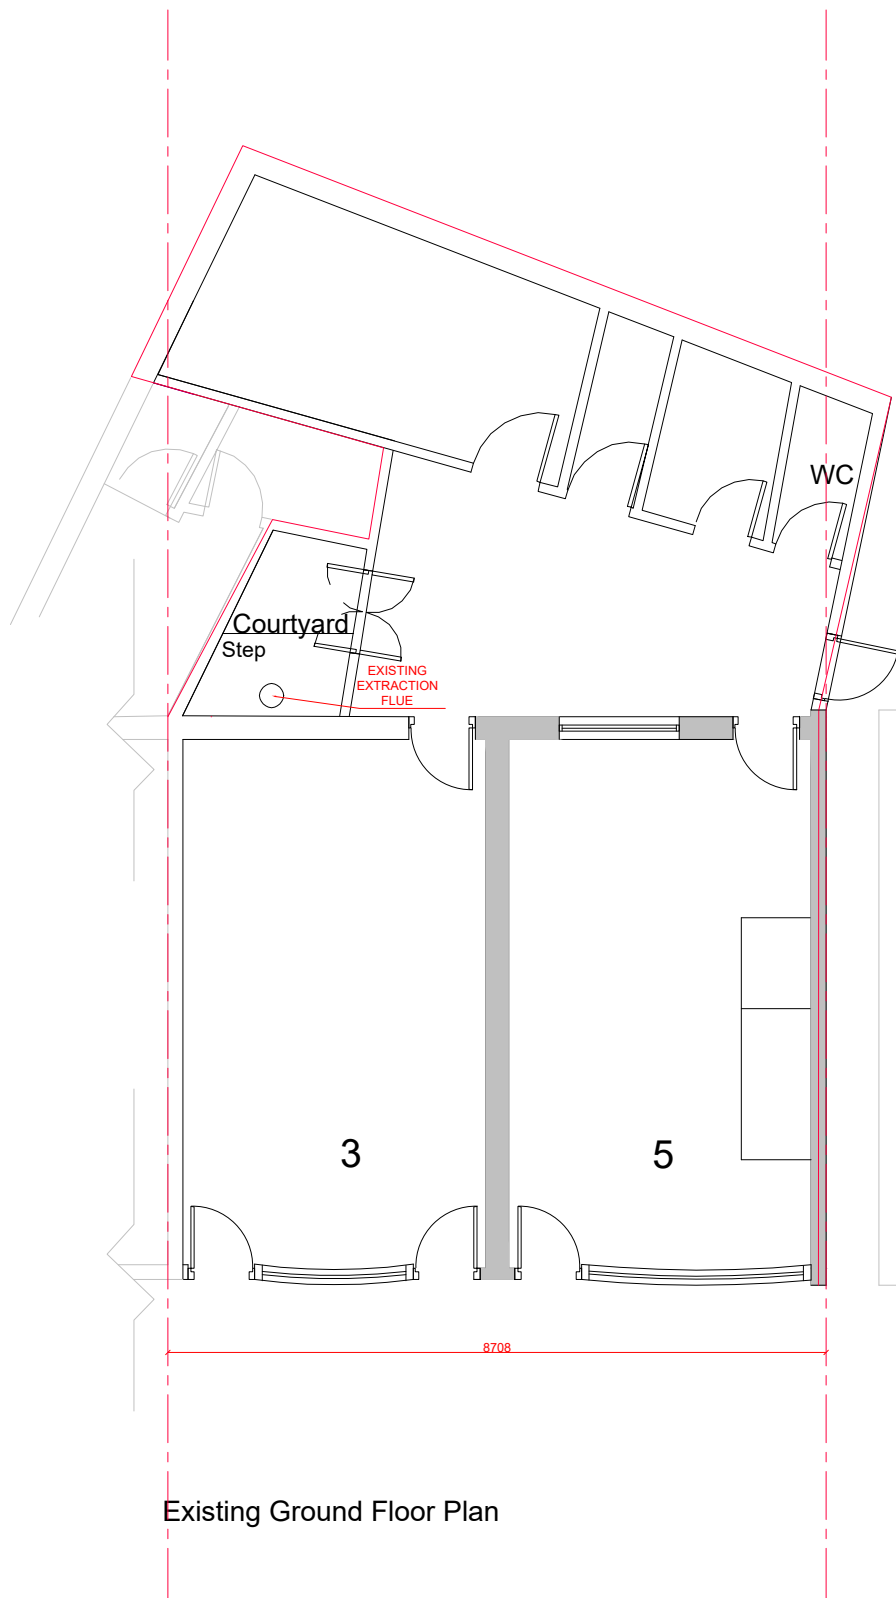


Existing Ground Floor Plan

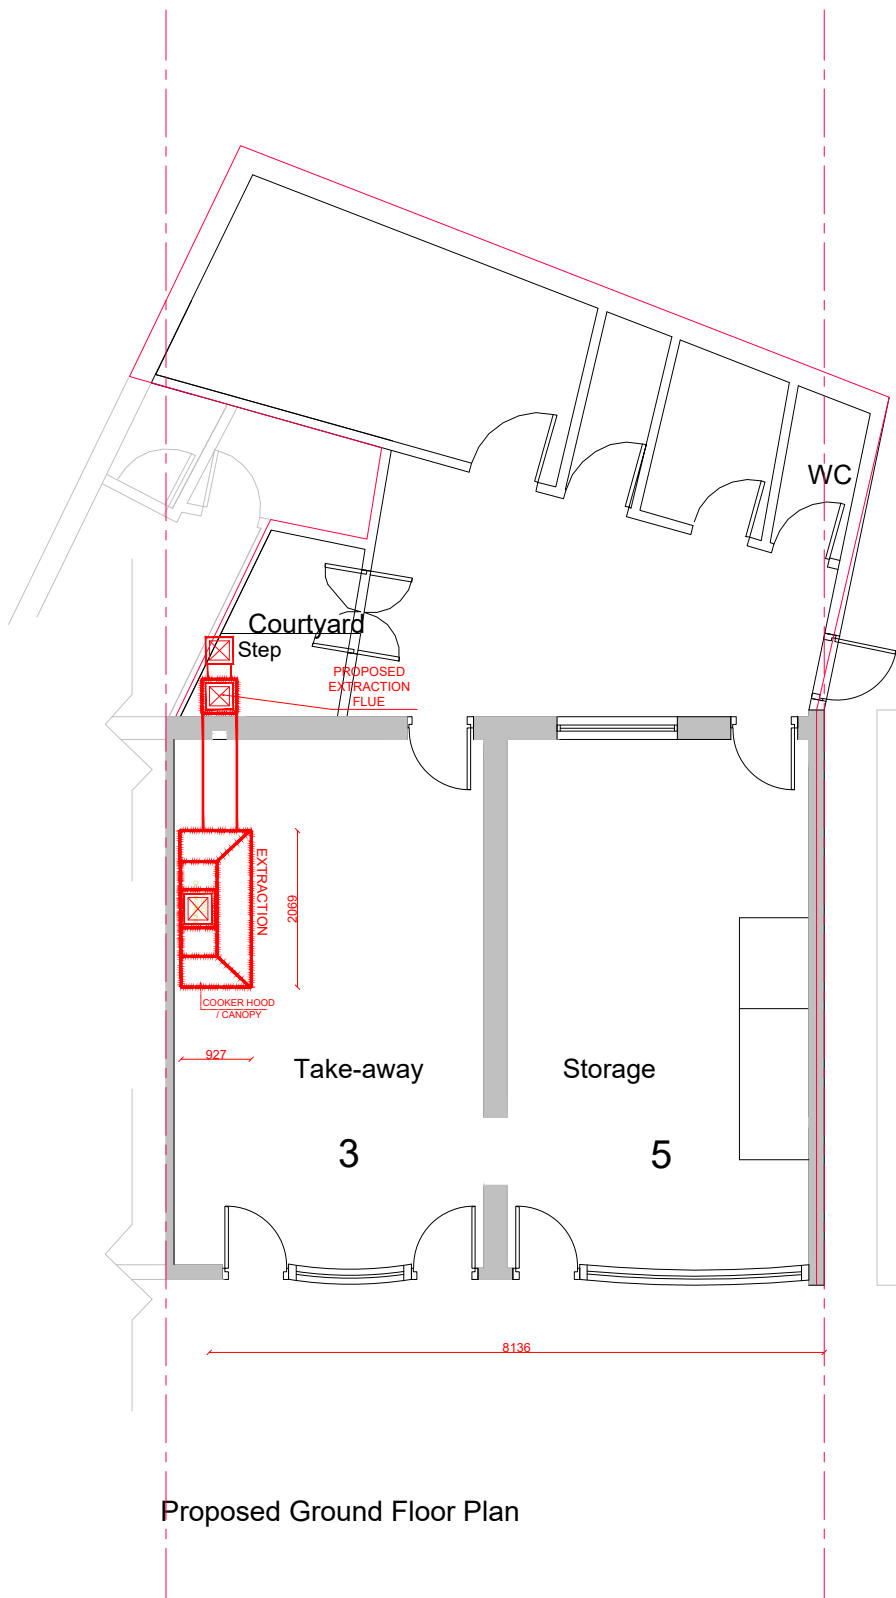

Proposed Ground Floor Plan

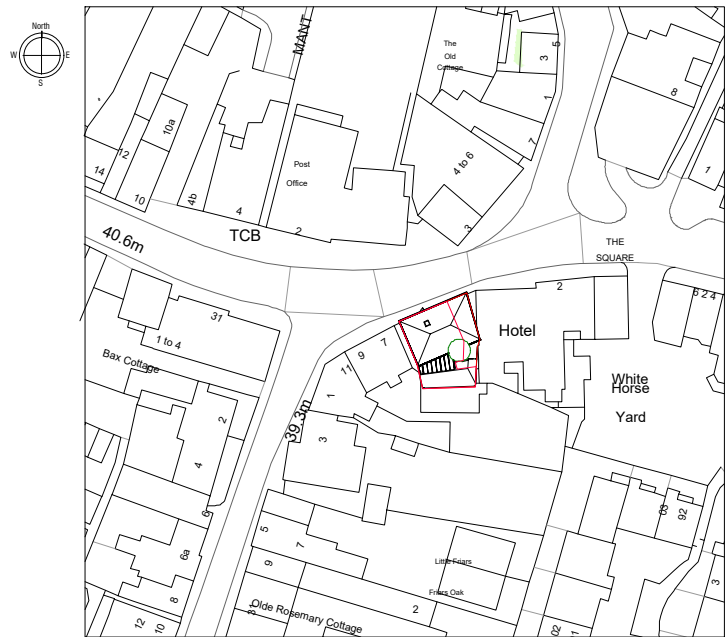

1 location plan
1 : 1250

 

Merve Tay Architecture&Design
+447515 884719
info@mervetay.com

Address
**3-5 West St, Storrington,
Pulborough RH20 4DY**

Project
Extraction Pipe and Shopfront Application

Drawing Title
Existing and Proposed Ground Floor

Project Number
266

Date
12/08/2025

Drawn by
Merve Tay

Scale
1:100@A3

Revision

Drawing No
P-01