




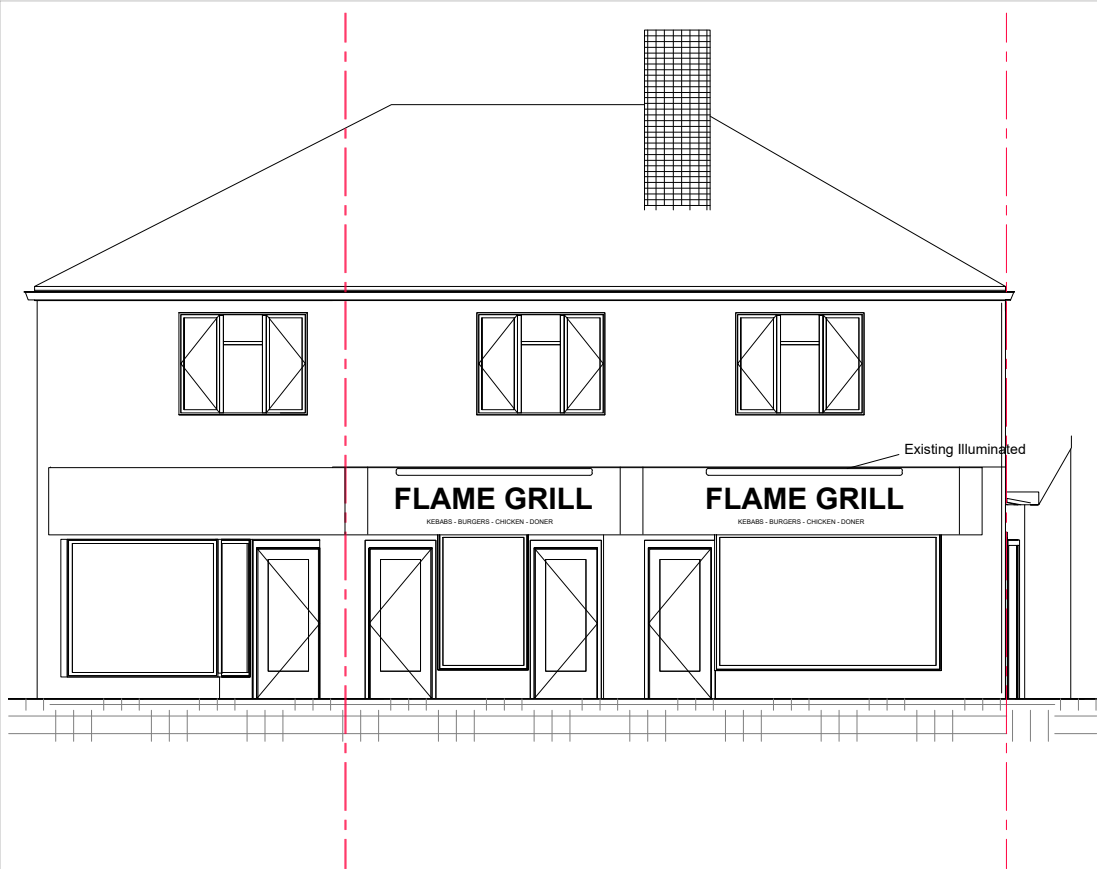


Proposed Front Elevation (East)

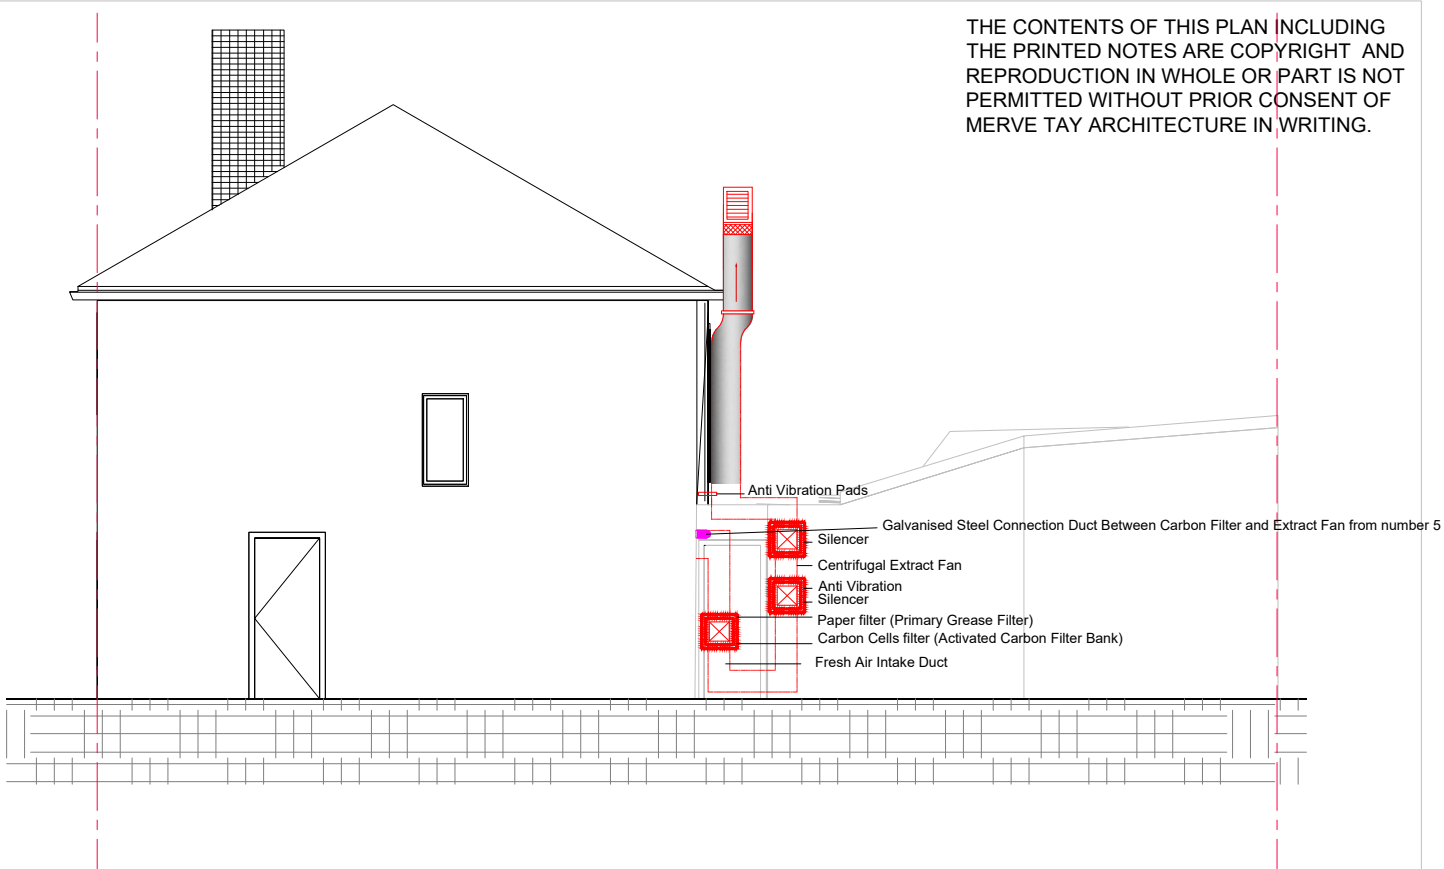

Proposed Side Elevation (North)

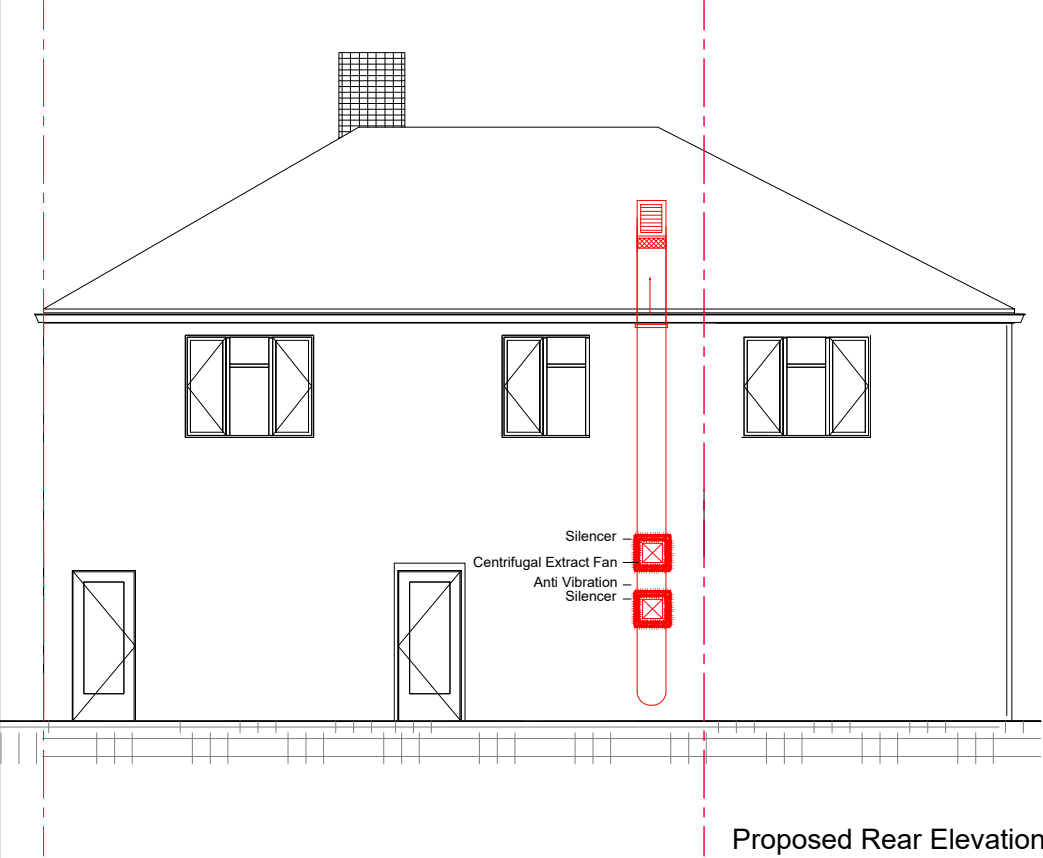

Proposed Rear Elevation

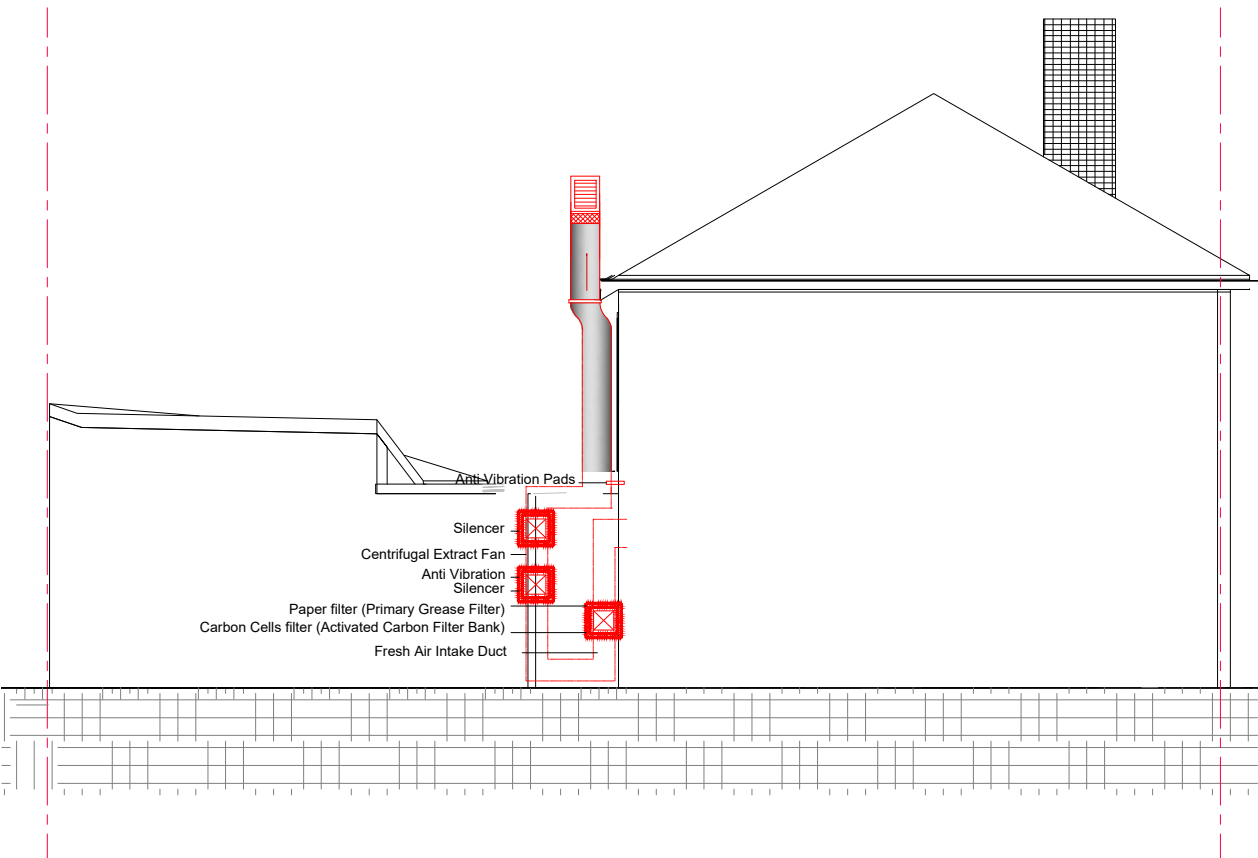

Proposed Side Elevation (South)

THE CONTENTS OF THIS PLAN INCLUDING THE PRINTED NOTES ARE COPYRIGHT AND REPRODUCTION IN WHOLE OR PART IS NOT PERMITTED WITHOUT PRIOR CONSENT OF MERVE TAY ARCHITECTURE IN WRITING.

Merve Tay Architecture&Design +447515 884719 info@mervetay.com	
Address	3-5 West St, Storrington, Pulborough RH20 4DY
Project	Extraction Pipe
Drawing Title	Proposed Elevations and Proposed Sign Alterations
Project Number	Date
266	
Drawn by	
Merve Tay	
Scale	Revision
1:100@A3	
Drawing No	
P-03	

