


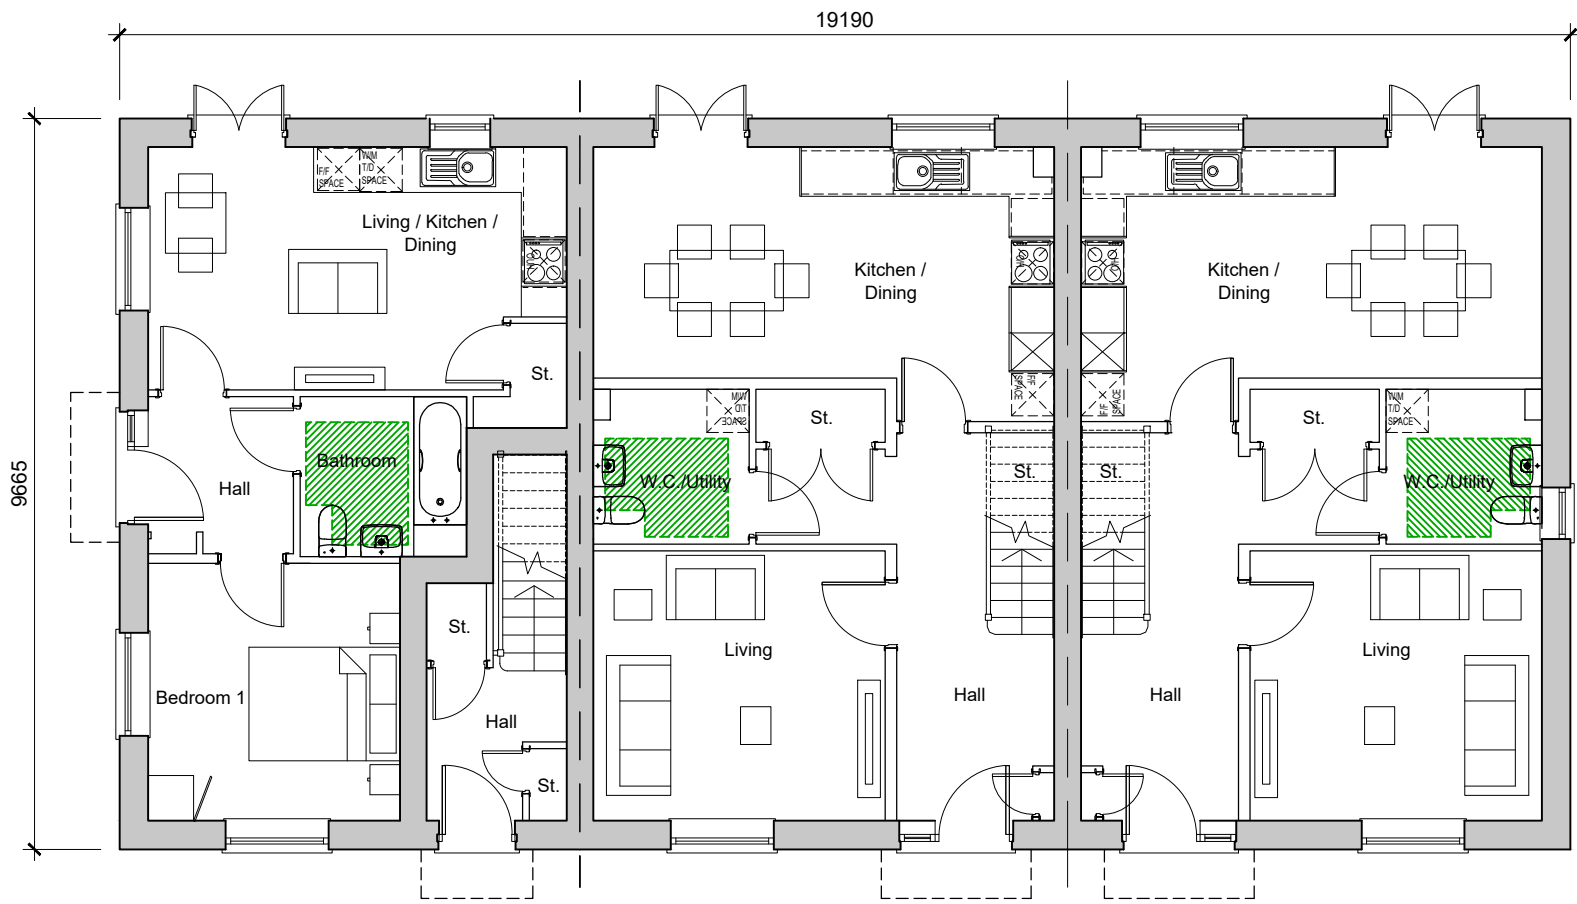


Ground Floor Plan

Ailstead - 1-Bedroom Maisonnette
N/A - 39.11sqm/421sqft (to be named)
Plots 77-76-75

Witherstead - 4-Bedroom House
N/A - 108.28sqm/1166sqft (to be named)

Witherstead - 4-Bedroom House
N/A - 108.28sqm/1166sqft (to be named)

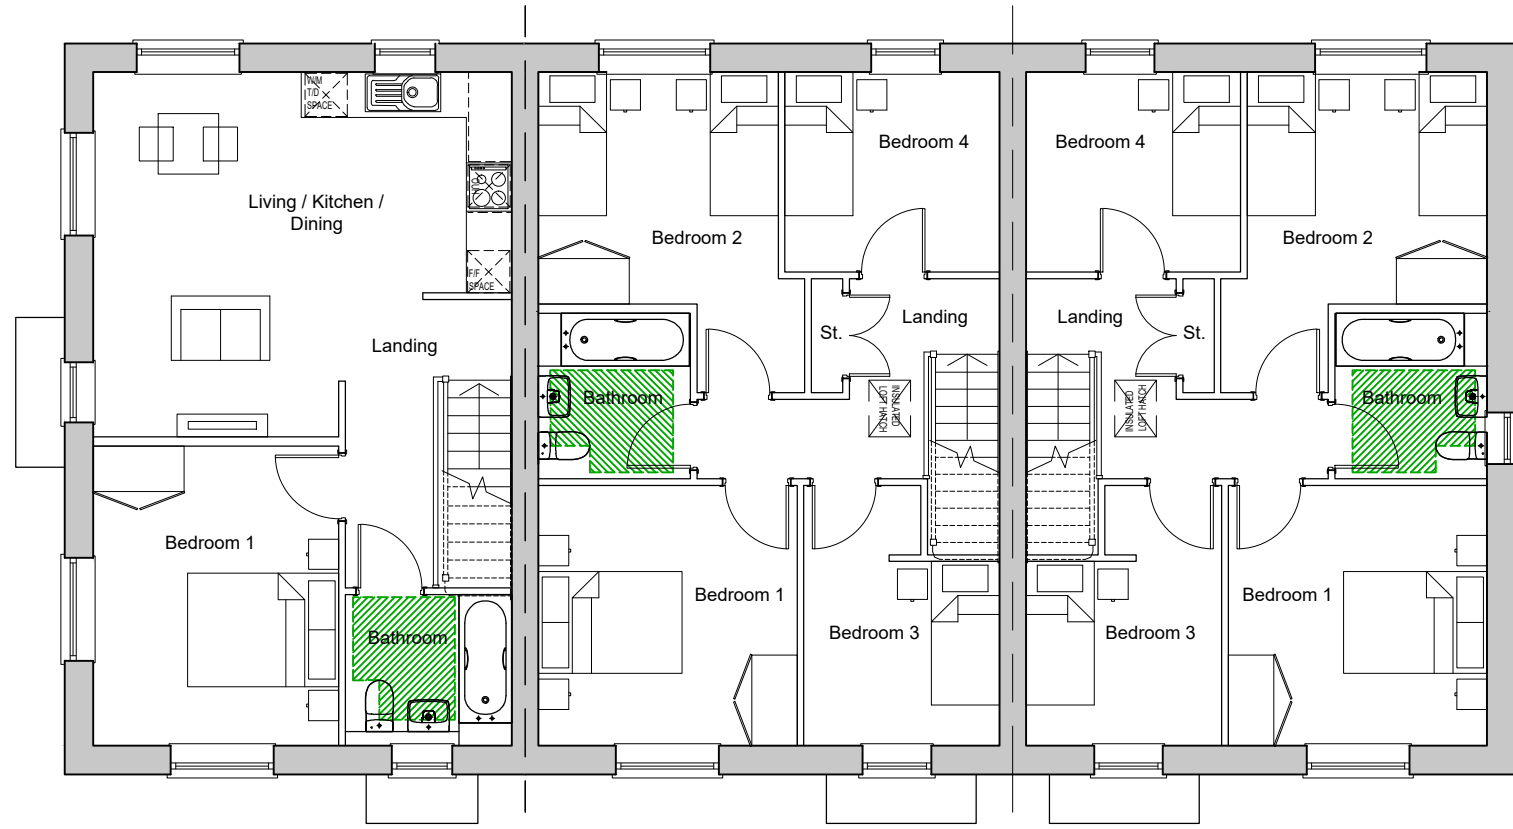

First Floor Plan

Barnstead - 1-Bedroom Maisonnette
N/A - 56.58sqm/609sqft (to be named)
Plot 78



Front Elevation

Plots 78-77-76-75



Side Elevation



Rear Elevation



Front Elevation

B	16.12.25	House names added	KE	AK
A	04.12.25	Added PV Panels	MC	KE
Rev	Date	Revision Details	Dr	Ch



E hello@ecearchitecture.com
W ecearchitecture.com

Creativity. Quality. Commerciality.
Rethink what's possible.

Client's Name
Taylor Wimpey South Thames

Job Title
Phases 3D, 3F & 3G
Kilnwood Vale

Drawing Title
Proposed Plans and Elevations
Plots 78-77-76-75

Scale
1:100 @ A1 / 1:200 @ A3

metres 2 4 6 8 10

Drawn	Checked	Date
KB	KE	14.11.25

Job No	Drawing No	Rev
7633	PL-21	B

Status
APPROVAL