


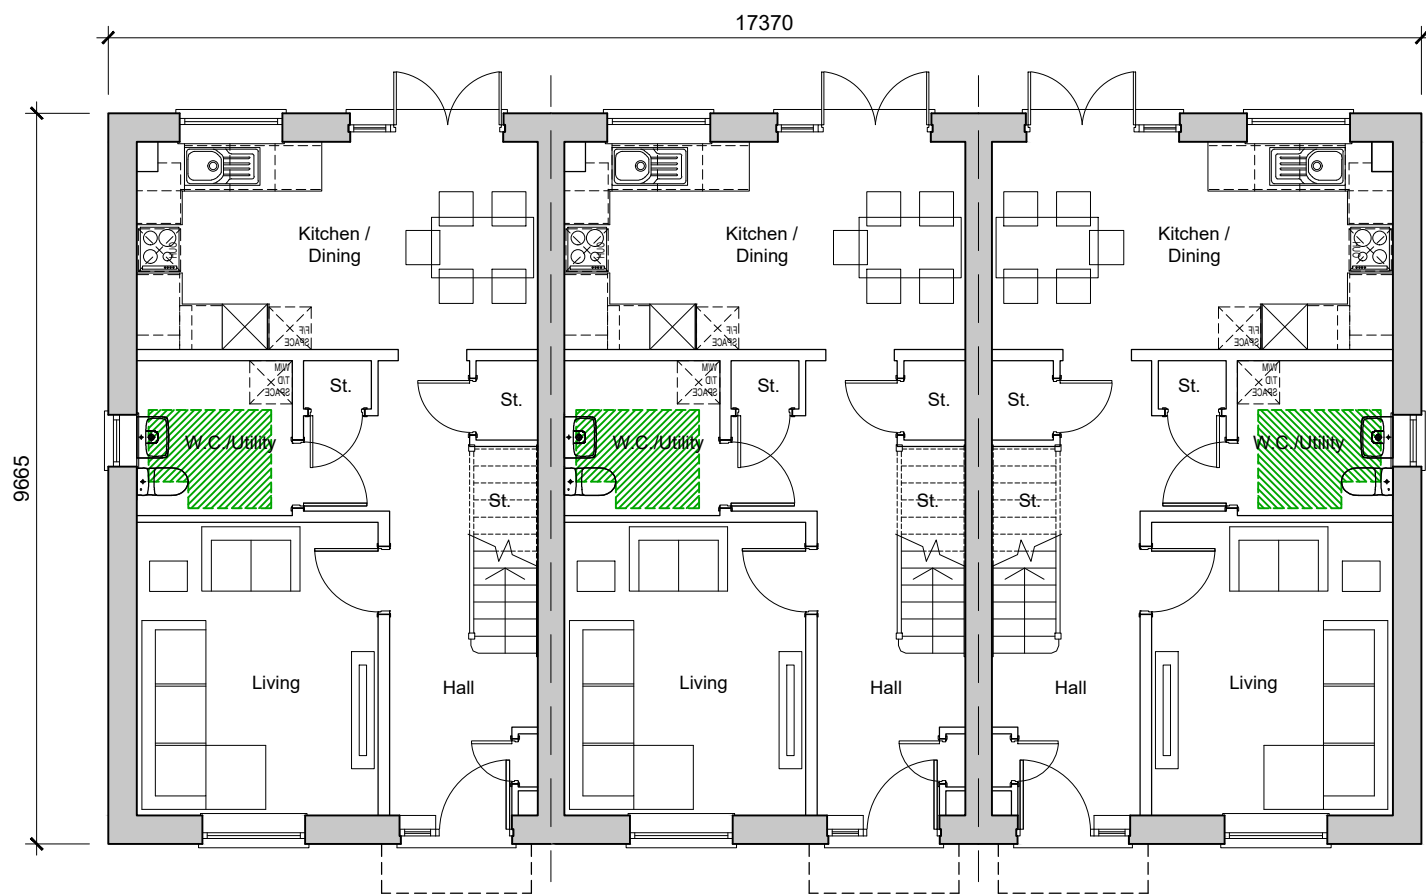

Ground Floor Plan

Satterstead - 3-Bedroom House
N/A - 94.26sqm/1015sqft (a) (b) (c) 



First Floor Plan



Front Elevation

Plots 182-181-180



Side Elevation



Rear Elevation



Side Elevation

C	16.12.25	House names added	KE	AK
B	25.11.25	Added PV Panels	MC	KE
A	25.11.25	Amended House Type	MC	KE
Rev	Date	Revision Details	Dr	Ch



E hello@ecearchitecture.com
W ecearchitecture.com

Creativity. Quality. Commerciality.
Rethink what's possible

Client's Name
Taylor Wimpey South Thames

Job Title
Phases 3D, 3F & 3G
Kilnwood Vale

Drawing Title
Proposed Plans and Elevations
Plots 182-181-180

Scale
1:100 @ A1 / 1:200 @ A3

Drawn	Checked	Date
KB	KE	14.11.25

Job No	Drawing No	Rev
7633	PL-26	C

Status
APPROVAL