



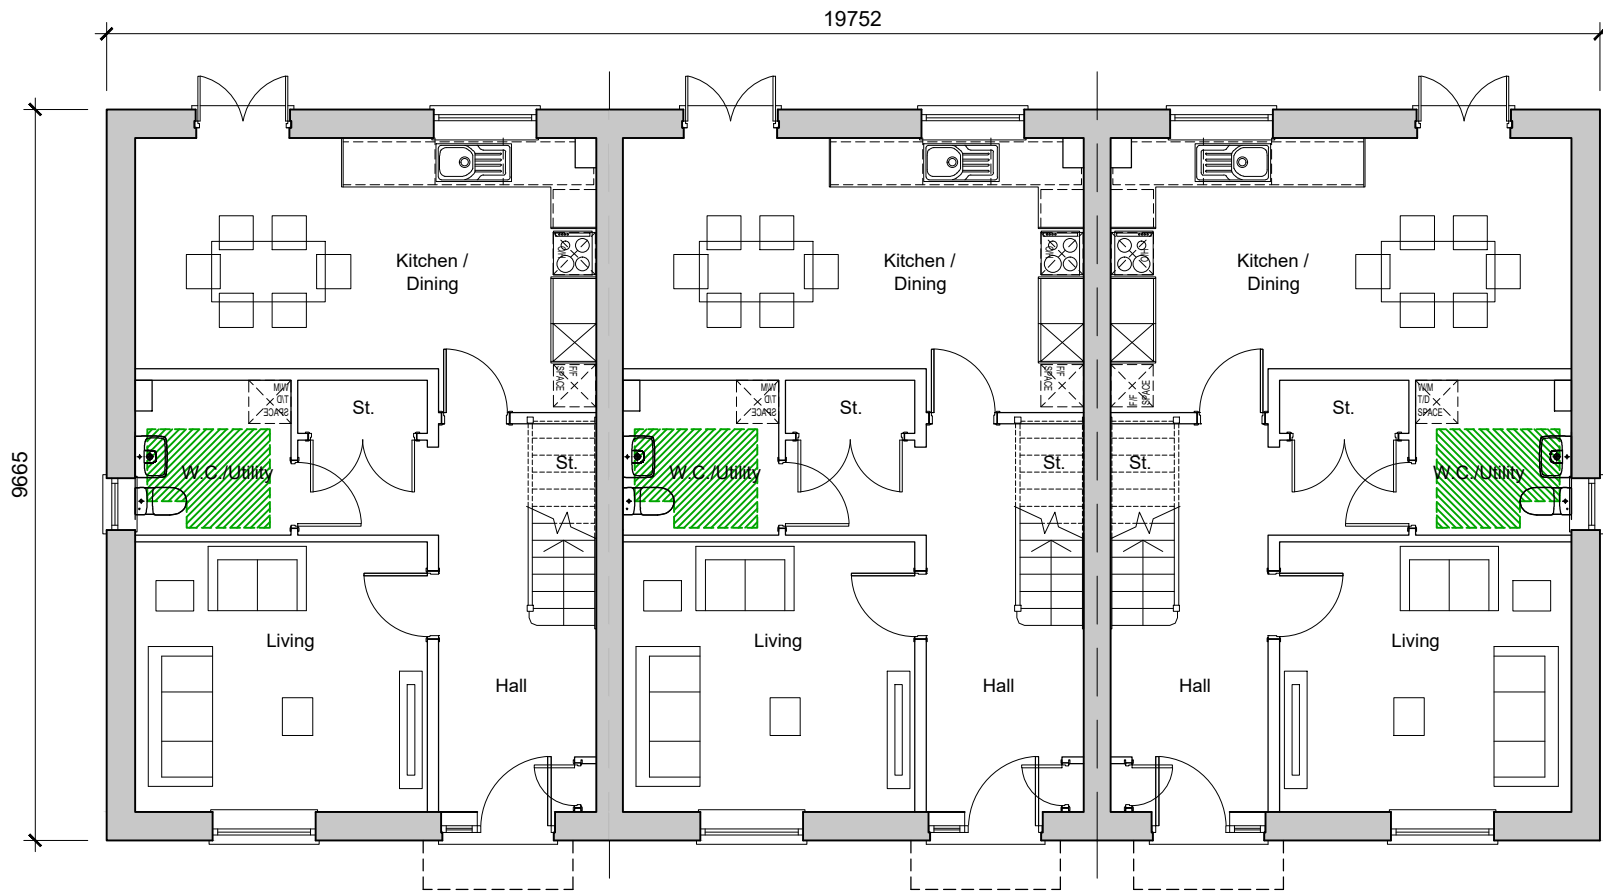

Ground Floor Plan

Witherstead - 4-Bedroom House  
N/A - 105.28sqm (1166sqft) (as stated)  
Plots 129-128-127,  
Handed 166-165-164, 170-169-168

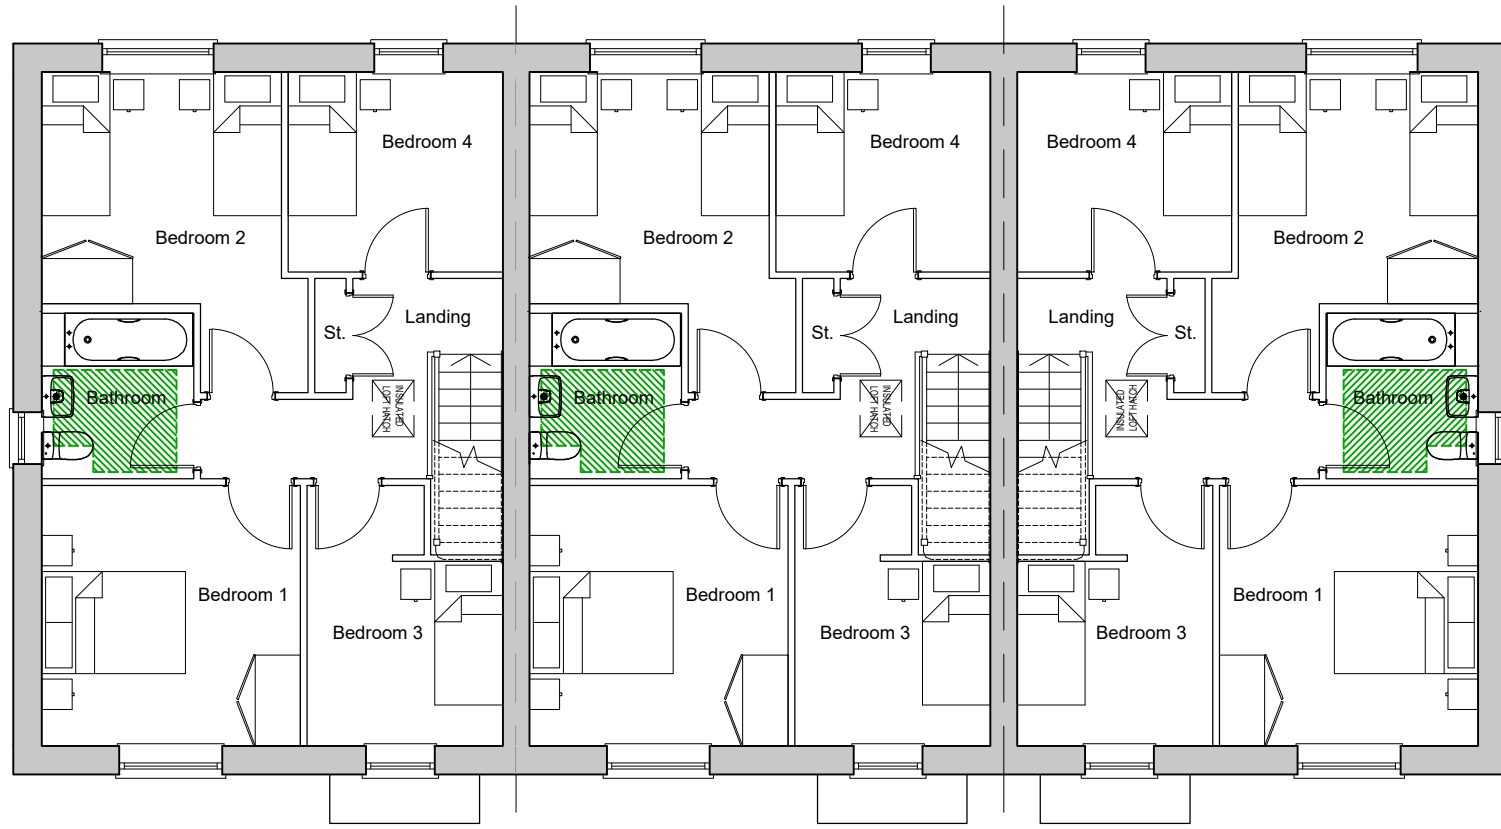


First Floor Plan



Front Elevation


Plots 129-128-127  
Handed 170-169-168

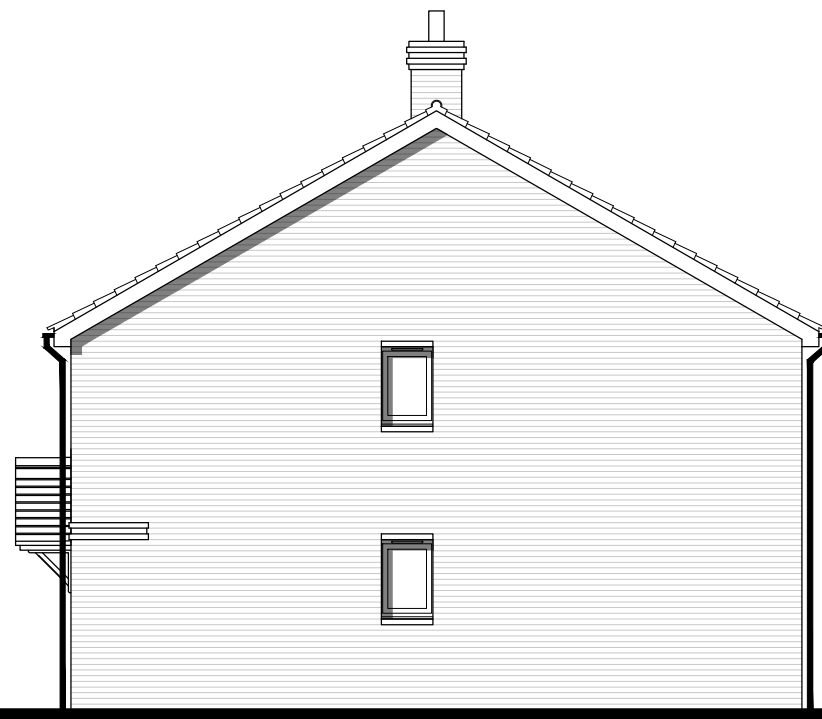

Side Elevation



Rear Elevation

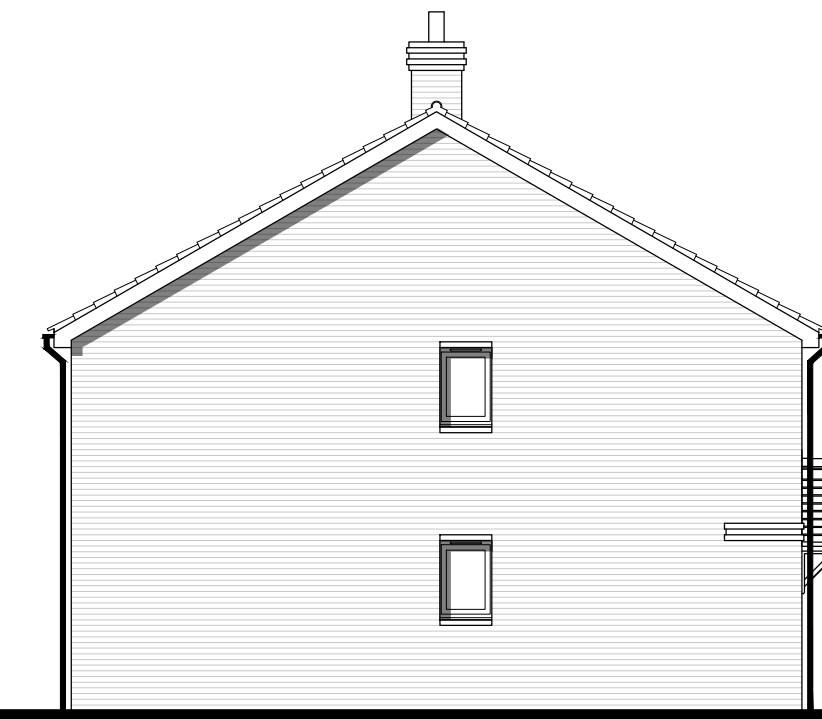

Side Elevation

|     |          |                   |    |    |
|-----|----------|-------------------|----|----|
| B   | 16.12.25 | House names added | KE | AK |
| A   | 04.12.25 | Added PV Panels   | MC | KE |
| Rev | Date     | Revision Details  | Dr | Ch |



E hello@ecearchitecture.com  
W ecearchitecture.com

Creativity. Quality. Commerciality.  
Rethink what's possible

Client's Name  
Taylor Wimpey South Thames

Job Title  
Phases 3D, 3F & 3G  
Kilnwood Vale

Drawing Title  
Proposed Plans and Elevations  
Plots 129-128-127, 170-169-168

Scale  
1:100 @ A1 / 1:200 @ A3



|       |         |          |
|-------|---------|----------|
| Drawn | Checked | Date     |
| KB    | KE      | 14.11.25 |

|        |            |     |
|--------|------------|-----|
| Job No | Drawing No | Rev |
| 7633   | PL-28      | B   |

Status  
APPROVAL