



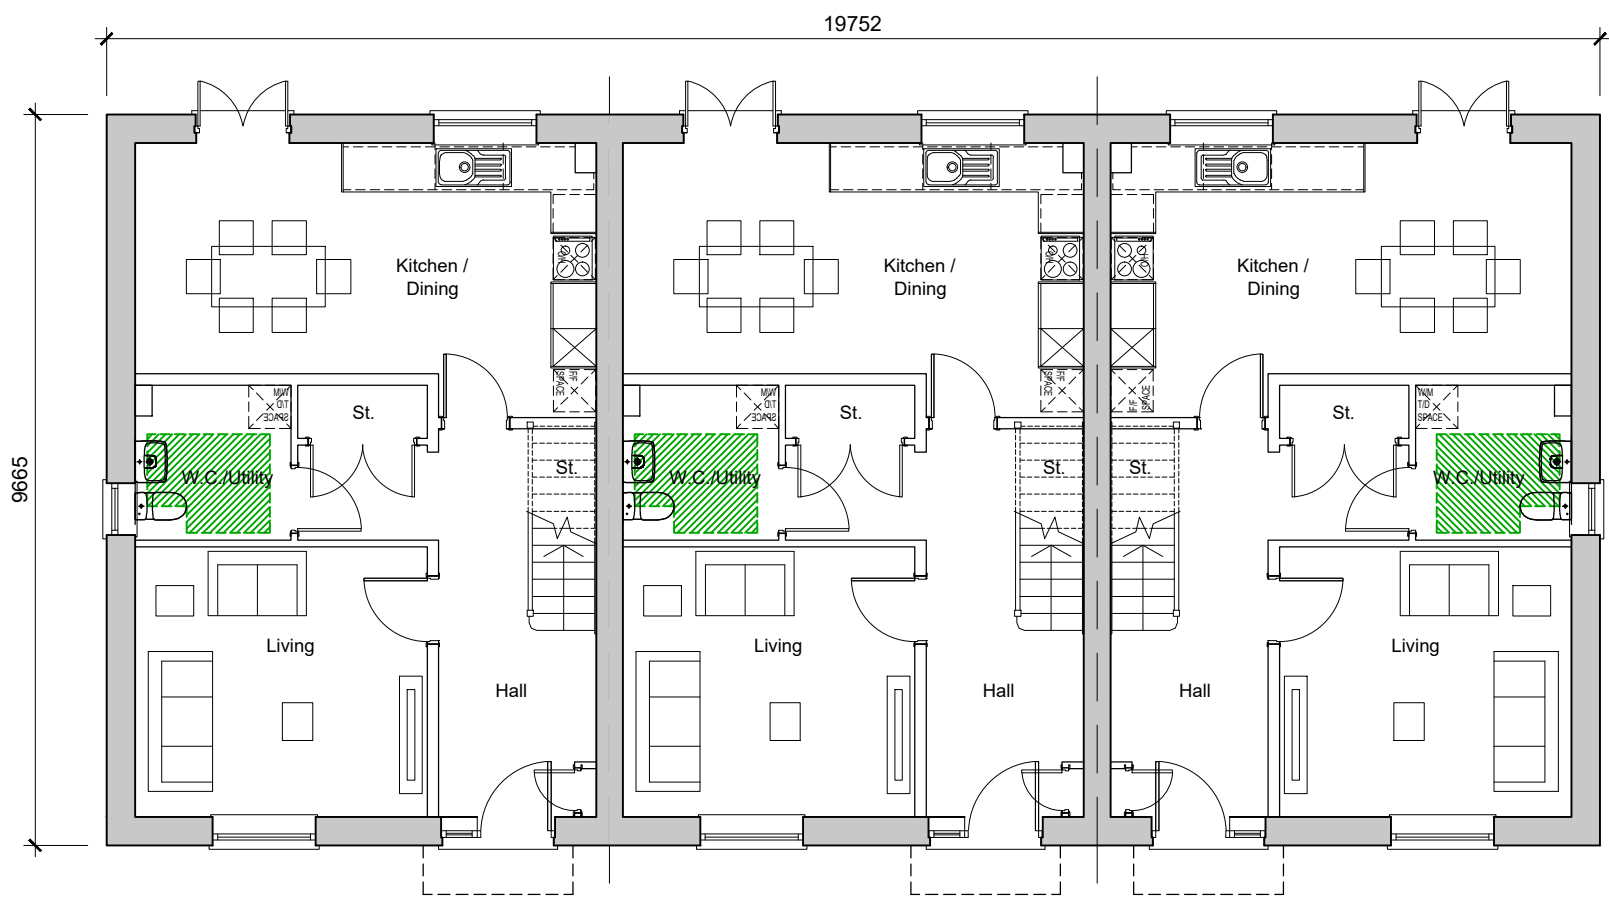

Ground Floor Plan

Witherstead - 4-Bedroom House
N/A - 105.28sqm (1166sqft) (approx)
Plots 129-128-127,
Handed 166-165-164, 170-169-168

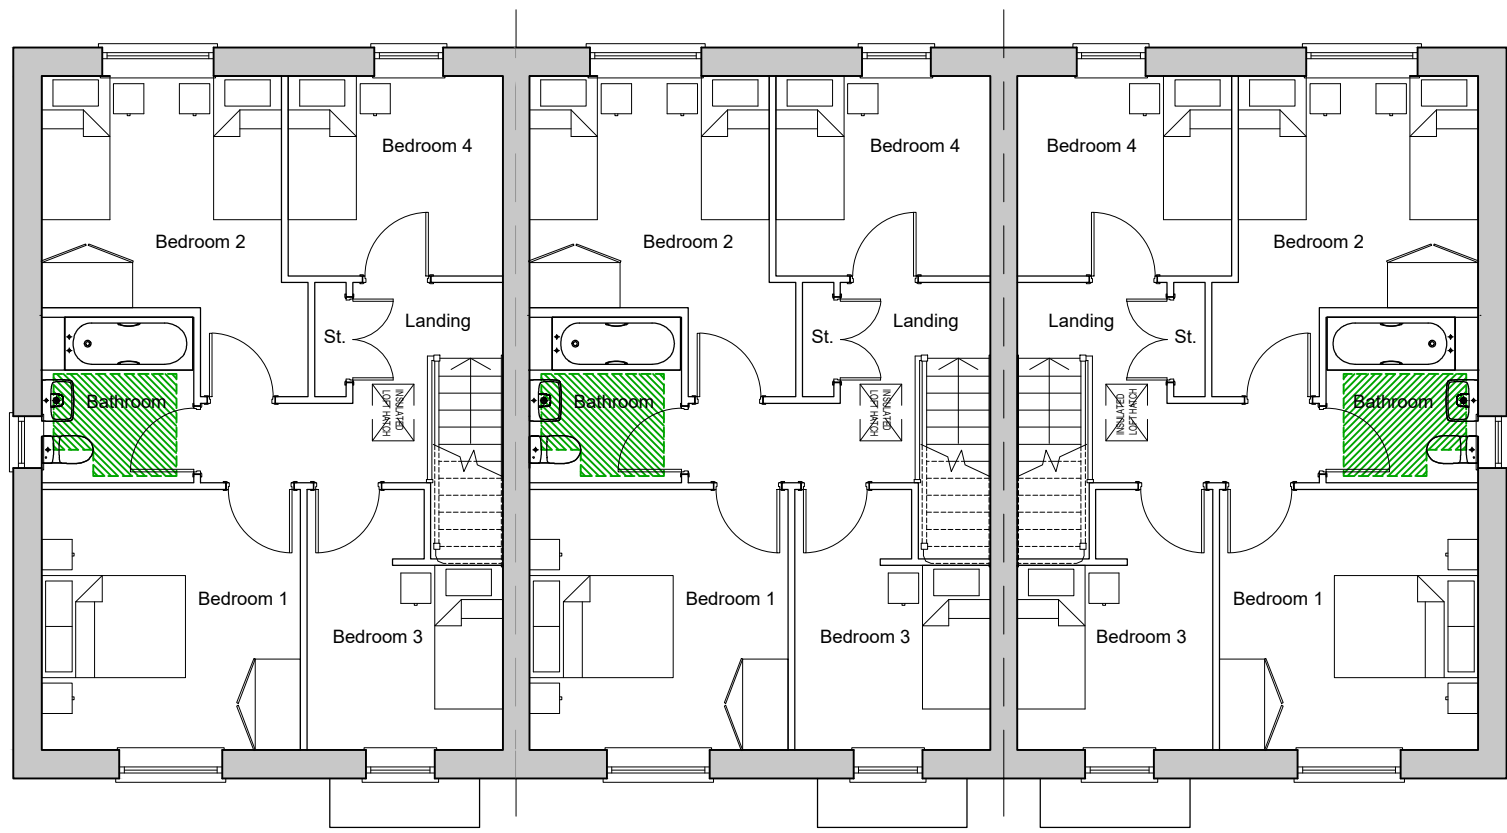

First Floor Plan



Front Elevation


Plots 166-165-164



Side Elevation



Rear Elevation

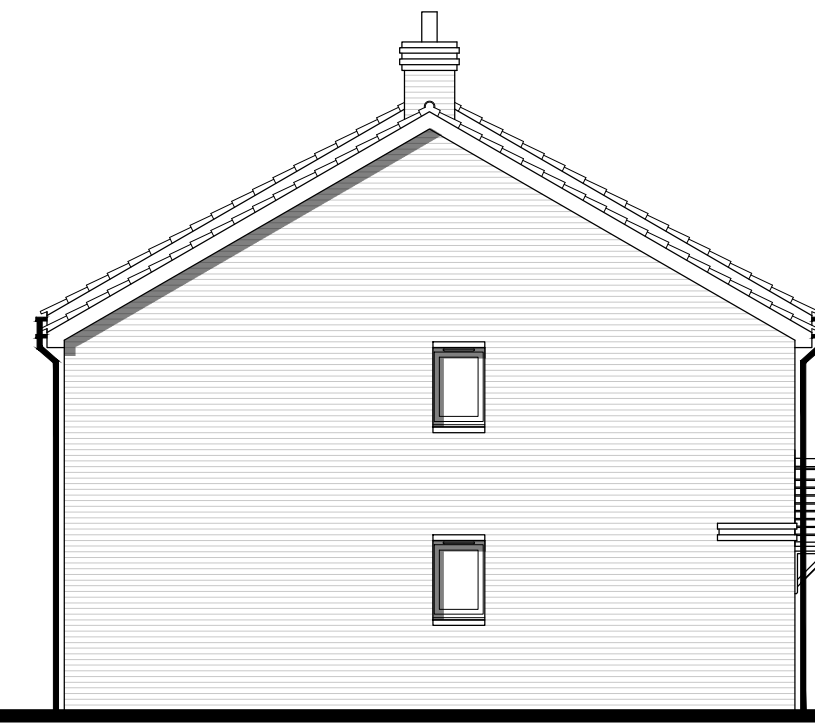

Side Elevation

B	16.12.25	House names added	KE	AK
A	04.12.25	Added PV Panels	MC	KE
Rev	Date	Revision Details	Dr	Ch



E hello@ecearchitecture.com Creativity. Quality. Commerciality.
W ecearchitecture.com Rethink what's possible

Client's Name
Taylor Wimpey South Thames

Job Title
Phases 3D, 3F & 3G
Kilnwood Vale

Drawing Title
Proposed Plans and Elevations
Plots 166-165-164

Scale
1:100 @ A1 / 1:200 @ A3



Drawn	Checked	Date
KB	KE	14.11.25

Job No	Drawing No	Rev
7633	PL-29	B

Status
APPROVAL