




Ground Floor Plan

Mapleford - 2-Bedroom House
NIA - 81.60sqm/878sqft (approx)
Plots 82-83-84-85

Mapleford - 2-Bedroom House
NIA - 81.60sqm/878sqft (approx)

Mapleford - 2-Bedroom House
NIA - 81.60sqm/878sqft (approx)

Aynesdale - 3-Bedroom House
NIA - 98.27sqm/1058sqft (approx)

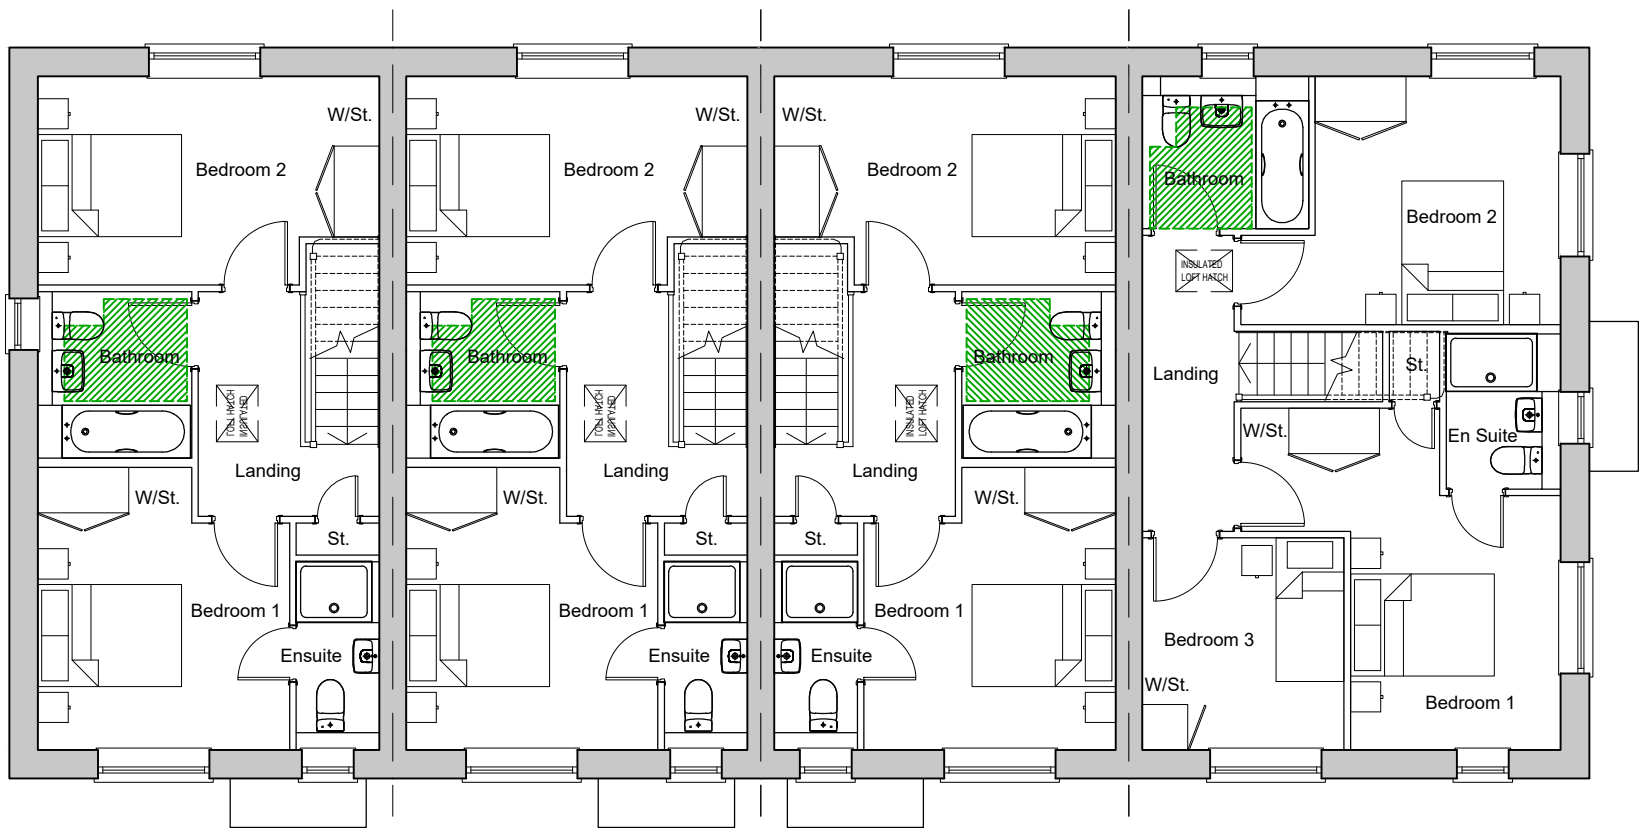

First Floor Plan



Front Elevation

Plots 82-83-84-85



Front Elevation



Rear Elevation



Side Elevation

B	16.12.25	House names added	KE	AK
A	04.12.25	Added PV Panels	MC	KE
Rev	Date	Revision Details	Dr	Ch



E hello@ecearchitecture.com
W ecearchitecture.com

Creativity. Quality. Commerciality.
Rethink what's possible.

Client's Name
Taylor Wimpey South Thames

Job Title
Phases 3D, 3F & 3G
Kilnwood Vale

Drawing Title
Proposed Plans and Elevations
Plots 82-83-84-85

Scale
1:100 @ A1 / 1:200 @ A3



Drawn	Checked	Date
KB	KE	14.11.25

Job No	Drawing No	Rev
7633	PL-32	B

Status
APPROVAL