



Second Floor Plan

2-Bedroom 4 Person Flat  
N/A - 70.19sqm/755sqft (to be used)

Plots 23

2-Bedroom 4 Person Flat  
N/A - 70.19sqm/755sqft (to be used)

Plots 24




Third Floor Plan

2-Bedroom 4 Person Flat  
N/A - 70.19sqm/755sqft (to be used)

Plots 26

2-Bedroom 4 Person Flat  
N/A - 70.19sqm/755sqft (to be used)

Plots 27

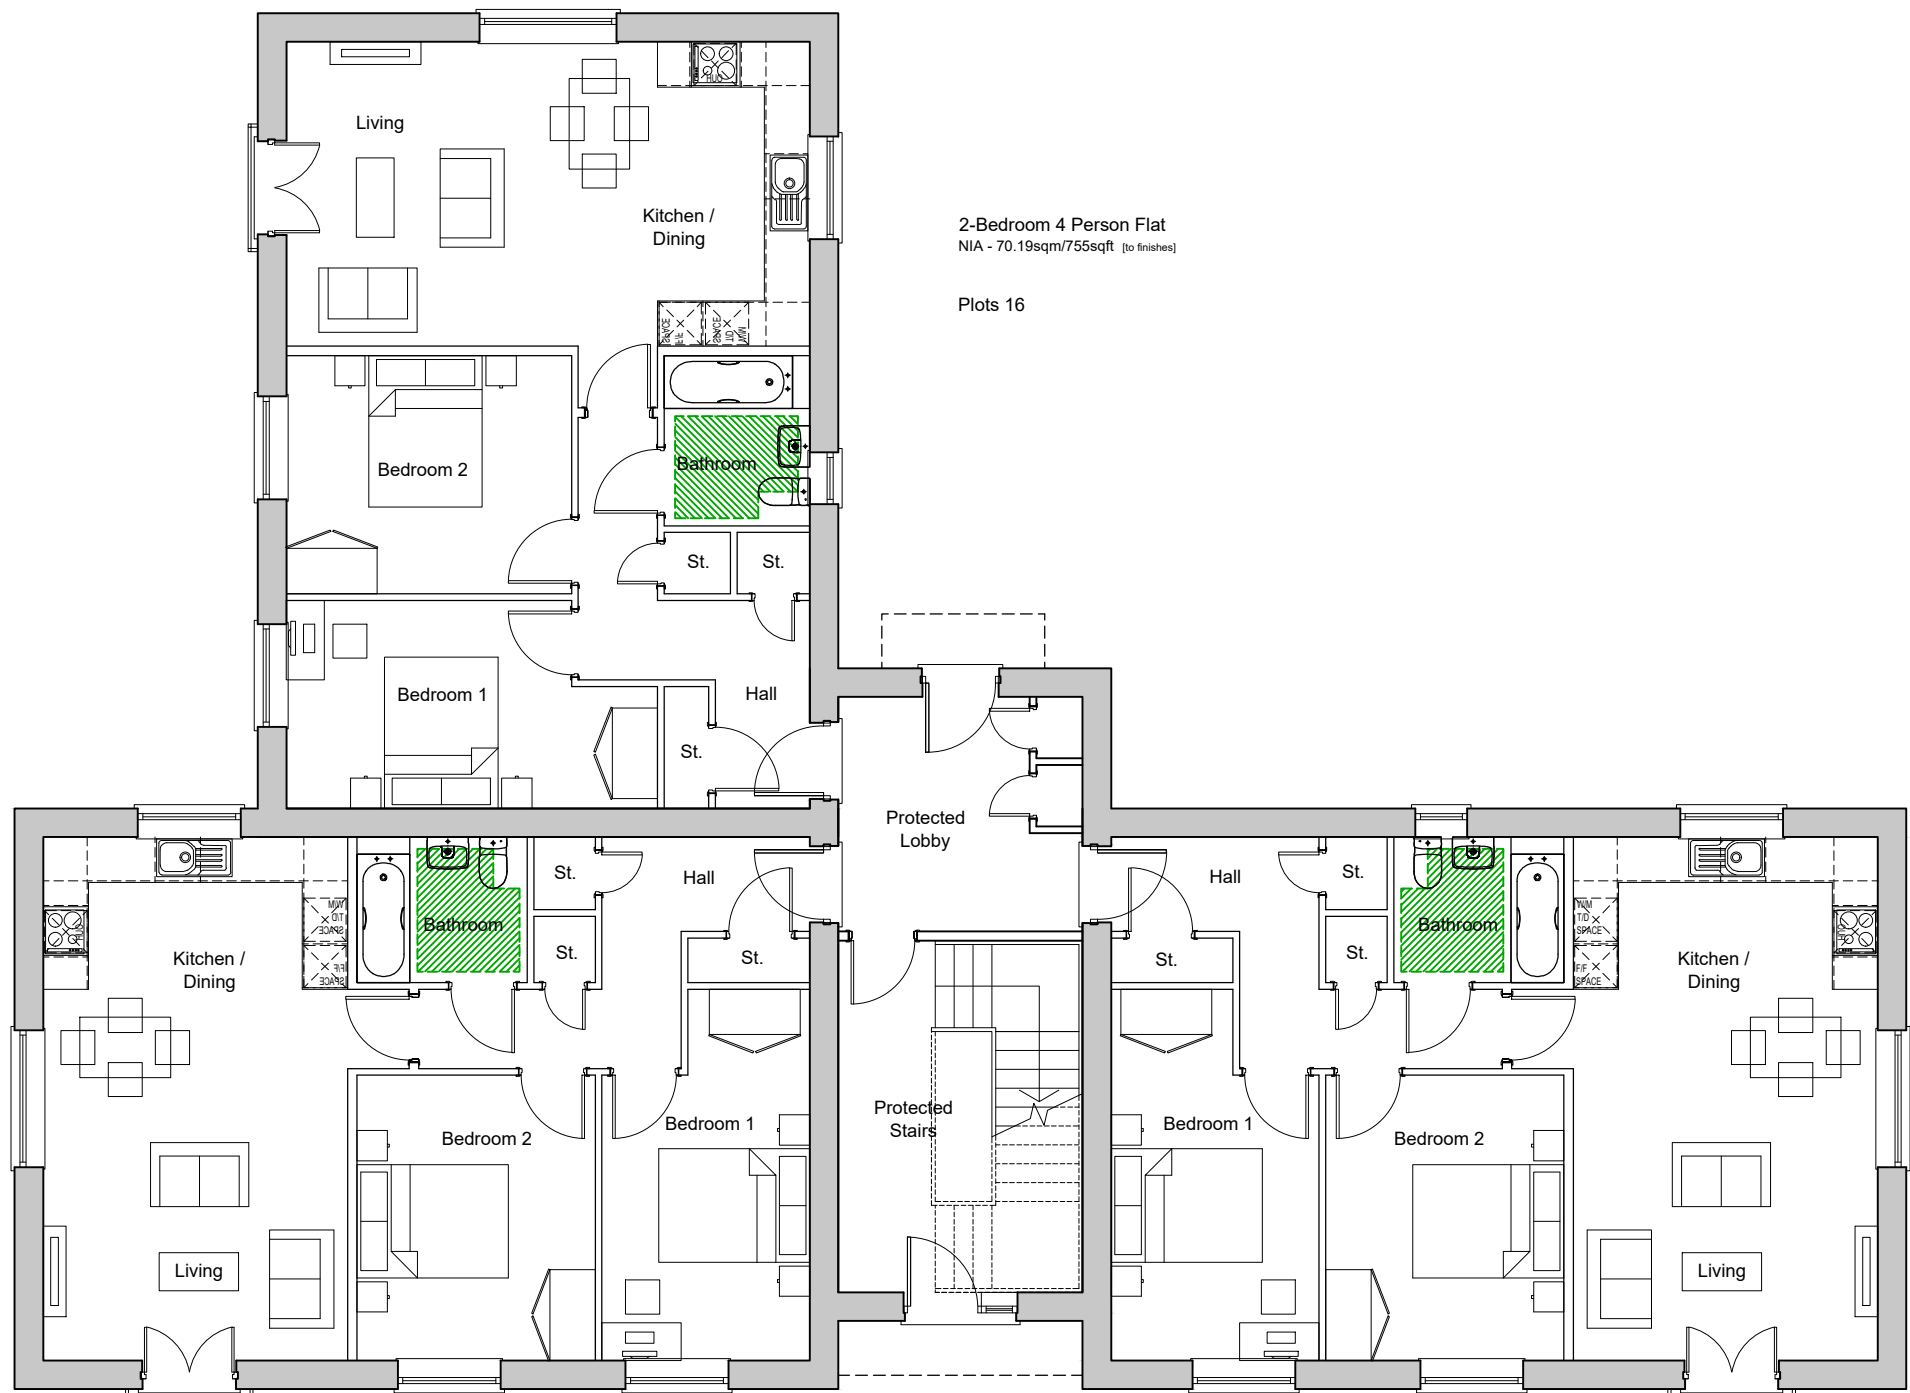


Ground Floor Plan

2-Bedroom 4 Person Flat  
N/A - 70.19sqm/755sqft (to be used)

Plots 17

2-Bedroom 4 Person Flat  
N/A - 70.19sqm/755sqft (to be used)

Plots 18

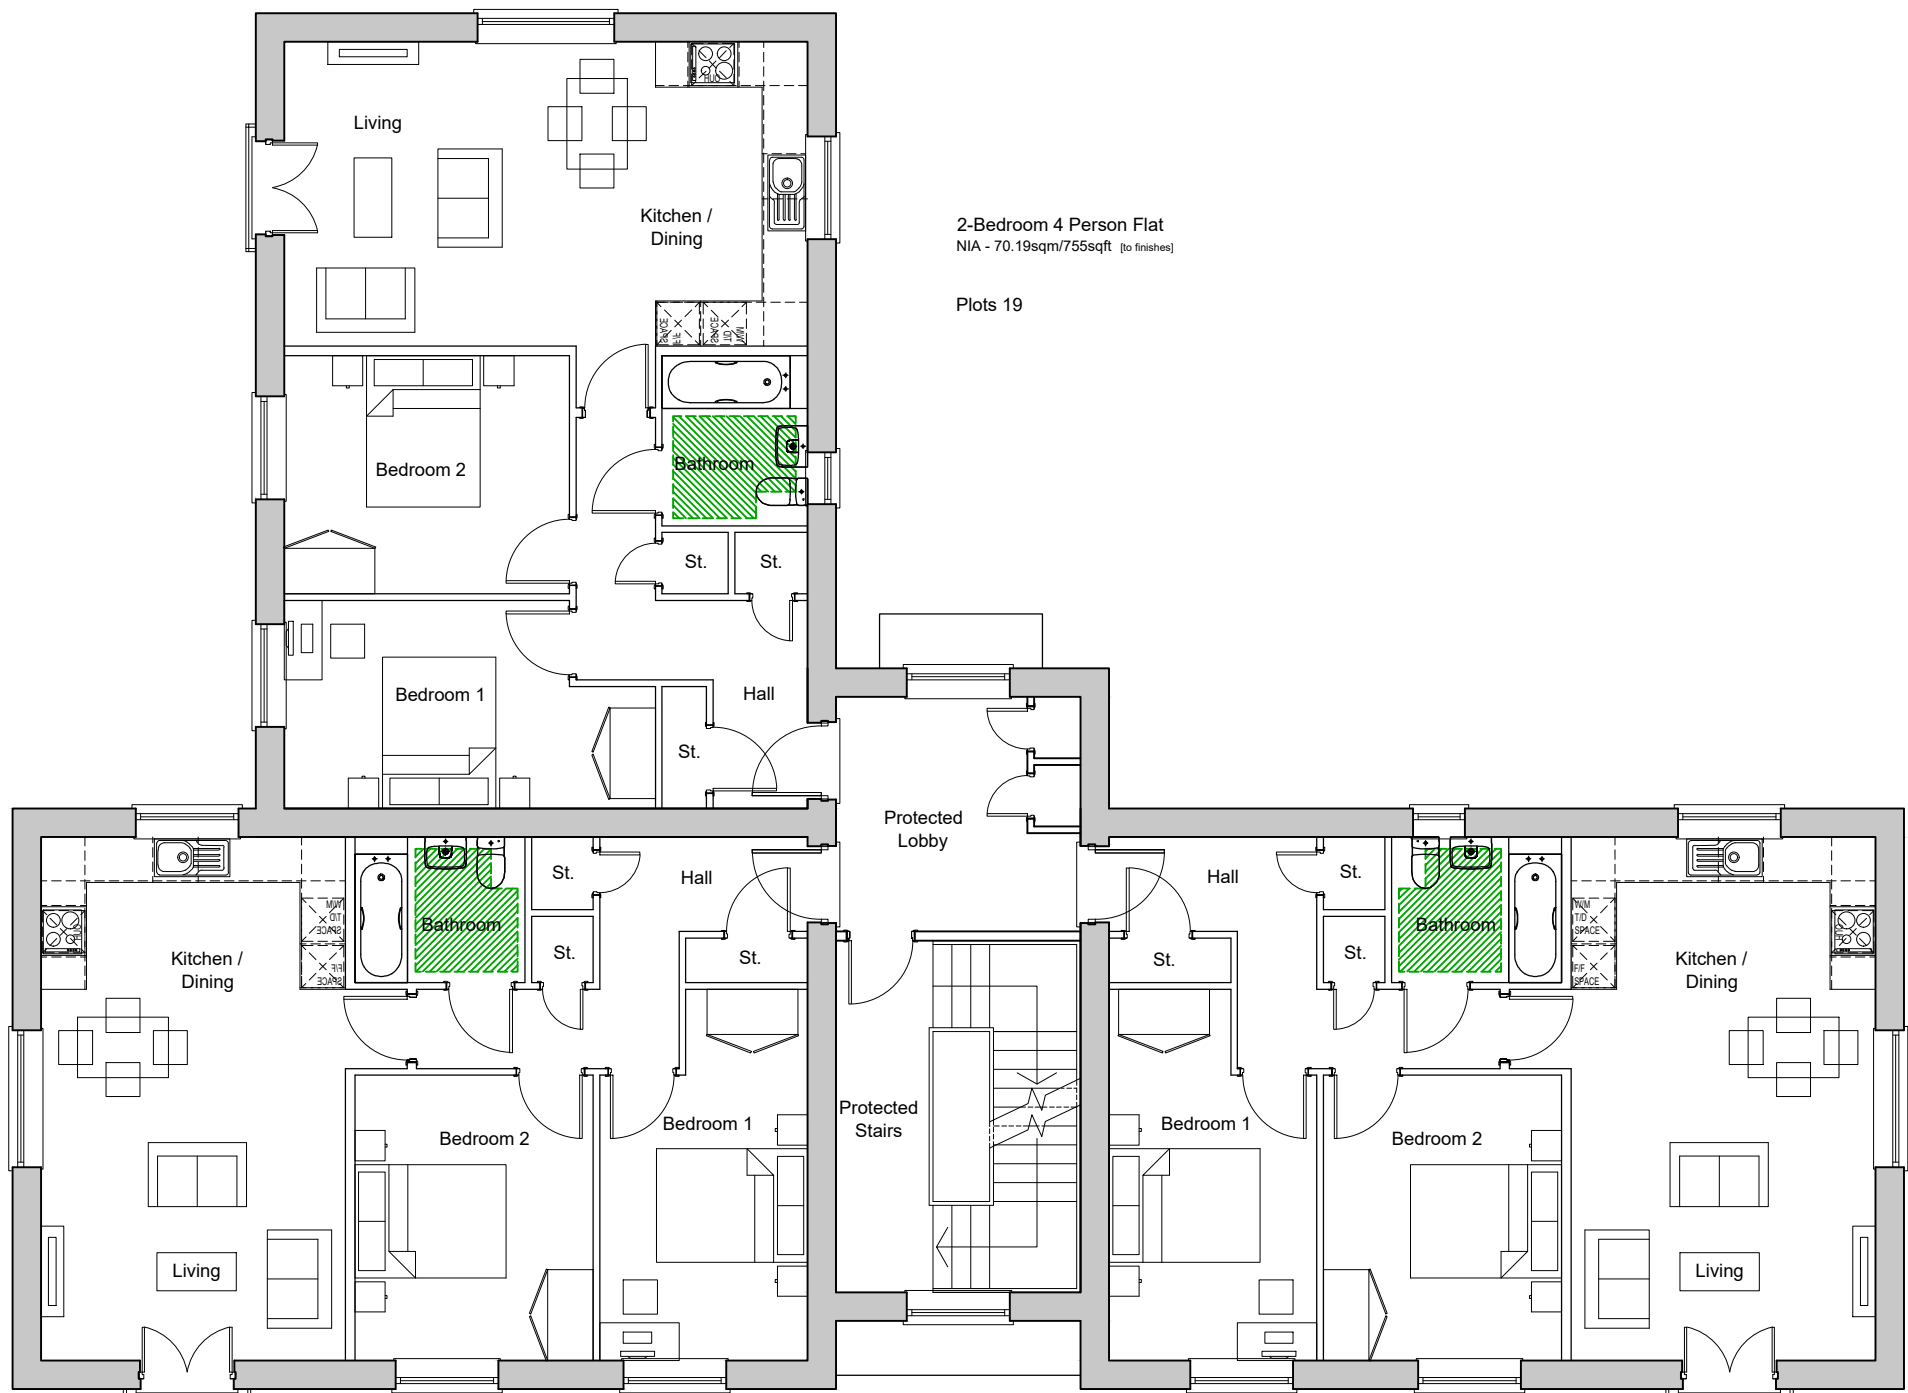

First Floor Plan

2-Bedroom 4 Person Flat  
N/A - 70.19sqm/755sqft (to be used)

Plots 20

2-Bedroom 4 Person Flat  
N/A - 70.19sqm/755sqft (to be used)

Plots 21

| Rev | Date | Revision Details | Dr | Ch |
|-----|------|------------------|----|----|
|-----|------|------------------|----|----|



E hello@ecearchitecture.com  
W ecearchitecture.com

Client's Name  
Taylor Wimpey South Thames

Job Title  
Phases 3D, 3F & 3G  
Kilnwood Vale

Drawing Title  
Proposed Plans  
Flat Block - Plots 16-27

Scale  
1:100 @ A1 / 1:200 @ A3

metres 2 4 6 8 10

|             |               |                  |
|-------------|---------------|------------------|
| Drawn<br>KB | Checked<br>KE | Date<br>14.11.25 |
|-------------|---------------|------------------|

|                |                     |     |
|----------------|---------------------|-----|
| Job No<br>7633 | Drawing No<br>PL-61 | Rev |
|----------------|---------------------|-----|

Status

APPROVAL