



NOTES

- DO NOT SCALE OFF THIS DRAWING EXCEPT FOR PLANNING PURPOSES
 - CHECK ALL DIMENSIONS ON SITE BEFORE ANY WORK IS COMMENCED
 - ALL GOODS MATERIALS AND WORKMANSHIP MUST CONFORM WITH CURRENT BUILDING REGULATIONS, BRITISH STANDARDS AND CODES OF PRACTICE
 - COPYRIGHT OF THIS DRAWING IS RETAINED BY THE ARCHITECT AND IT MUST NOT BE REPRODUCED WITHOUT WRITTEN CONSENT

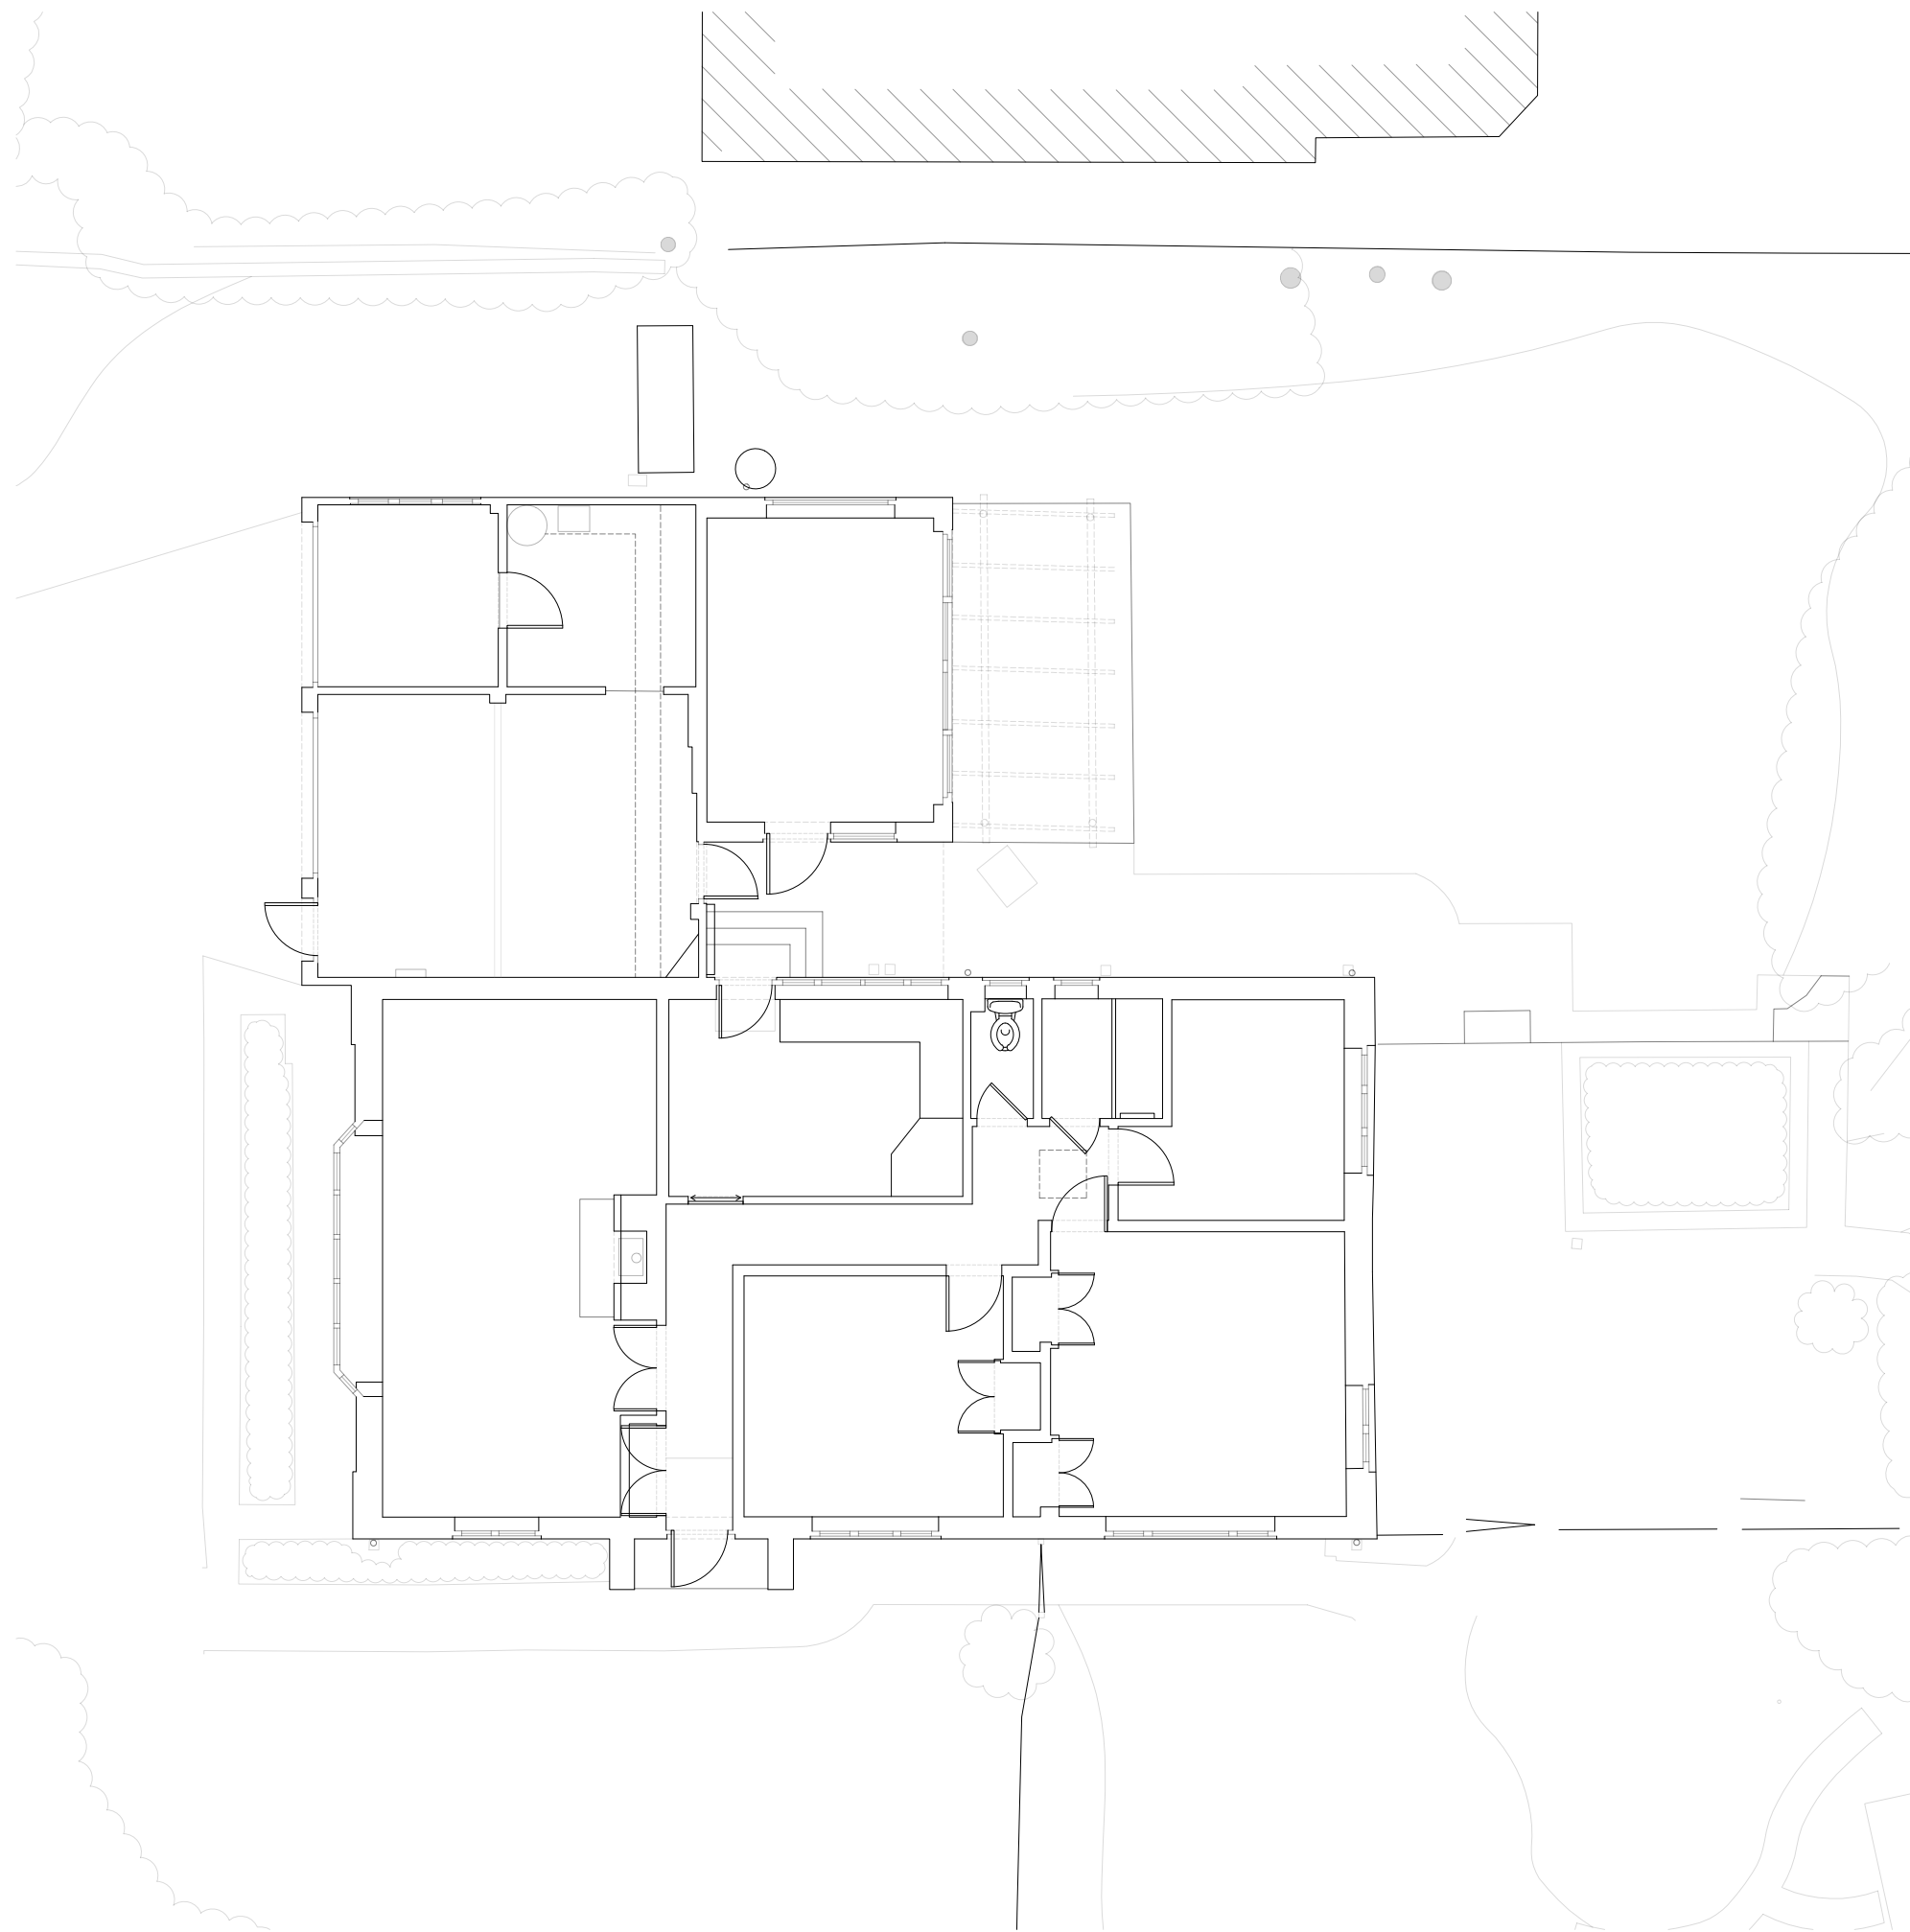

Existing Ground Floor Plan @ 1:100

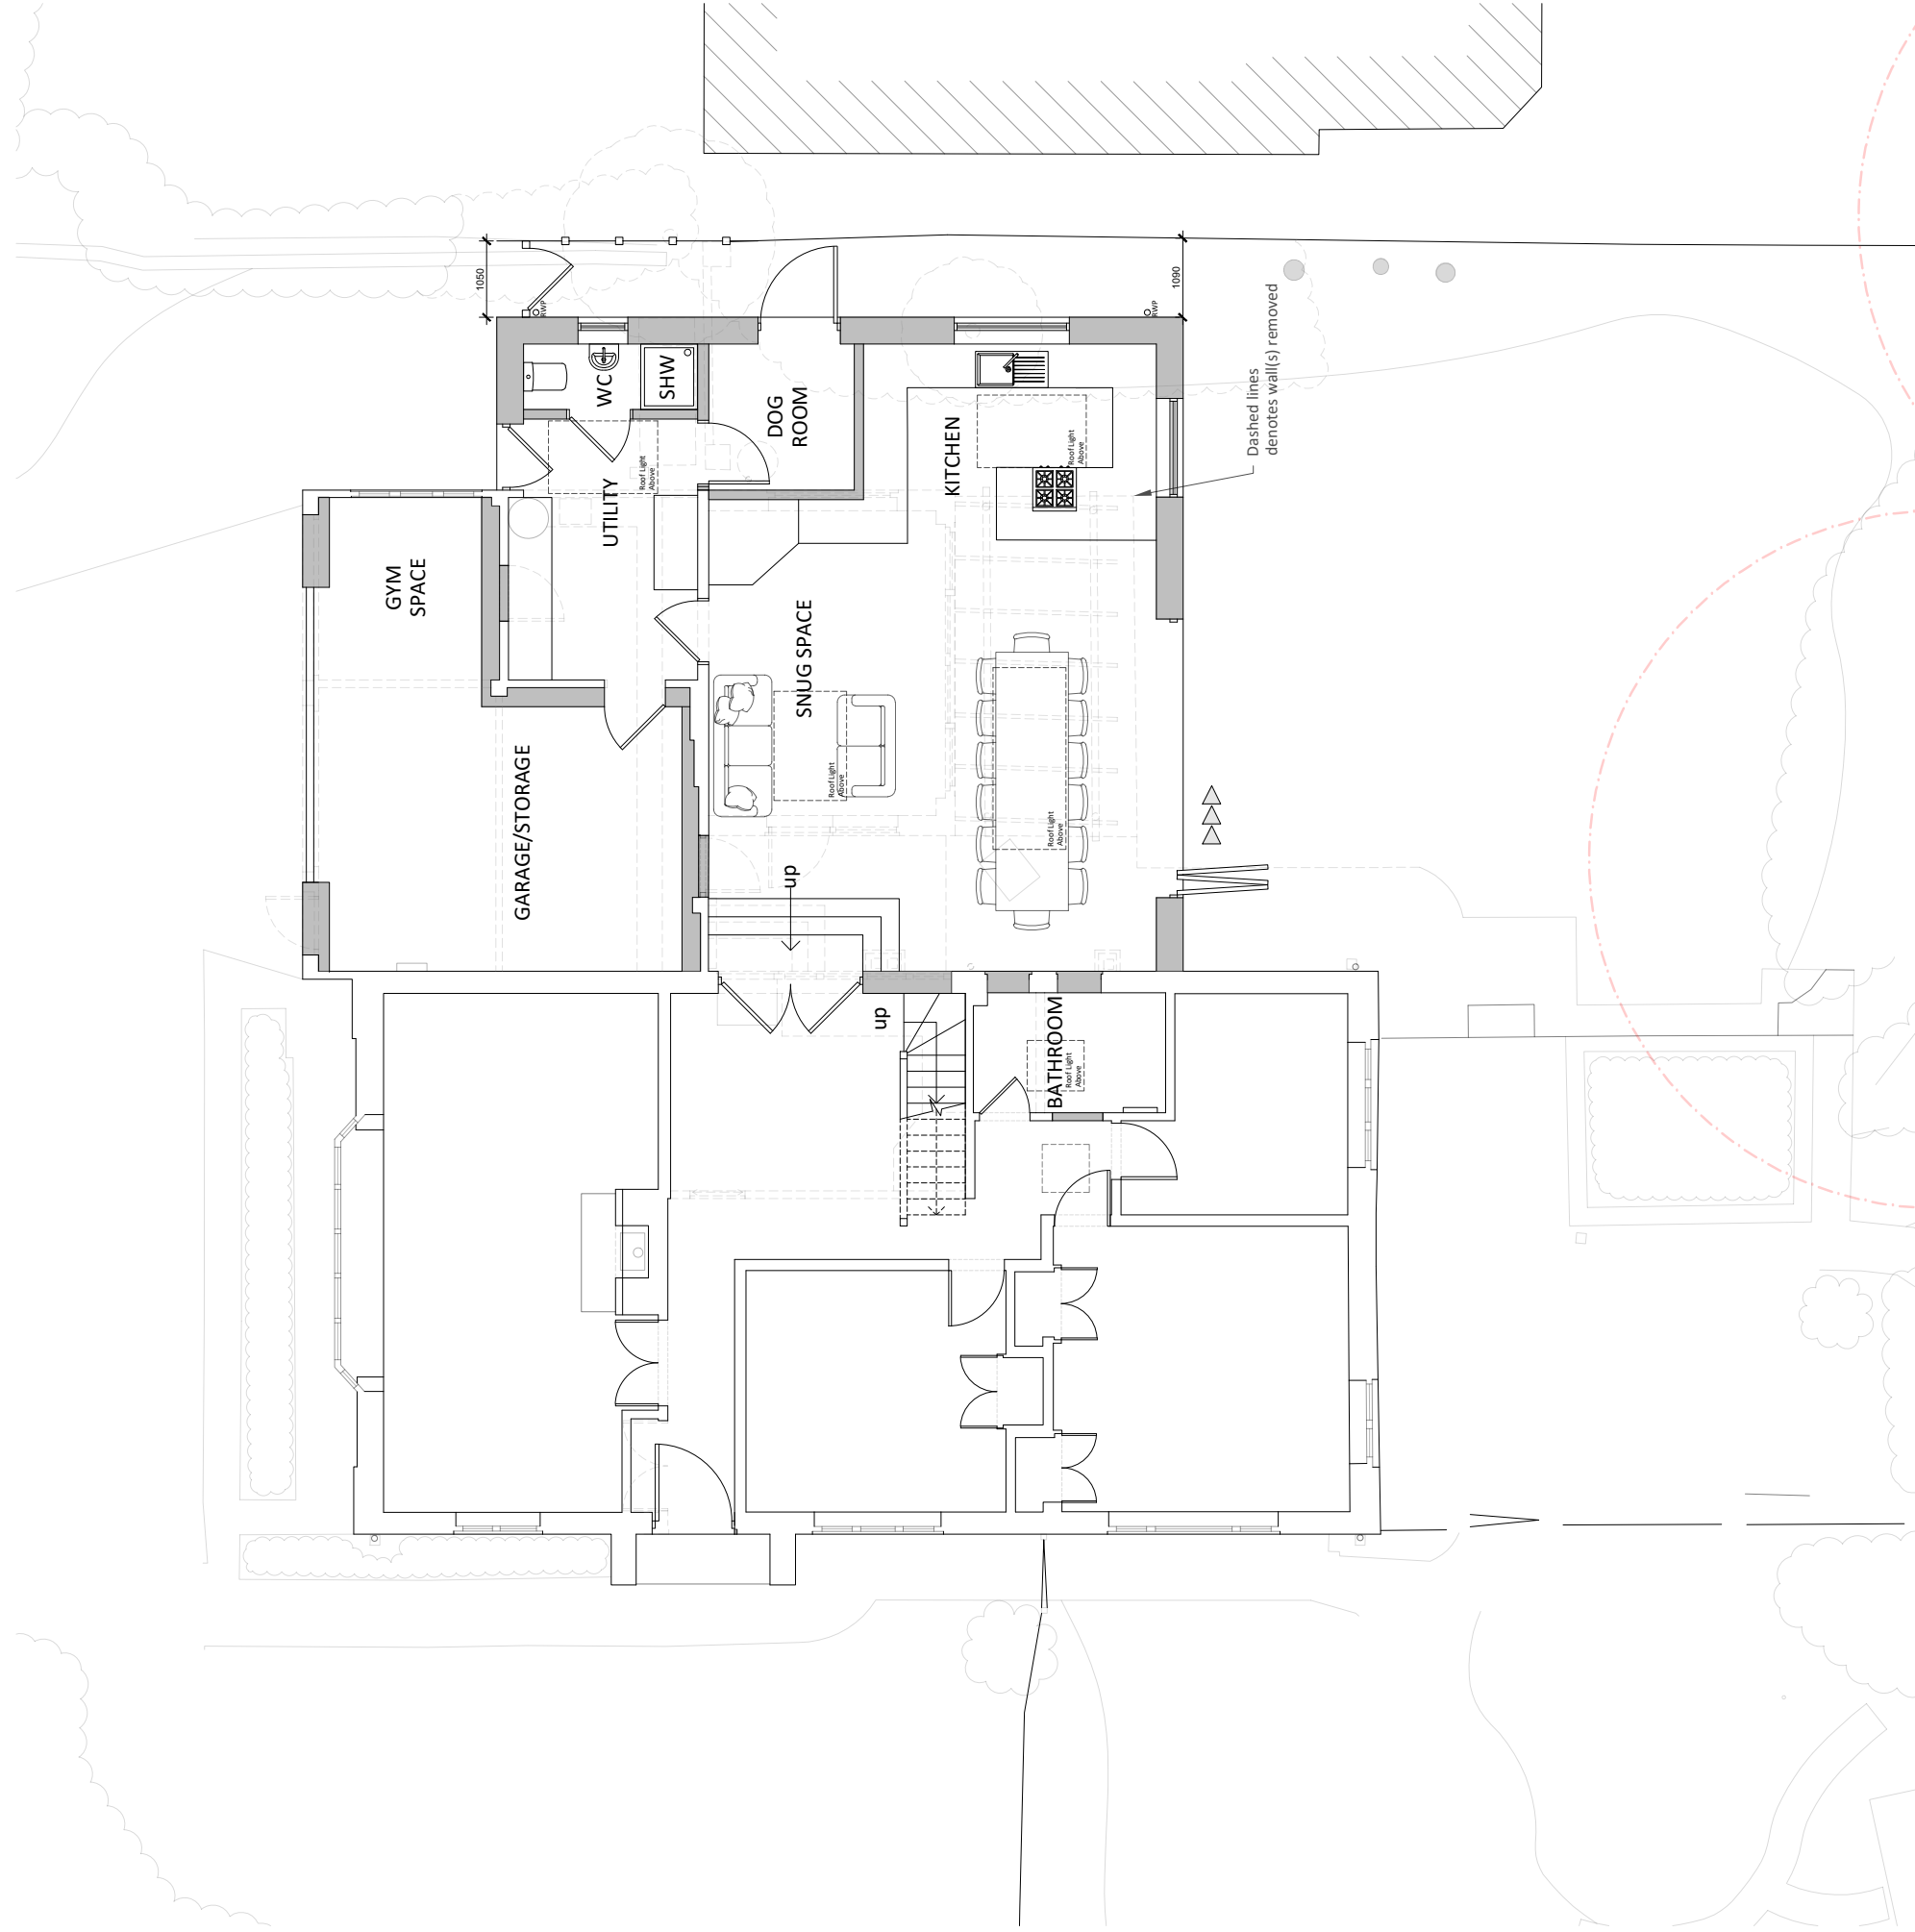

Proposed Ground Floor Plan @ 1:100

A	Dec'25	HIG			Changes to fenestration
REV	DATE	BY			AMENDMENT

 **folkes** architects

The Old Forge
6 Church Street
Barnington
Widenedon
RUGBY CV21 1LA

T. 01930 345630
info@folkesarchitects.co.uk

CLIENT
Mr & Mrs Amy

JOB TITLE
2 Hillside Road
Storrington
Pulborough
West Sussex
RH20 3LZ

DRAWING TITLE		Existing and Proposed Ground Floor Plan	
PROJECT STAGE		PLANNING	
DRAWING STATUS		PRELIMINARY	
NOT FOR CONSTRUCTION USE UNLESS STATED AS 'CONSTRUCTION'			
DATE	SCALE	DRAWN BY	HG
		CHECKED BY	BH
JOB NO.	DRAWING NO.	REVISION	
25008	3.02	A	

