



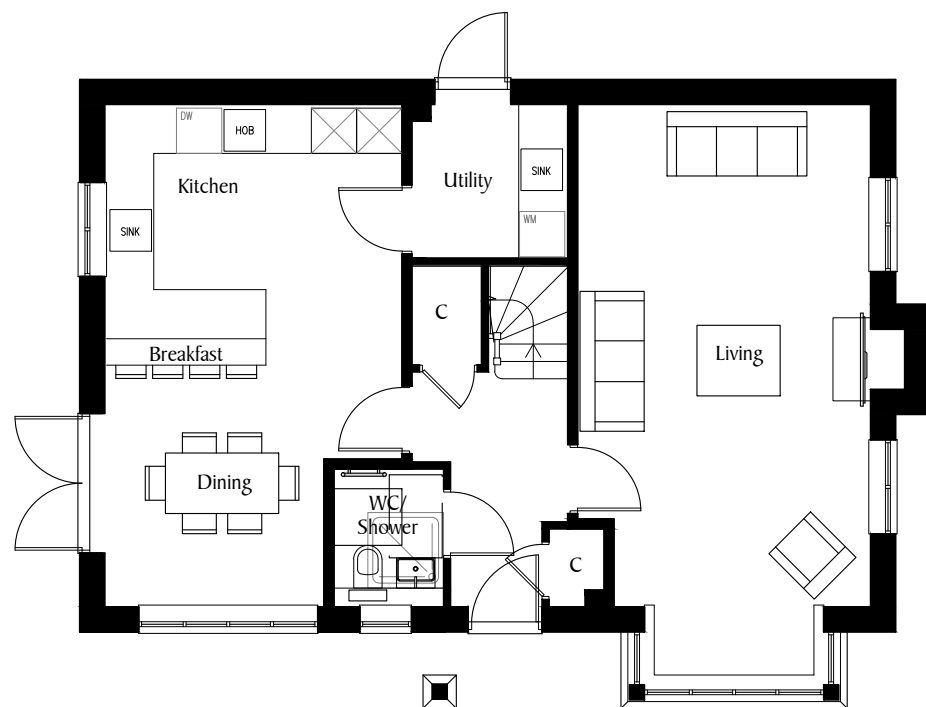

Ground Floor

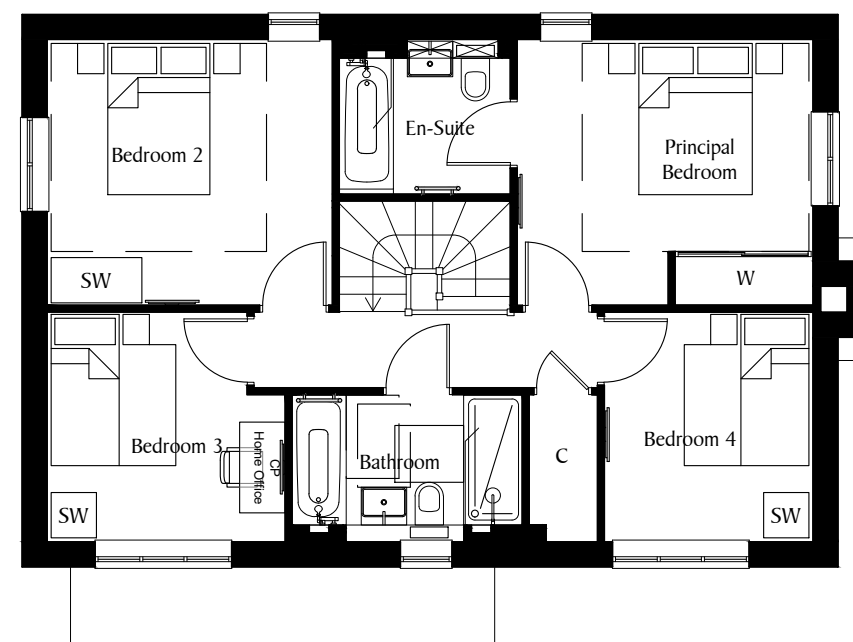

First Floor

SCALE 1:100@A3		REV		DATE	REVISION		REV		DATE	REVISION		DEVELOPMENT		DRAWING TITLE		Berkeley Designed for life Berkeley Homes (Southern) Limited Berkeley House, Bay Tree Avenue Leatherhead Surrey, KT22 7UE Tel: (01372) 370400		
		P01		28.06.24	First Issue						PHASE 5 WORTHING ROAD SOUTHWATER		PLOT 231 FLOOR PLANS					
										DRAWN		DATE		DRG NO.			REVISION	
										TJR		JUNE 2024		S830-INT-PS-ZZ-DR-K-005-283-231				