




Ground Floor

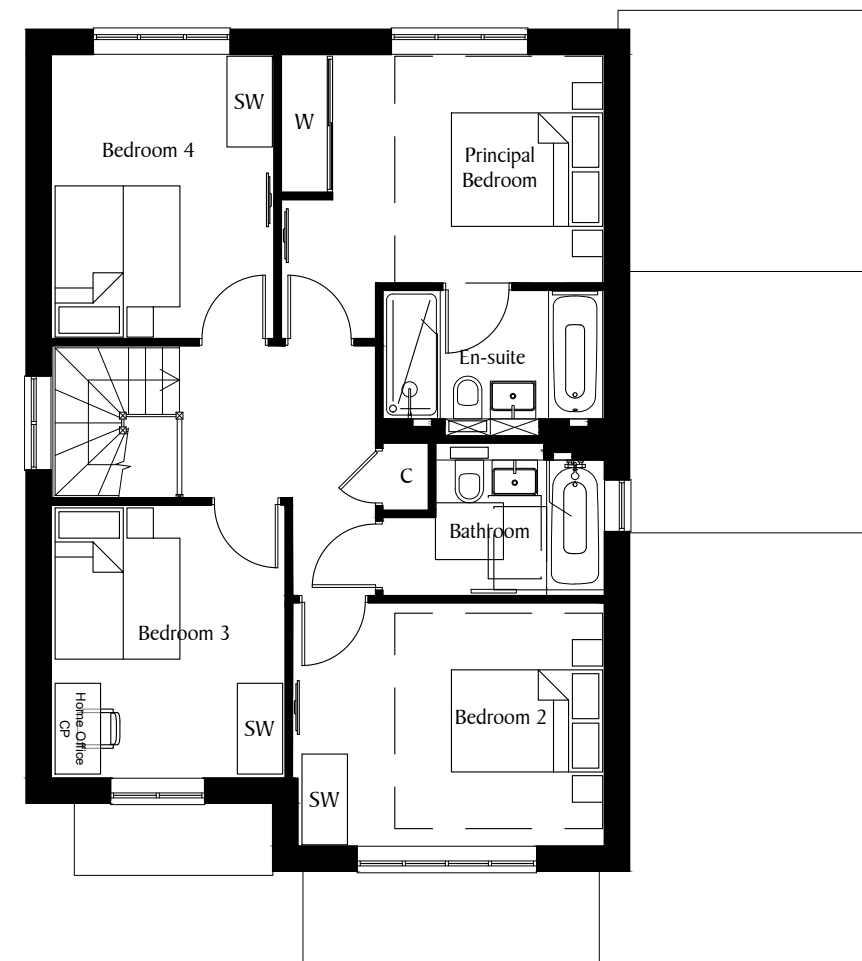

First Floor

SCALE 1:100@A3



| REV | DATE     | REVISION    |
|-----|----------|-------------|
| P01 | 28.06.24 | First Issue |

| REV | DATE | REVISION |
|-----|------|----------|
|     |      |          |

DEVELOPMENT  
 PHASE 5  
 WORTHING ROAD  
 SOUTHWATER

DRAWN  
 TJR

DATE  
 JUNE 2024

DRAWING TITLE  
 PLOT 227  
 FLOOR PLANS

DRG NO.  
 S830-INT-P5-ZZ-DR-K-005-274-227

REVISION