




M3.9(ex)
Plot 218

M3.6(ex).sp
Plot 217

Ground Floor

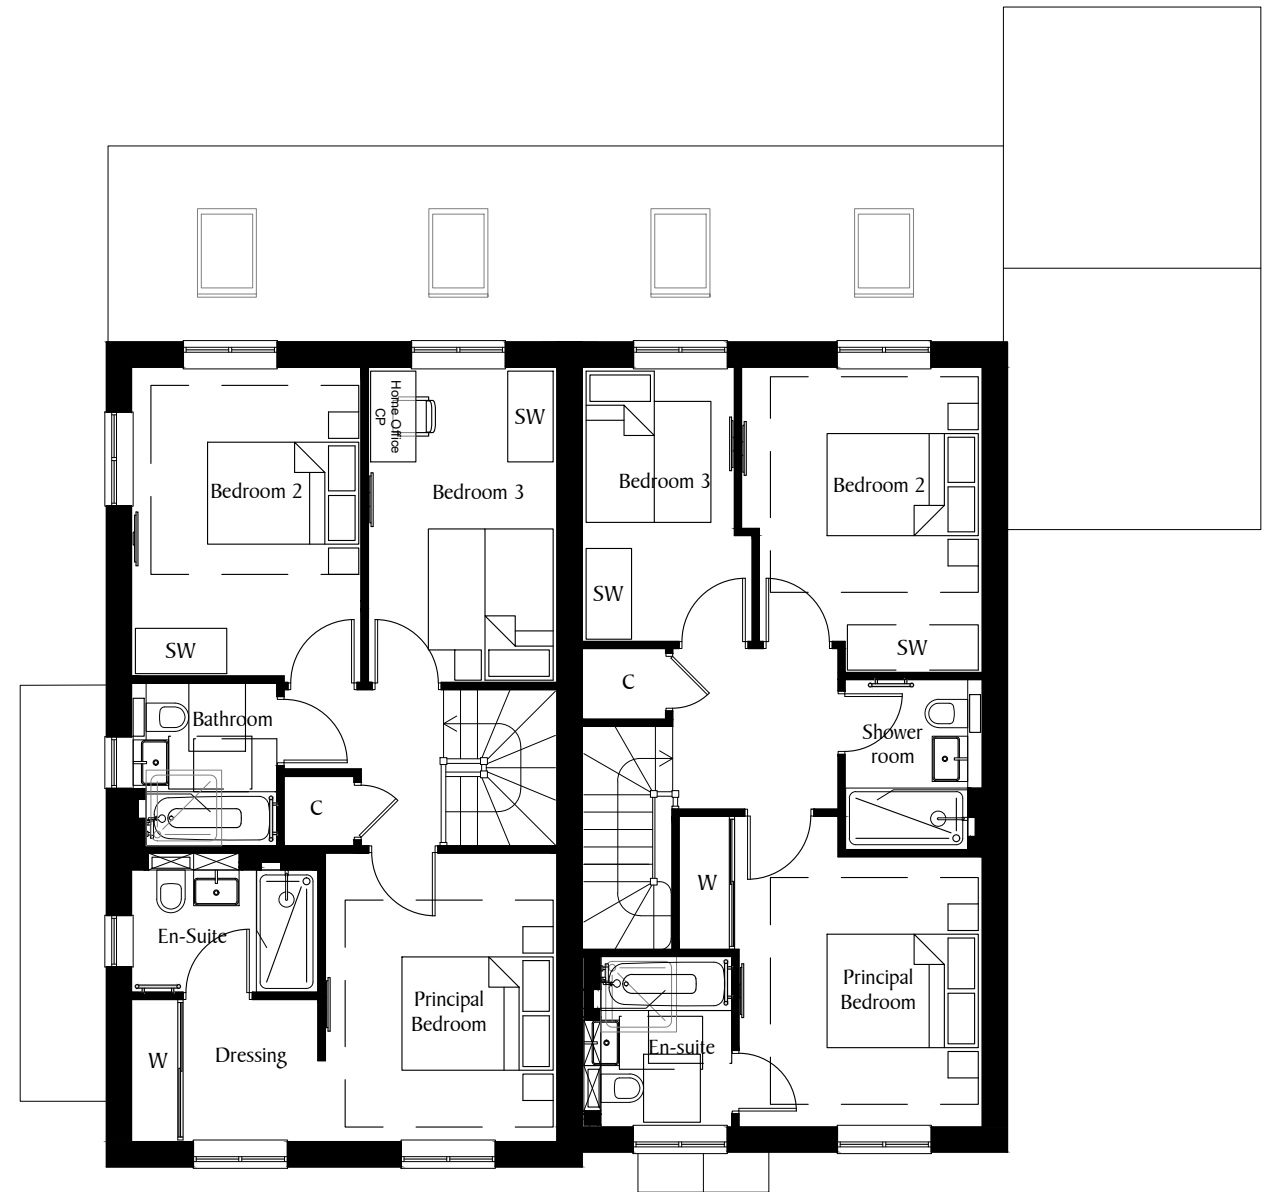

M3.9(ex)
Plot 218

M3.6(ex).sp
Plot 217

First Floor

SCALE 1:100@A3		REV		DATE	REVISION	REV		DATE	REVISION	DEVELOPMENT		DRAWING TITLE		Berkeley Designed for life Berkeley Homes (Southern) Limited Berkeley House, Bay Tree Avenue Leatherhead Surrey, KT22 7UE Tel: (01372) 370400		
0 1m 2m 3m 4m		P01		28.06.24	First Issue					PHASE 5 WORTHING ROAD SOUTHWATER		PLOTS 217-218 FLOOR PLANS				
										DRAWN		DATE	DRG NO.			REVISION
										TJR		JUNE 2024	S830-INT-P5-ZZ-DR-K-005-261-217-218			