


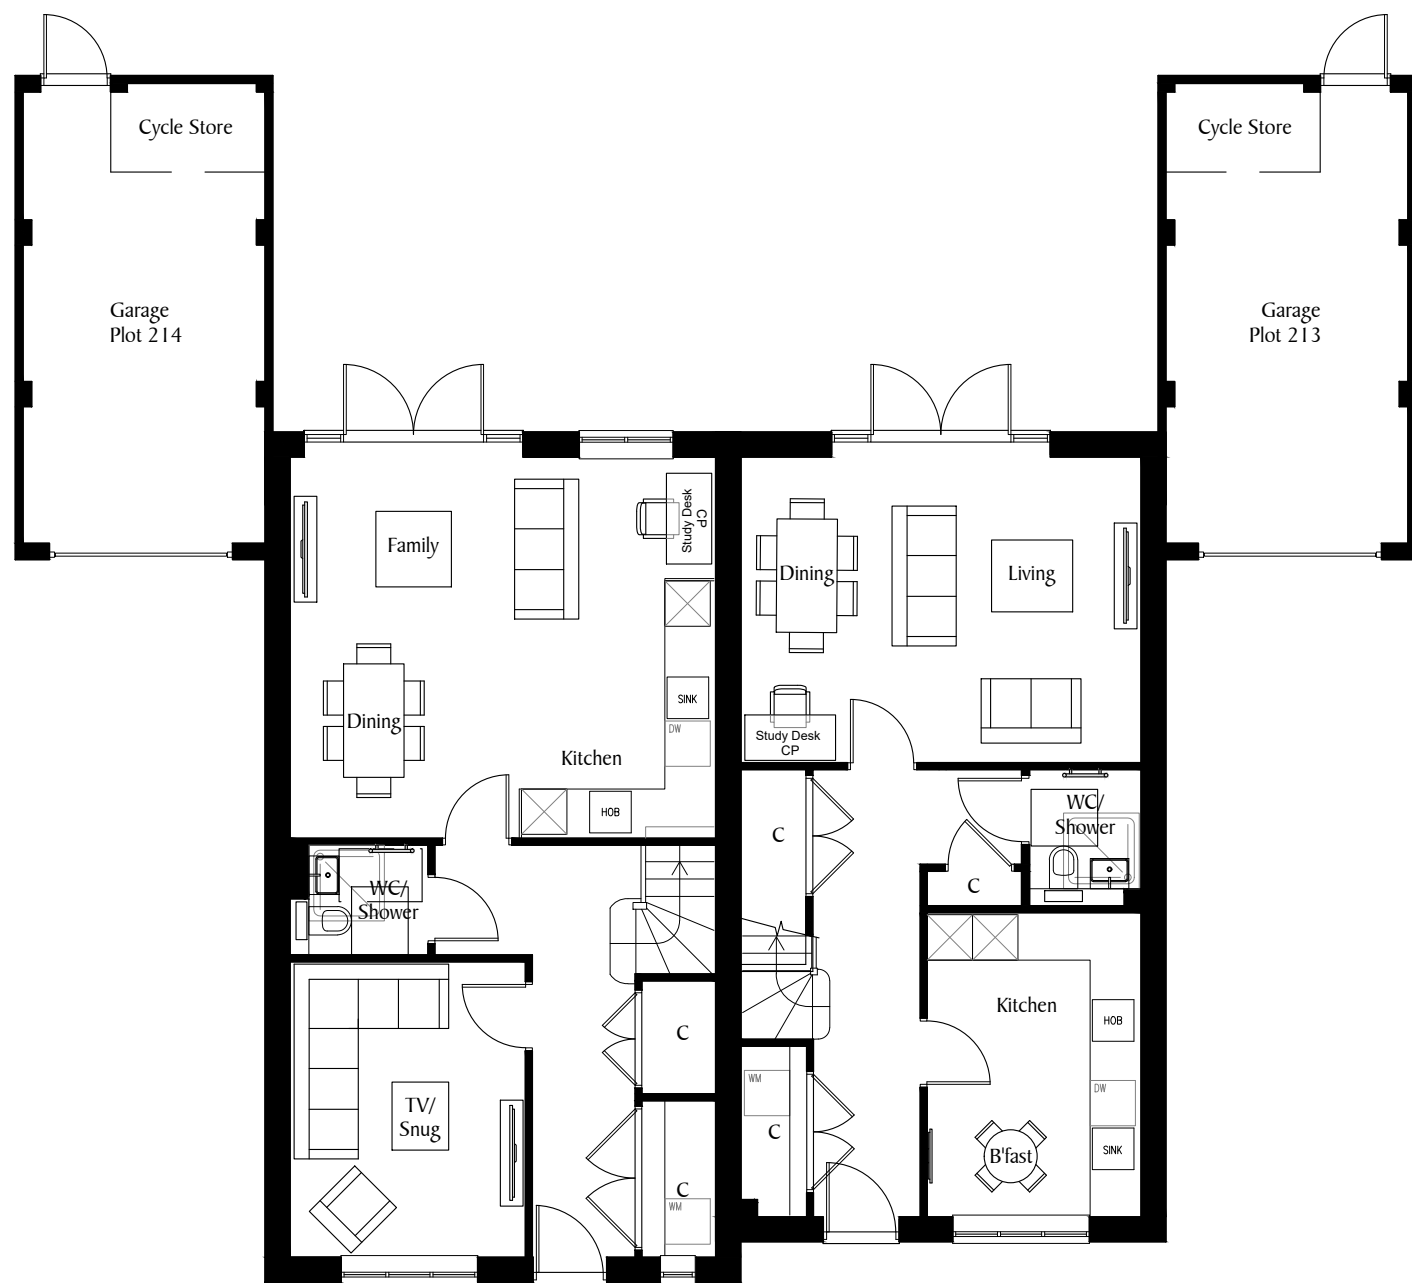

M4.2
Plot 214

M3.9
Plot 213

Ground Floor



M4.2
Plot 214

M3.9
Plot 213

First Floor

SCALE 1:100@A3		REV	DATE	REVISION	REV	DATE	REVISION	DEVELOPMENT	DRAWING TITLE	Berkeley Designed for life Berkeley Homes (Southern) Limited Berkeley House, Bay Tree Avenue Leatherhead Surrey, KT22 7UE Tel: (01372) 370400	
		P01	28.06.24	First Issue				PHASE 5 WORTHING ROAD SOUTHWATER	PLOTS 213-214 FLOOR PLANS		
								DRAWN TJR	DATE JUNE 2024		
										DRG NO. S830-INT-PS-ZZ-DR-K-005-257-213-214	REVISION