



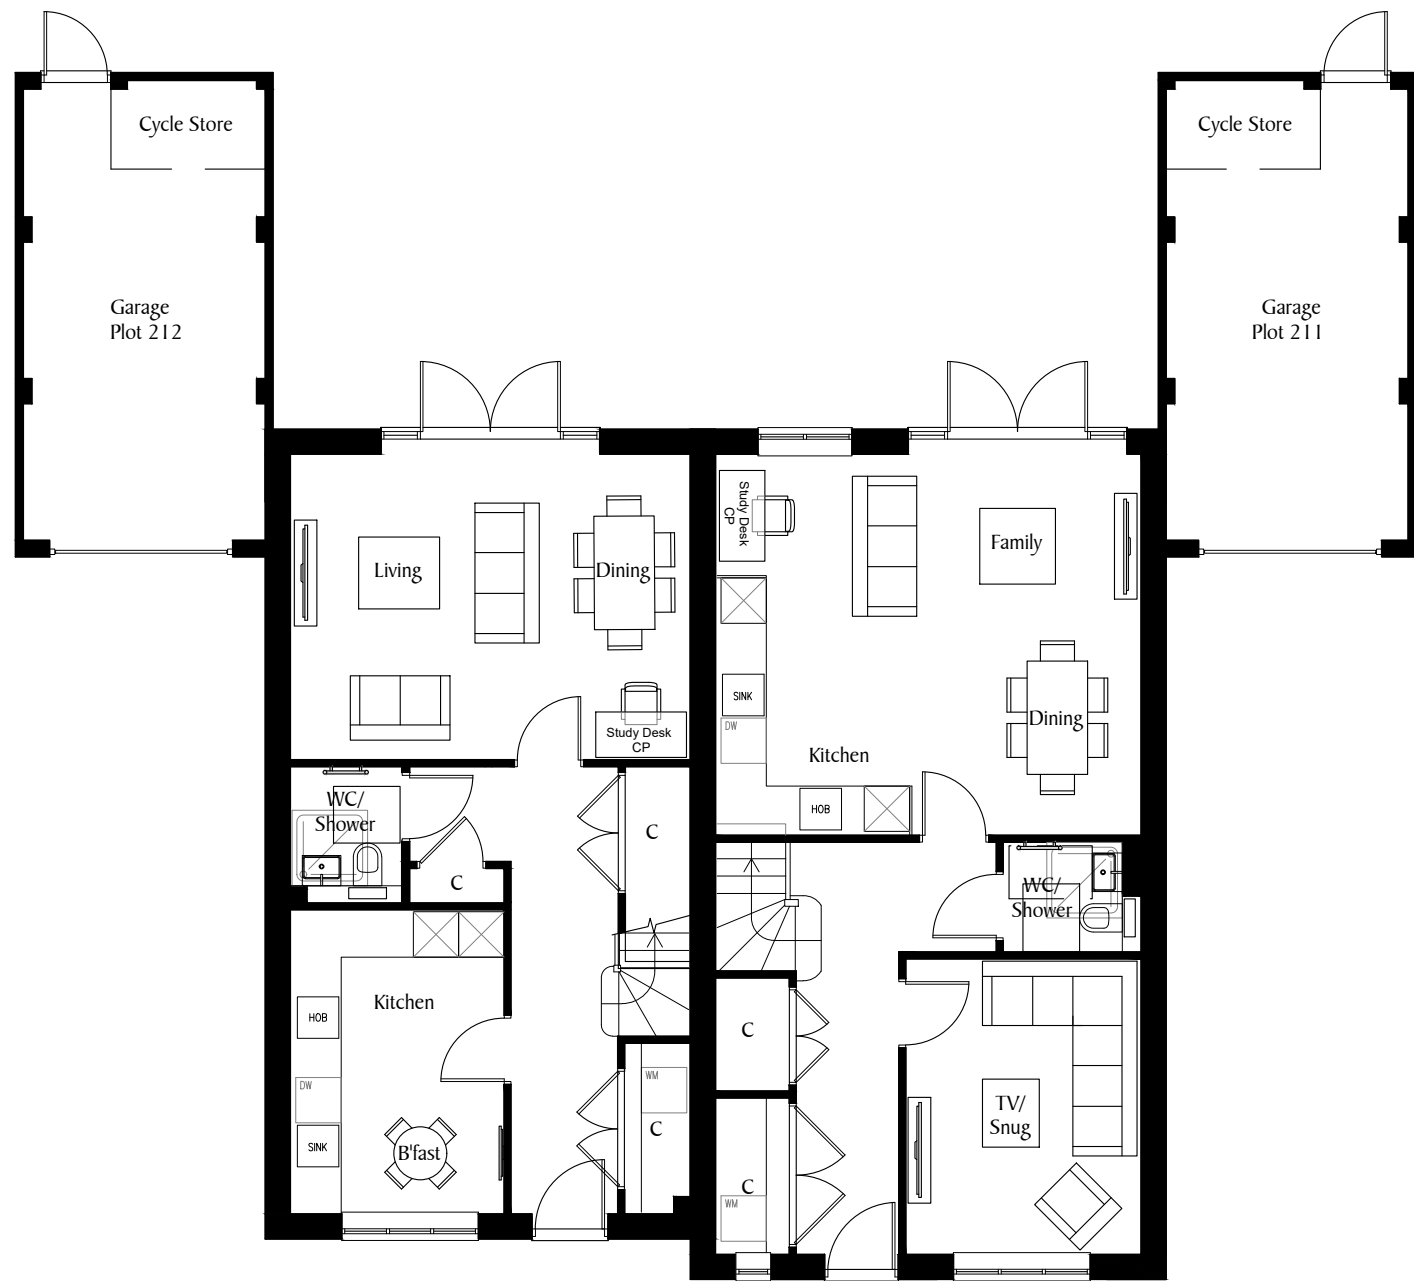

M3.9
Plot 212

M4.2
Plot 211

Ground Floor

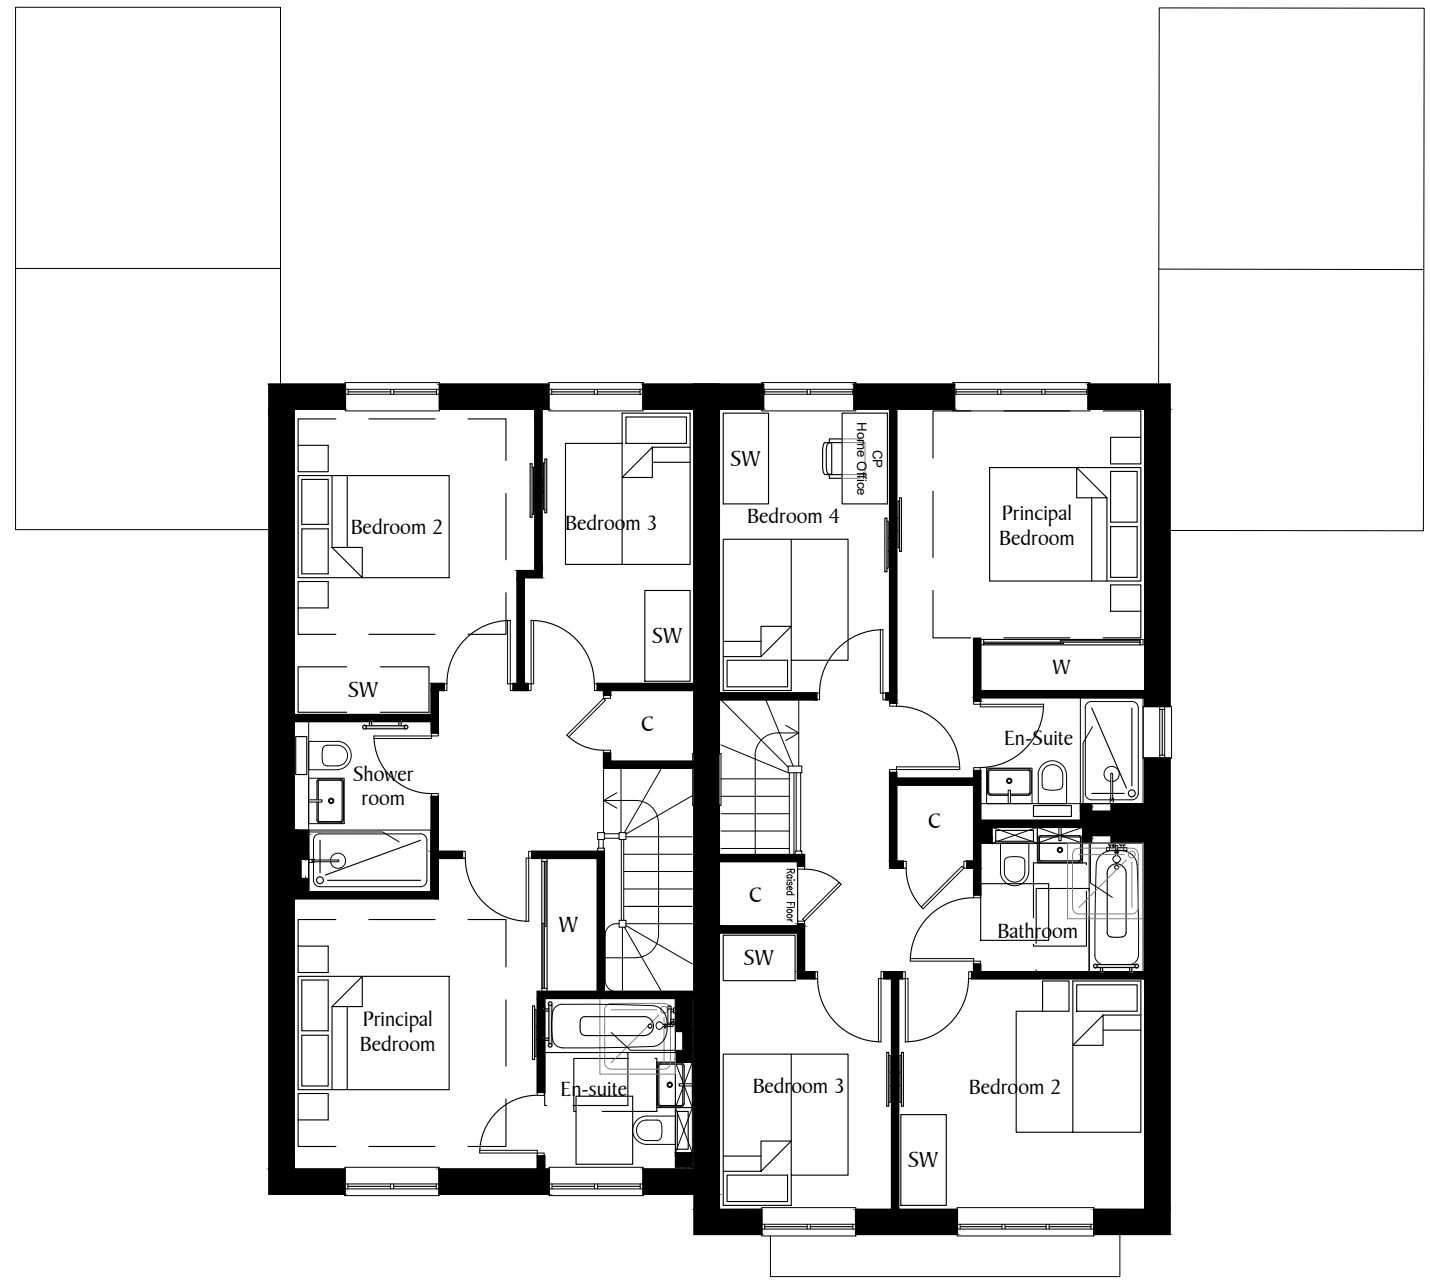

M3.9
Plot 213

M4.2
Plot 214

First Floor

SCALE 1:100@A3		REV	DATE	REVISION	REV	DATE	REVISION	DEVELOPMENT	DRAWING TITLE	Berkeley Designed for life Berkeley Homes (Southern) Limited Berkeley House, Bay Tree Avenue Leatherhead Surrey, KT22 7UE Tel: (01372) 370400	
		P01	28.06.24	First Issue				PHASE 5 WORTHING ROAD SOUTHWATER	PLOTS 211-212 FLOOR PLANS		
								DRAWN TJR	DATE JUNE 2024		
									DRG NO. S830-INT-P5-ZZ-DR-K-005-255-211-212	REVISION	