



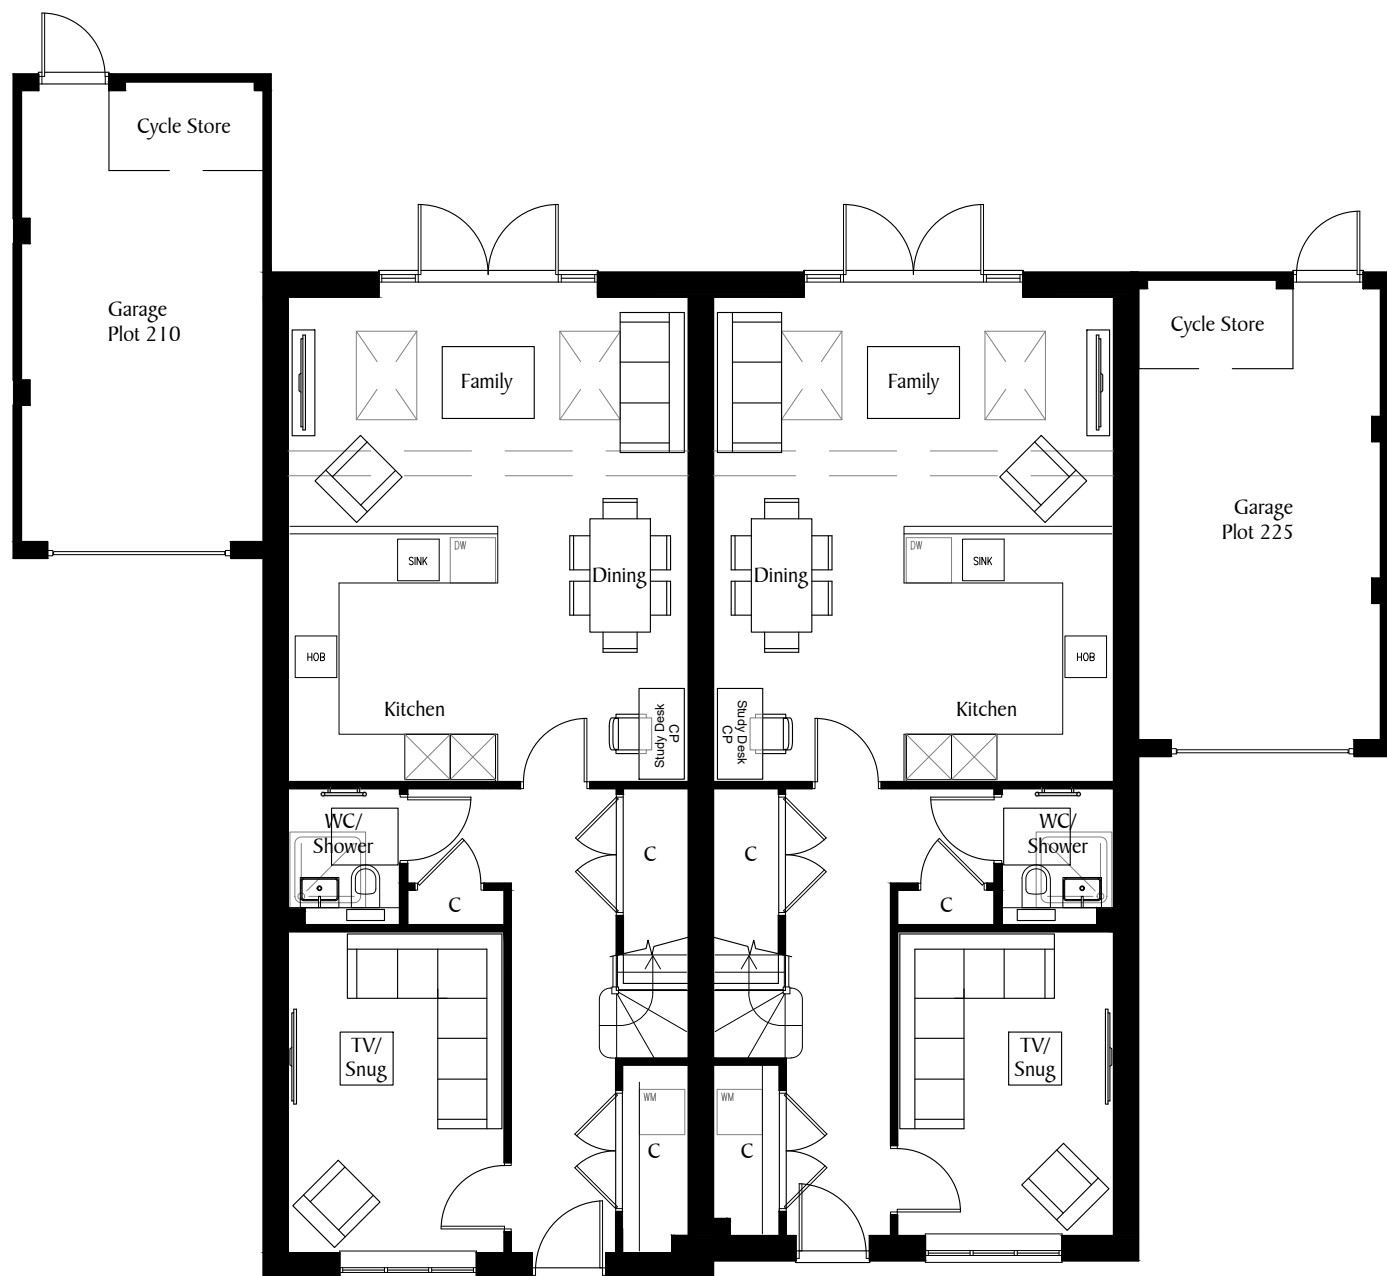

M3.9(ex).ns
Plot 210

M3.9(ex)
Plot 225

Ground Floor

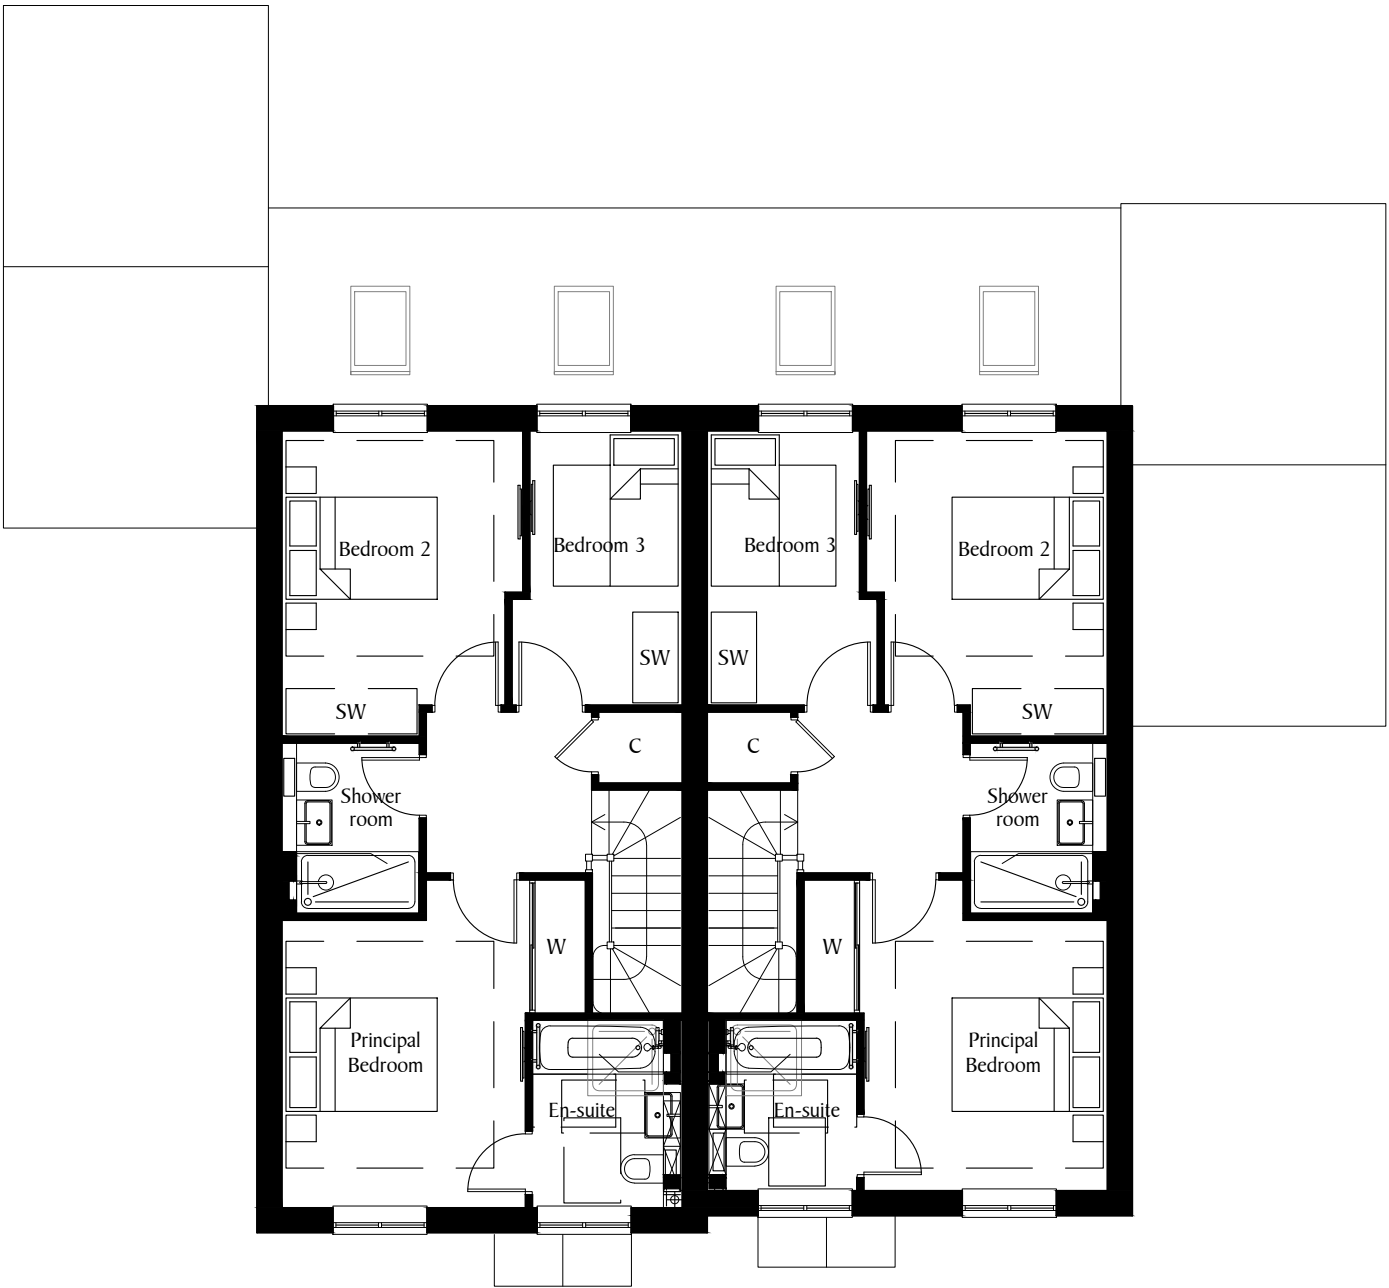

M3.9(ex).ns
Plot 210

M3.9(ex)
Plot 225

First Floor

SCALE 1:100@A3		REV		DATE	REVISION		REV		DATE	REVISION		DEVELOPMENT		DRAWING TITLE		Berkeley Designed for life Berkeley Homes (Southern) Limited Berkeley House, Bay Tree Avenue Leatherhead Surrey, KT22 7UE Tel: (01372) 370400
0 1m 2m 3m 4m		P01		28.06.24	First Issue						PHASE 5 WORTHING ROAD SOUTHWATER		PLOTS 210-225 FLOOR PLANS			
										DRAWN TJR		DATE JUNE 2024		DRG NO. S830-INT-P5-ZZ-DR-K-005-253-210-225		