



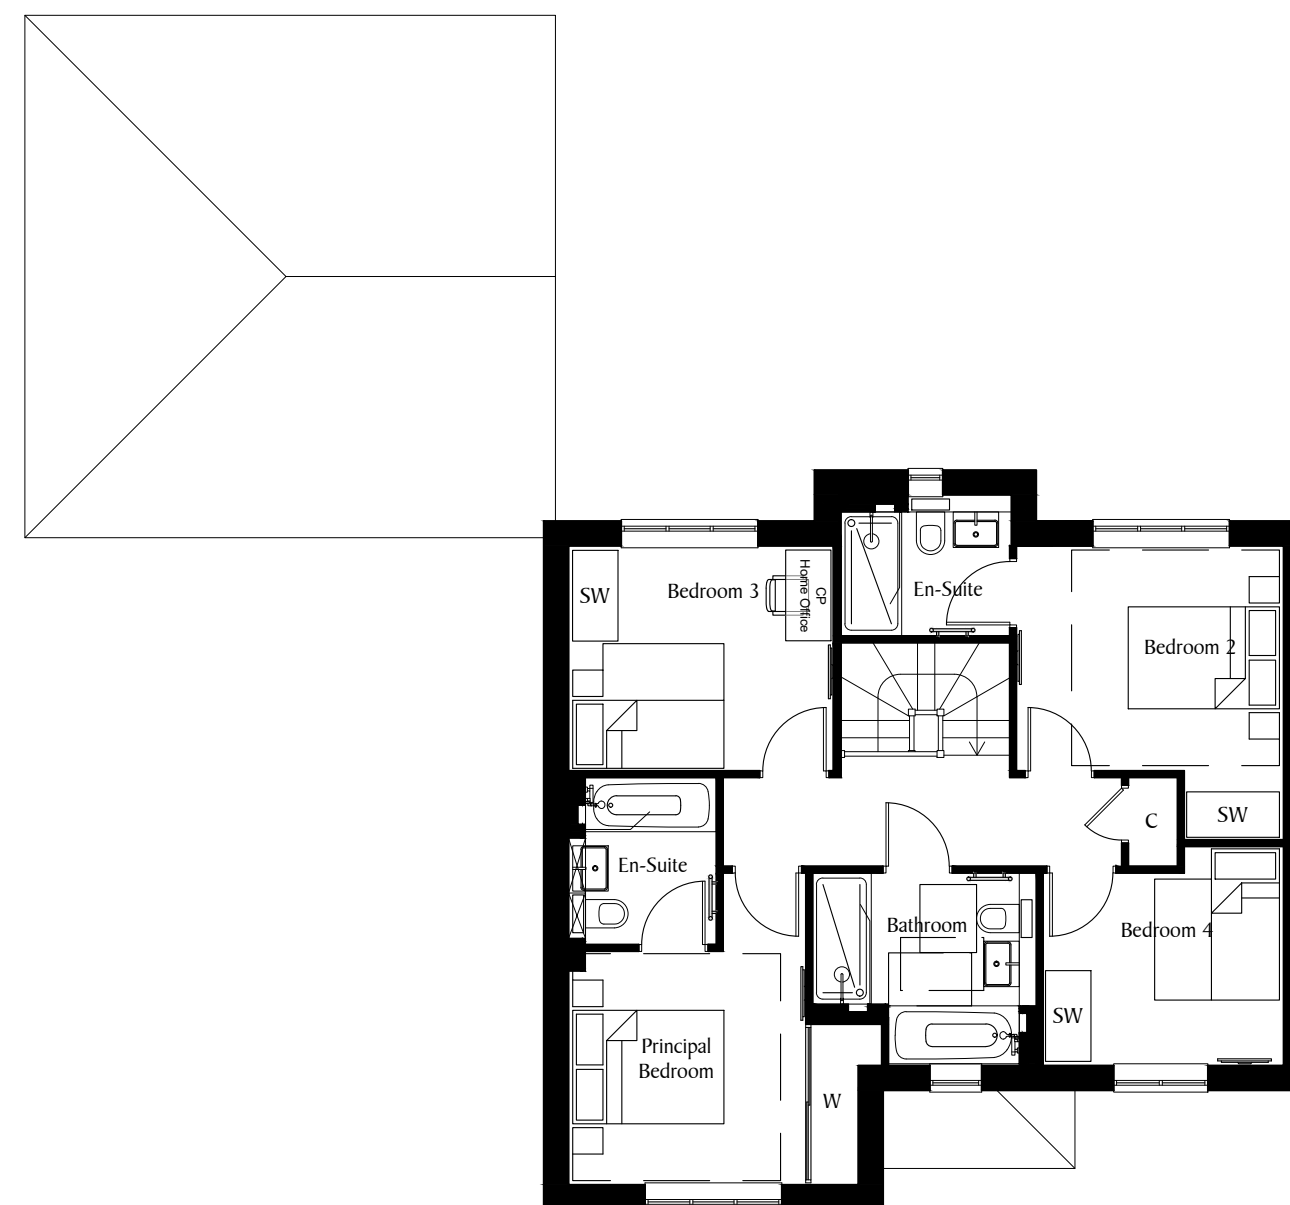

SCALE 1:100@A3

 

REV	DATE	REVISION
P01	28.06.24	First Issue

REV	DATE	REVISION
-----	------	----------

DEVELOPMENT	
PHASE 5 WORTHING ROAD SOUTHWATER	
DRAWN	DATE
TJR	JUNE 2024

DRAWING TITLE	
PLOT 204 FLOOR PLANS	
DRG NO.	REVISION
S830-INT-P5-ZZ-DR-K-005-241-204	

Berkeley
Designed for life

Berkeley Homes (Southern) Limited
Berkeley House, Bay Tree Avenue
Leatherhead
Surrey, KT22 7UE
Tel: (01372) 370400