



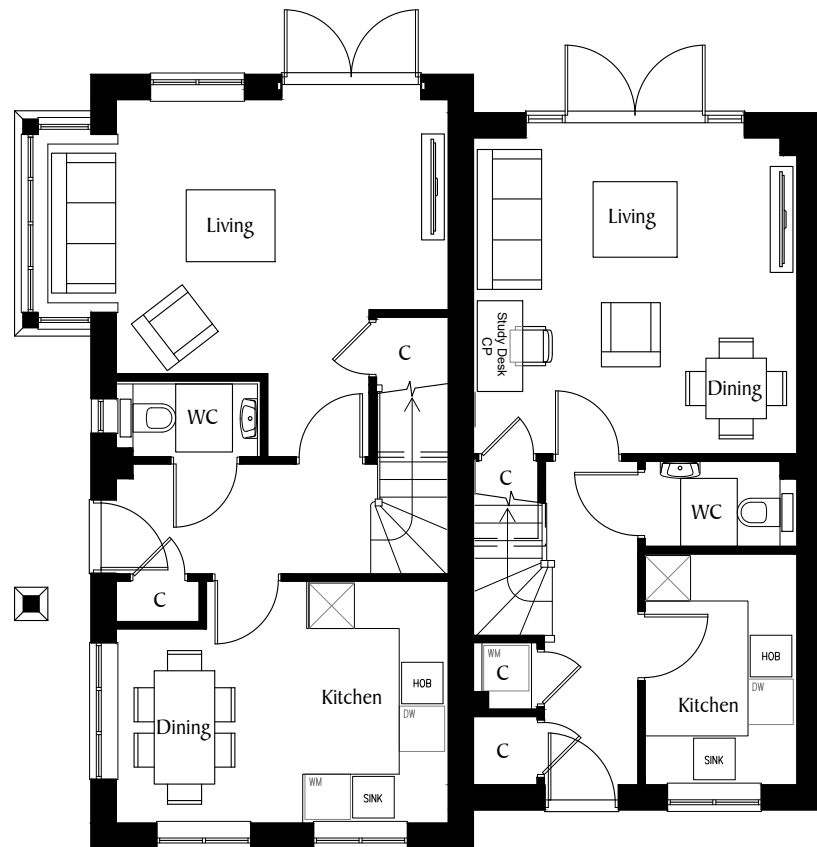

M2.5
Plot 203

M2.2
Plot 202

Ground Floor

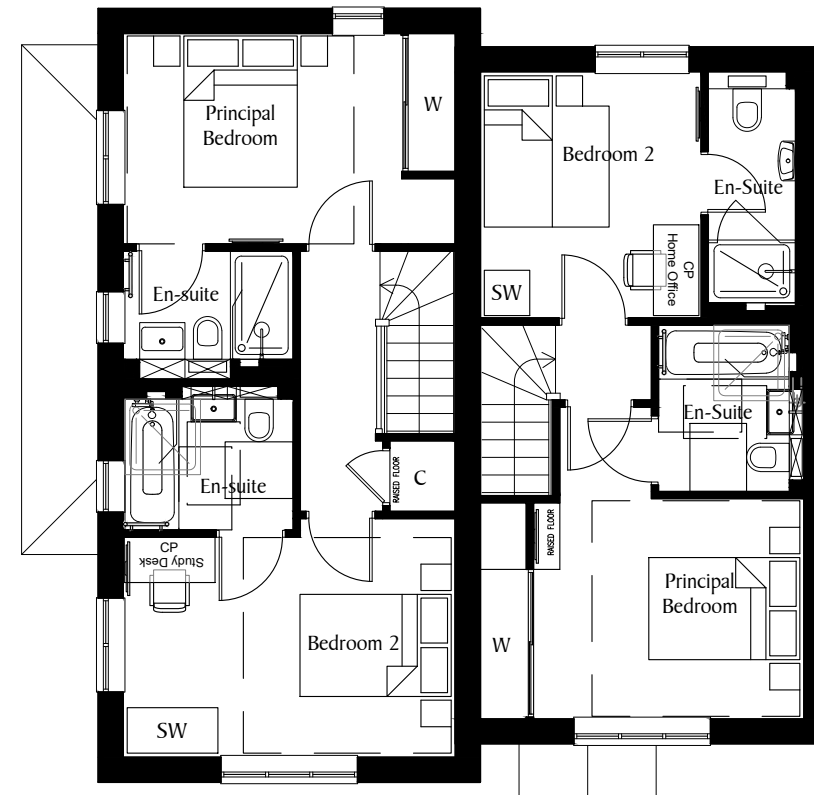

M2.5
Plot 203

M2.2
Plot 202

First Floor

SCALE 1:100@A3



REV	DATE	REVISION
P01	28.06.24	First Issue

REV	DATE	REVISION

DEVELOPMENT
PHASE 5
WORTHING ROAD
SOUTHWATER

DRAWN
TJR

DATE
JUNE 2024

DRAWING TITLE
PLOTS 202-203
FLOOR PLANS

DRG NO.
S830-INT-P5-ZZ-DR-K-005-239-202-203

REVISION

Berkeley
Designed for life

Berkeley Homes (Southern) Limited
Berkeley House, Bay Tree Avenue
Leatherhead
Surrey, KT22 7UE
Tel: (01372) 370400