



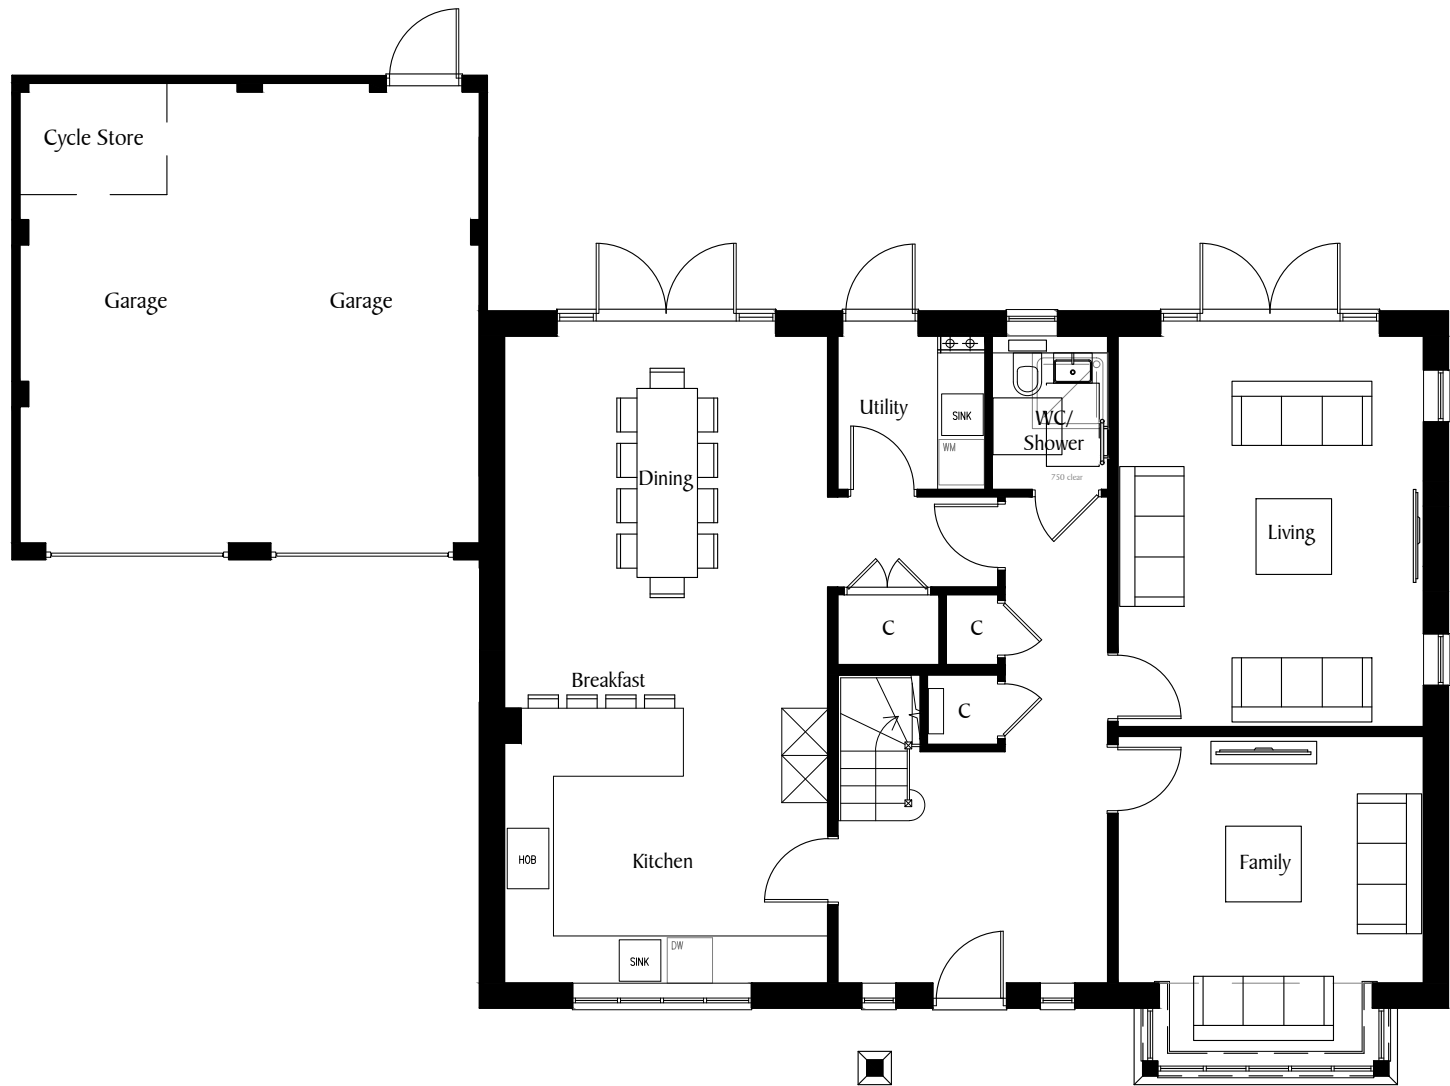

Ground Floor

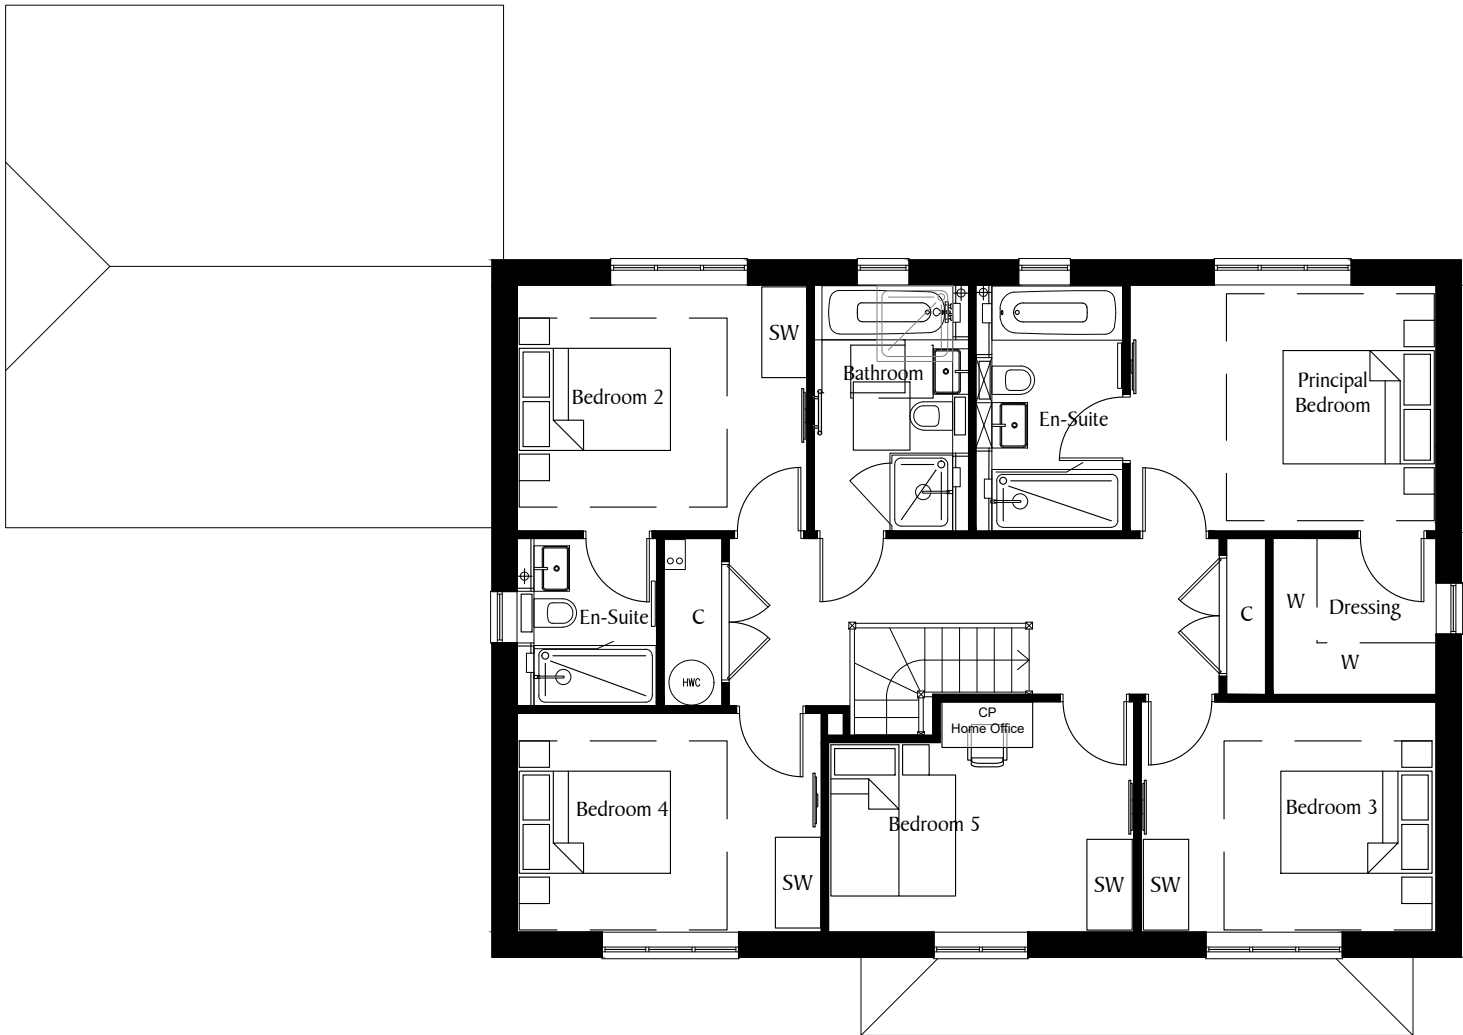

First Floor

SCALE 1:100@A3

0

1m

2m

3m

4m

REV	DATE	REVISION
P01	28.06.24	First Issue

REV	DATE	REVISION

DEVELOPMENT	
PHASE 5 WORTHING ROAD SOUTHWATER	
DRAWN	DATE
TJR	JUNE 2024

DRAWING TITLE	
PLOT 197 FLOOR PLANS	
DRG NO.	REVISION
S830-INT-P5-ZZ-DR-K-005-229-197	

Berkeley
Designed for life

Berkeley Homes (Southern) Limited
Berkeley House, Bay Tree Avenue
Leatherhead
Surrey, KT22 7UE
Tel: (01372) 370400