


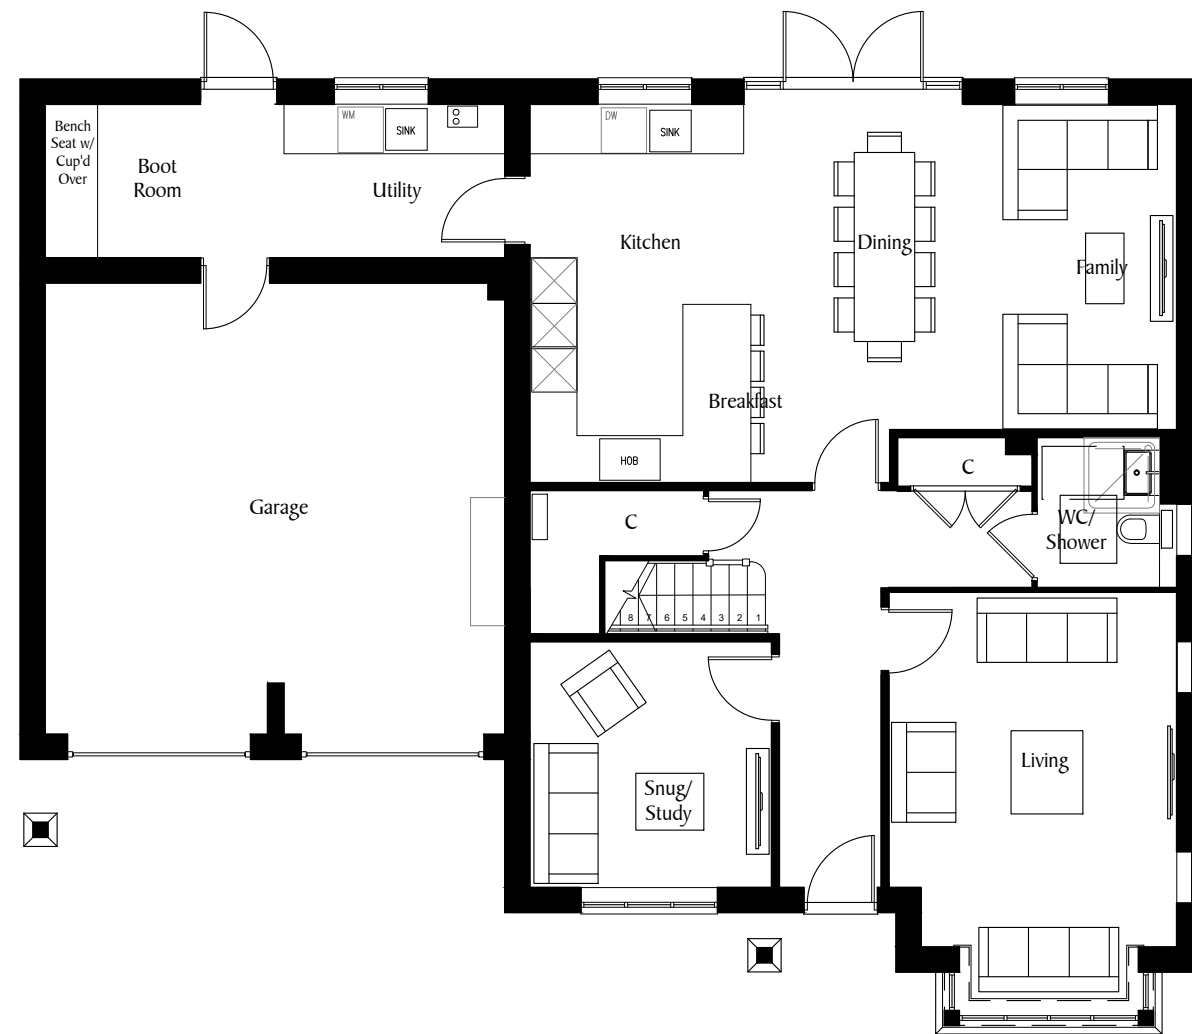

Ground Floor



First Floor

SCALE 1:100@A3



REV	DATE	REVISION
P01	28.06.24	First Issue

REV	DATE	REVISION

DEVELOPMENT	
PHASE 5 WORTHING ROAD SOUTHWATER	
DRAWN	DATE
TJR	JUNE 2024

DRAWING TITLE	
PLOT 196 FLOOR PLANS	
DRG NO.	REVISION
S830-INT-P5-ZZ-DR-K-005-227-196	