



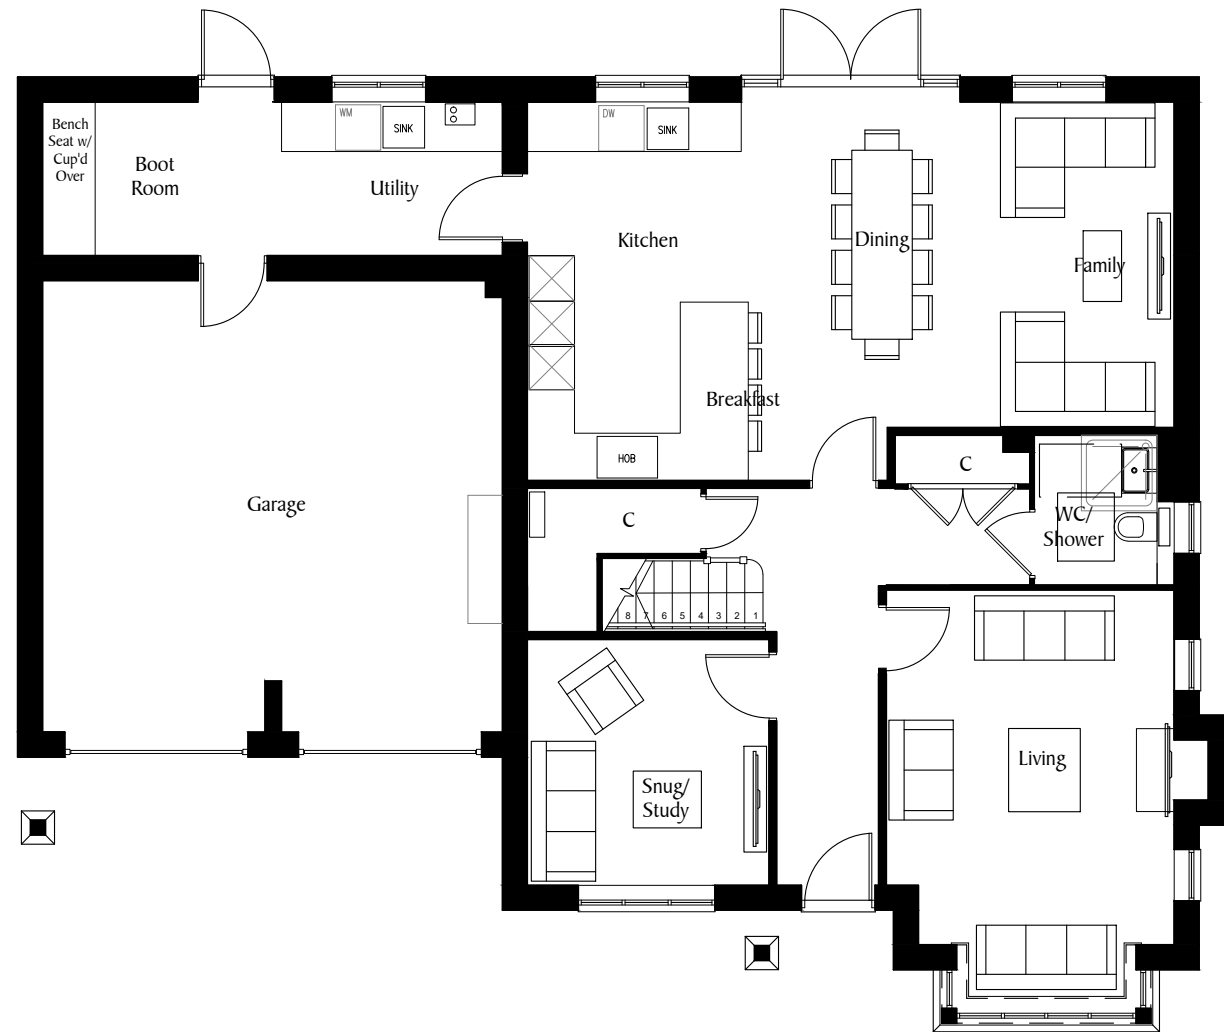

Ground Floor

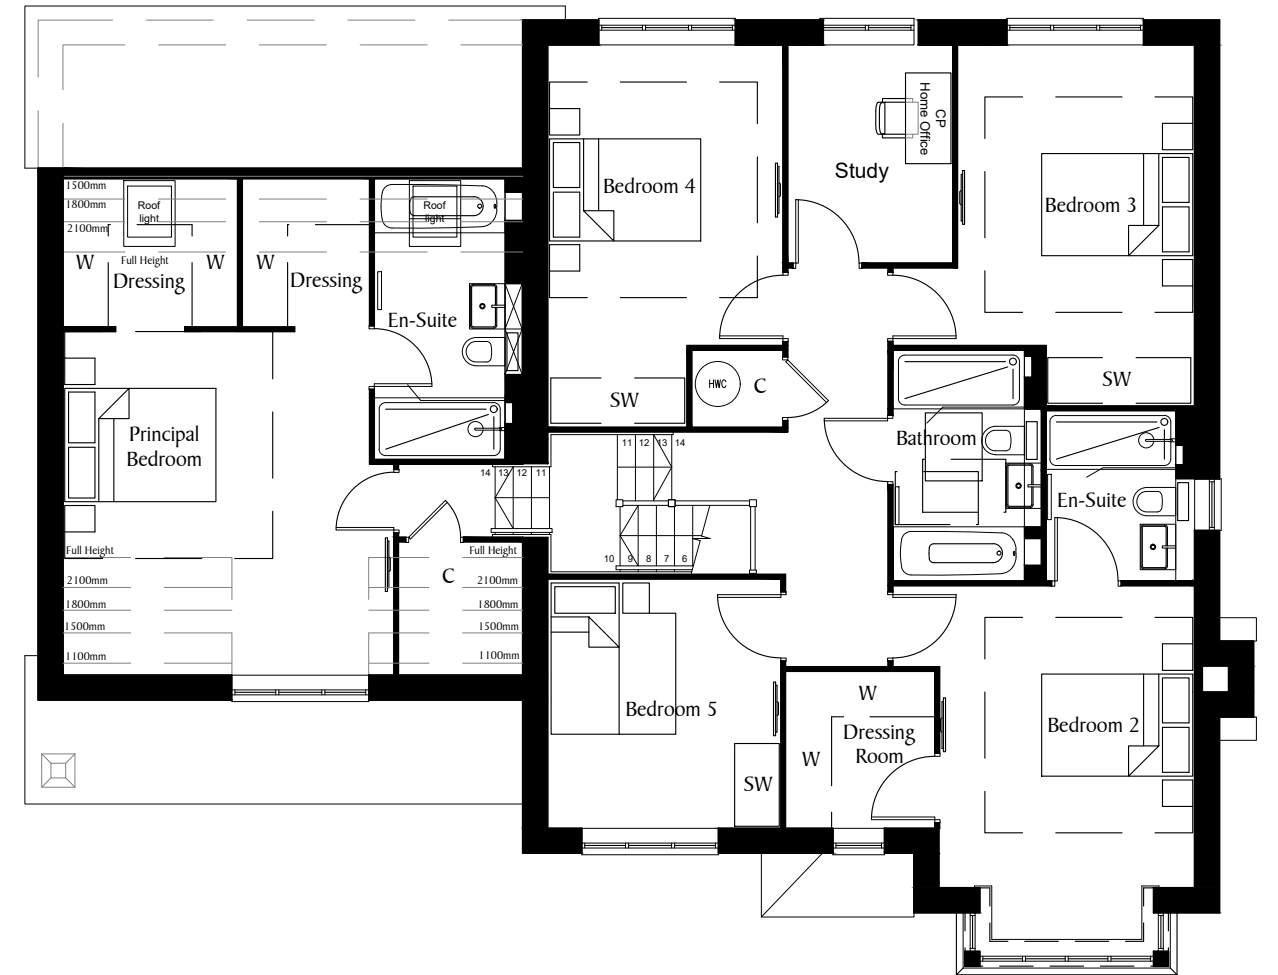

First Floor

SCALE 1:100@A3



REV DATE REVISION

P01 28.06.24 First Issue

REV DATE REVISION

DEVELOPMENT

PHASE 5  
WORTHING ROAD  
SOUTHWATER

DRAWN  
TJR

DATE  
JUNE 2024

DRAWING TITLE

PLOT 195  
FLOOR PLANS

DRG NO.

S830-INT-P5-ZZ-DR-K-005-225-195

REVISION

**Berkeley**  
Designed for life

Berkeley Homes (Southern) Limited  
Berkeley House, Bay Tree Avenue  
Leatherhead  
Surrey, KT22 7UE  
Tel: (01372) 370400